

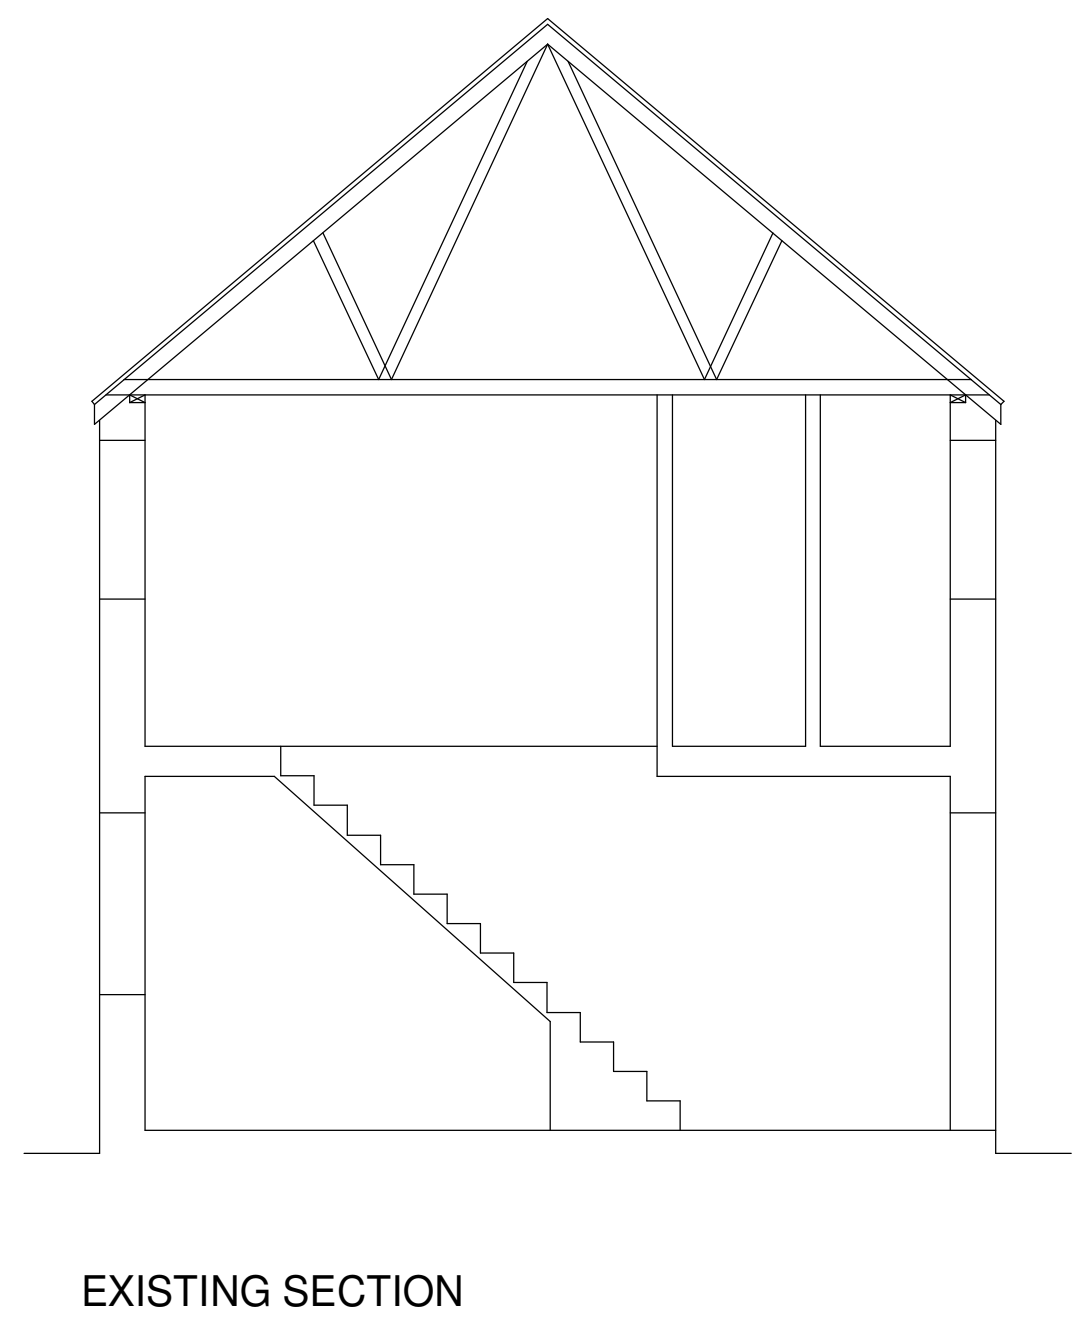
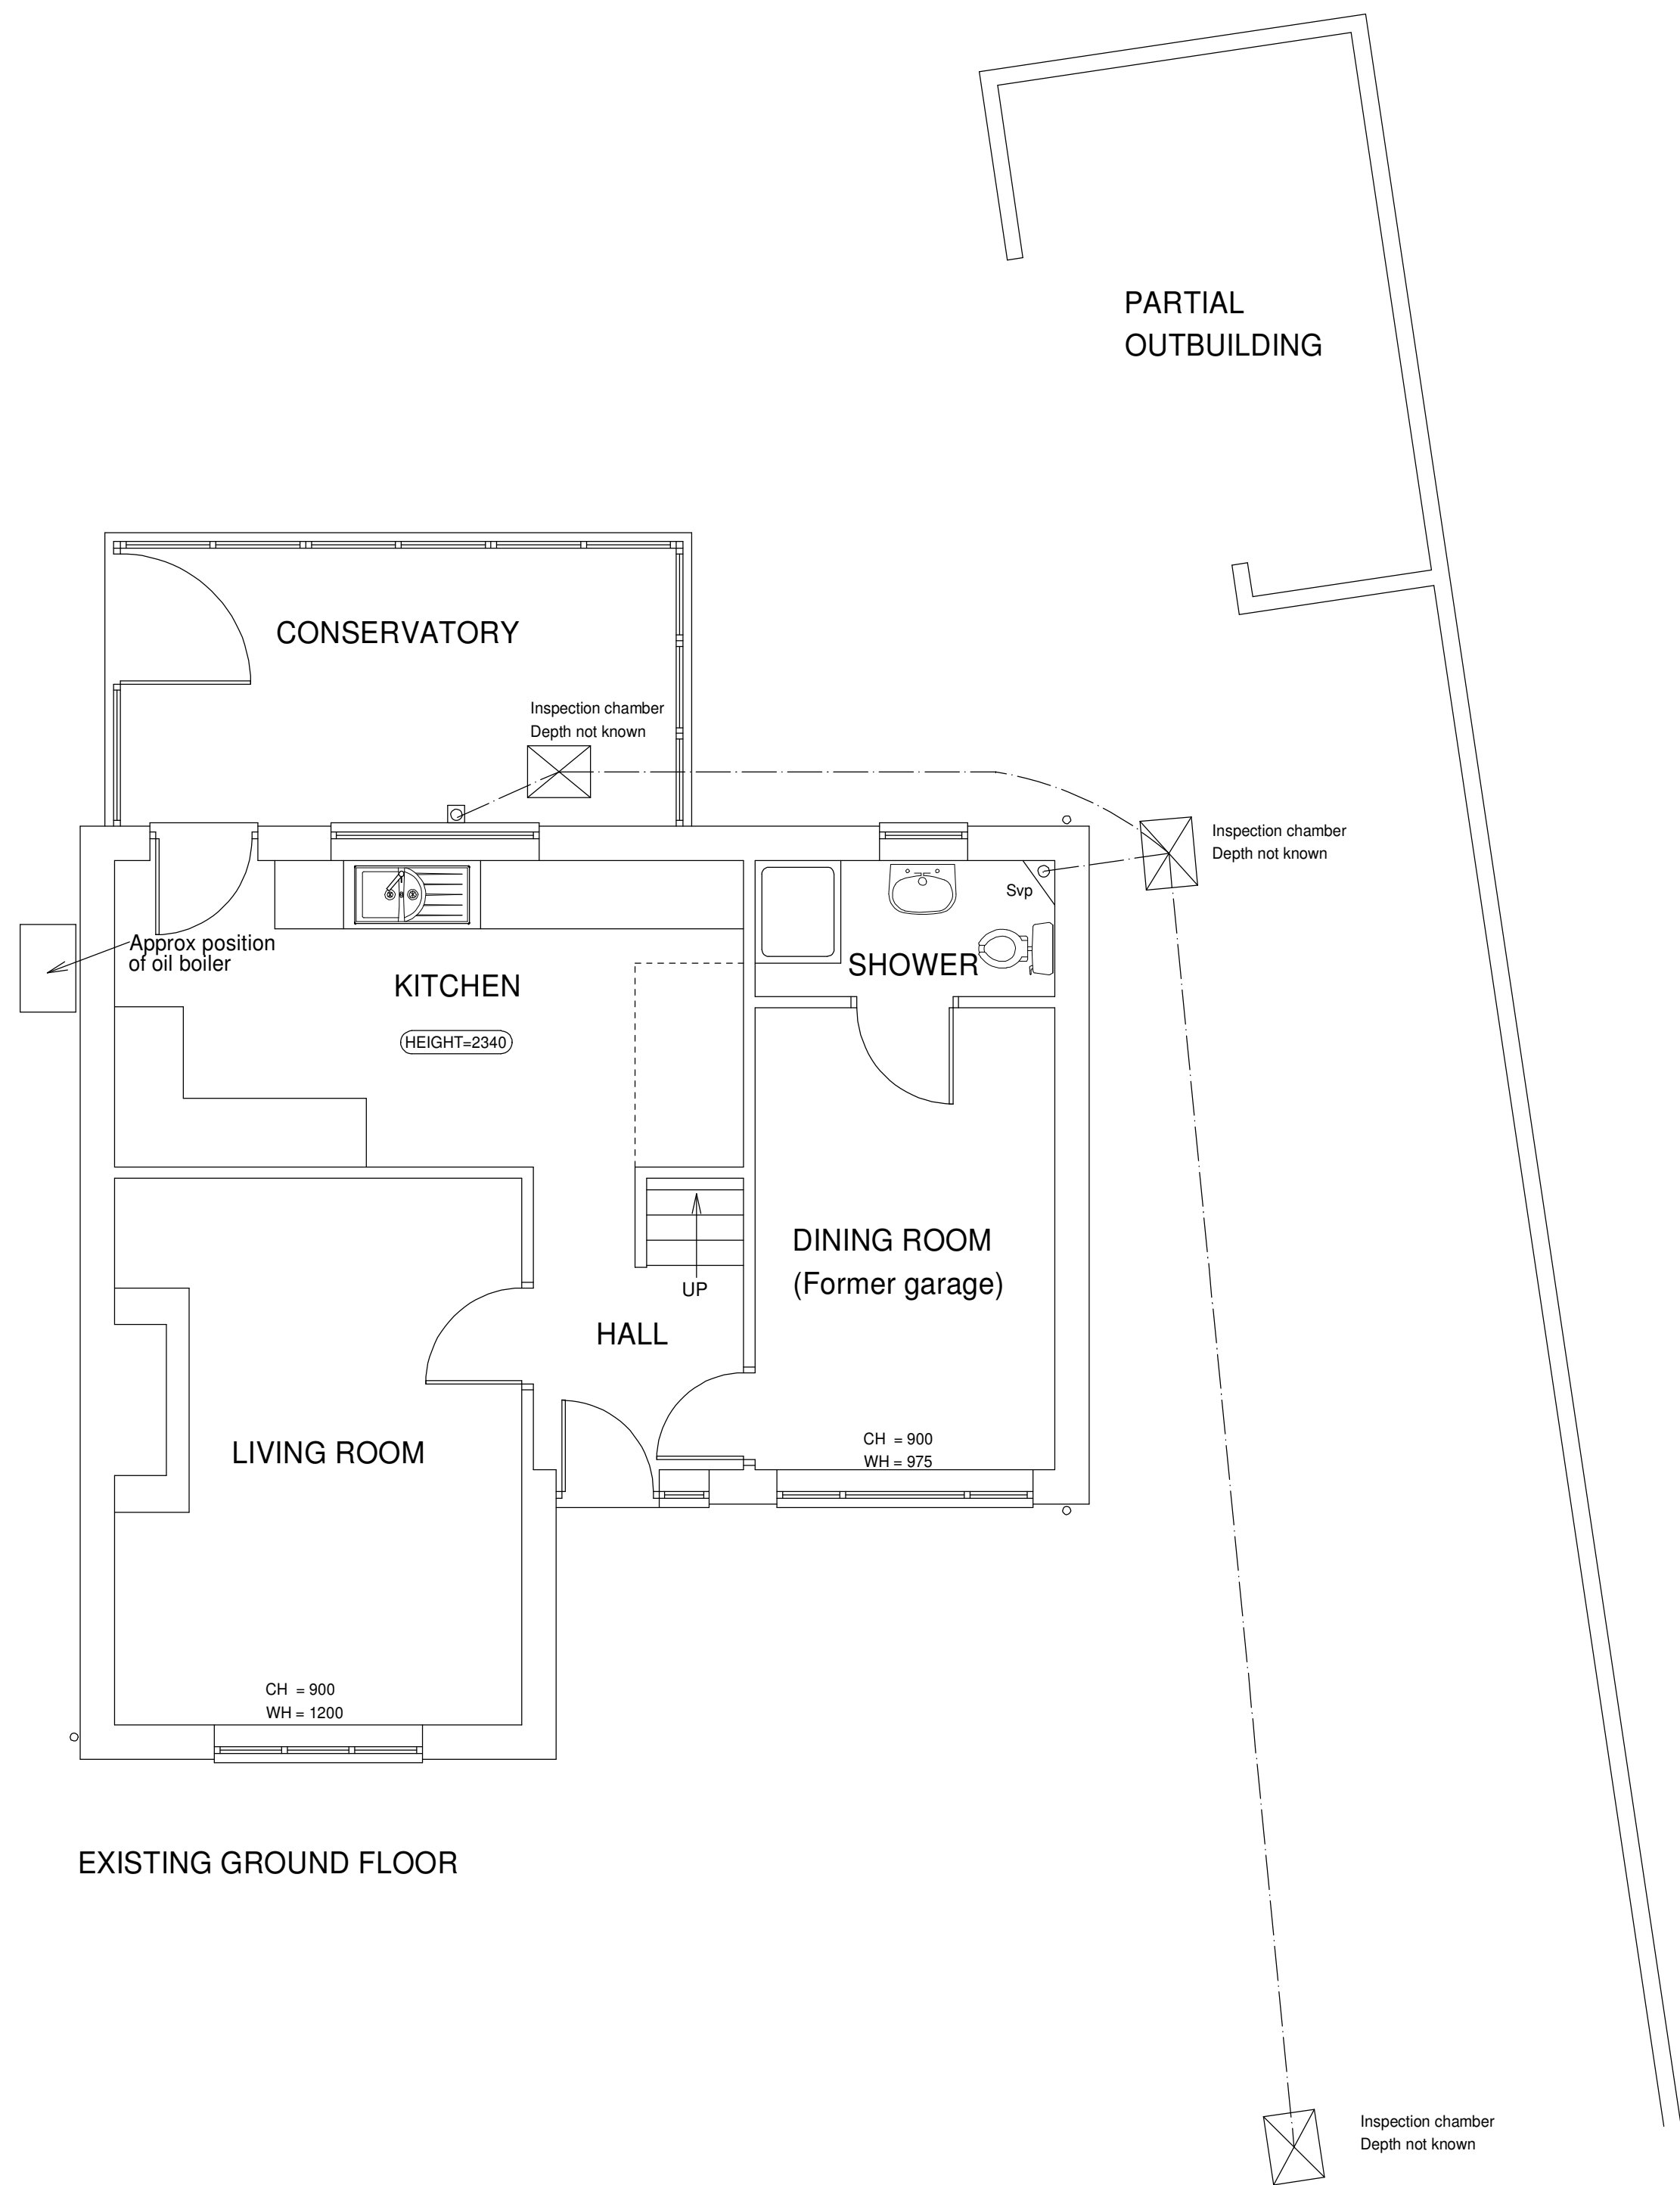


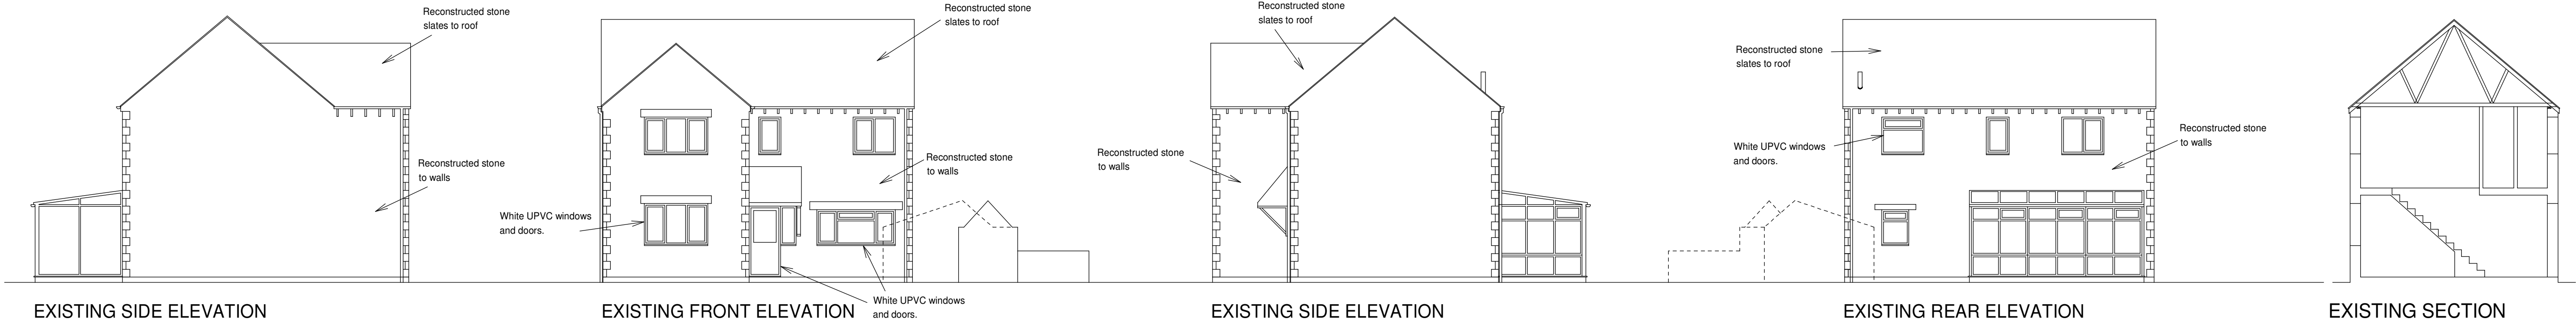

Revision A 22-6-2026
Material details of the existing windows and doors added to the elevations as requested by the planning officer.

CIL FLOOR AREAS CALC		
EXISTING GROUND FLOOR PLAN	- 65.1 SQM	
EXISTING FIRST FLOOR PLAN	- 51.7 SQM	
EXISTING TOTAL FLOOR AREA	- 116.8 SQM	

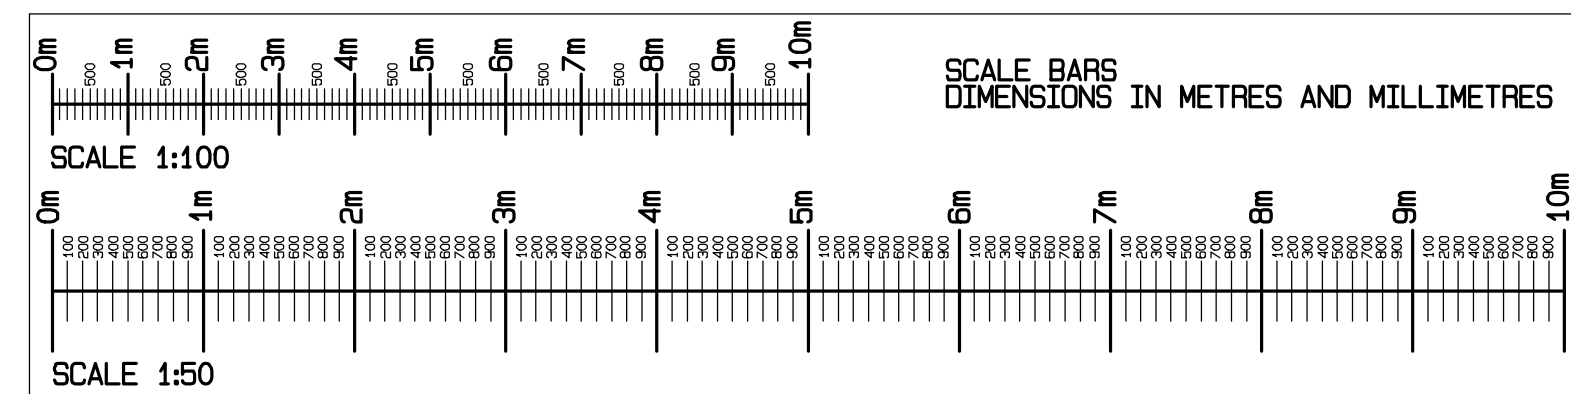

NEIL ARMSTRONG ARCHITECTURAL SERVICES			
31 Church Ground, South Marston, Swindon, Wilts. SN3 4PL. Tel: 01753 632158 Mobile: 07971 881162			
client	MR AND MRS A LEVERIDGE 18 THE GREEN OAKSEY WILTS SN16 9TL		
project	18 THE GREEN OAKSEY WILTS SN16 9TL		
title SURVEY OF EXISTING.			
scale 1:100 1:50	date 10-5-2026	drawn paper	NBA A1
revision A	no. Y26-102-1		
Work to figured dimensions only. Any queries should be referred to the address shown above. This drawing is the Copyright of Neil Armstrong Architectural Services and shall not be altered, copied or reproduced in anyway without prior written consent.			