






Proposed South Elevation

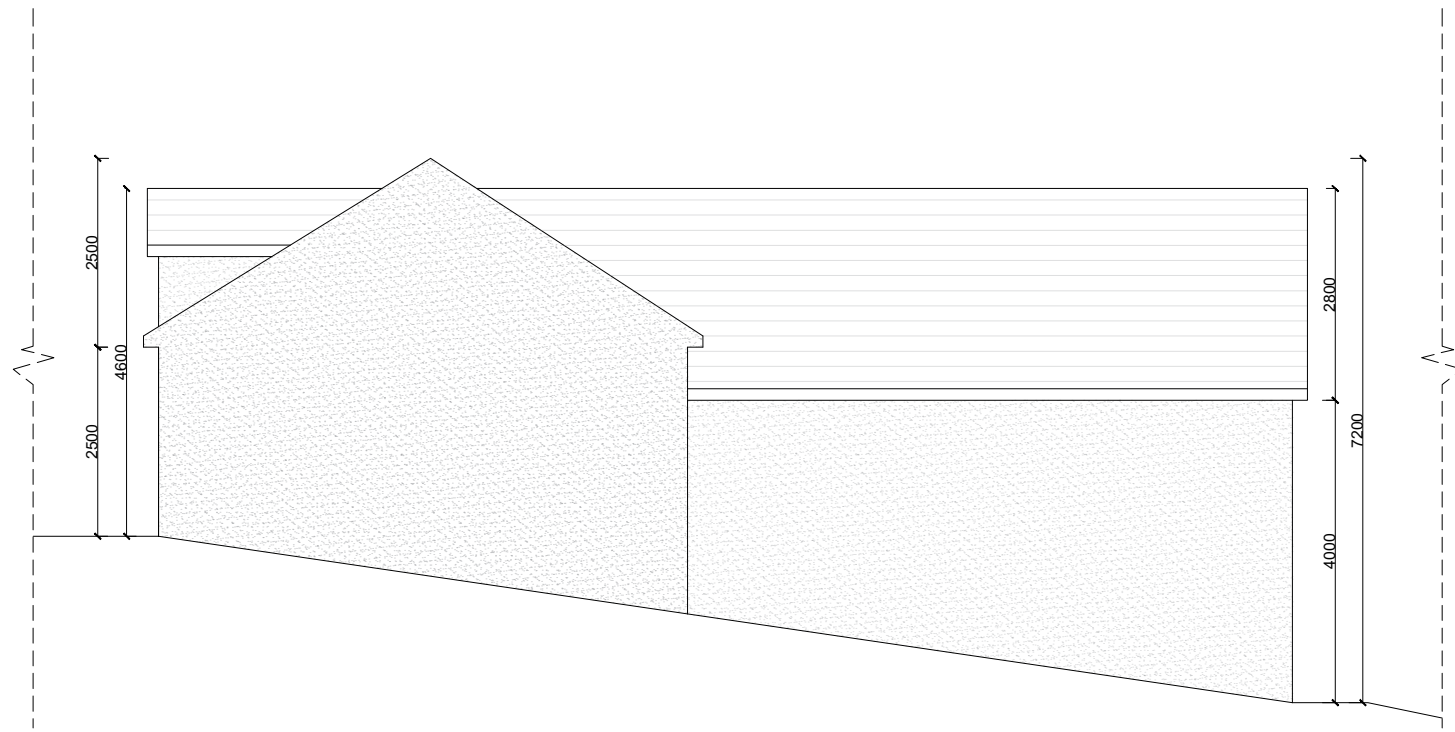

Proposed East Elevation

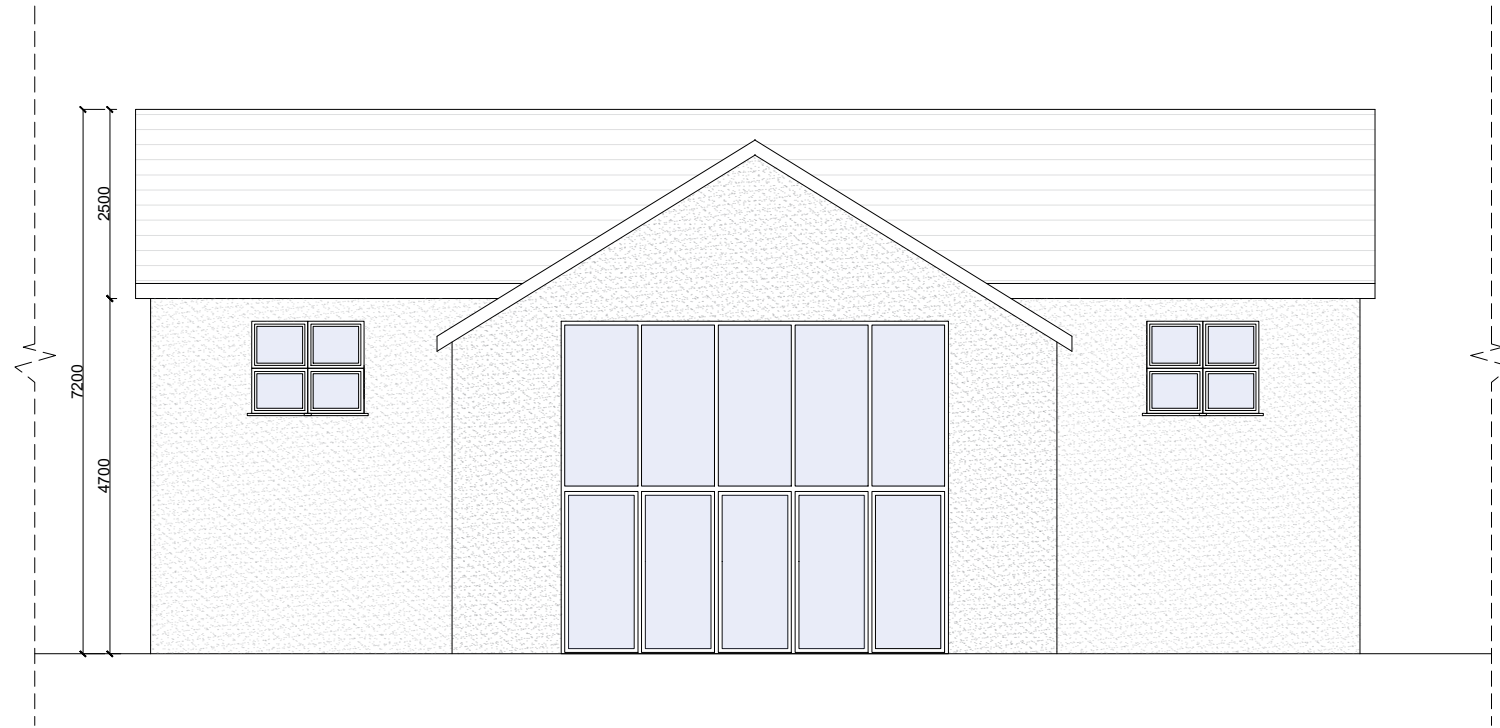


Proposed North Elevation

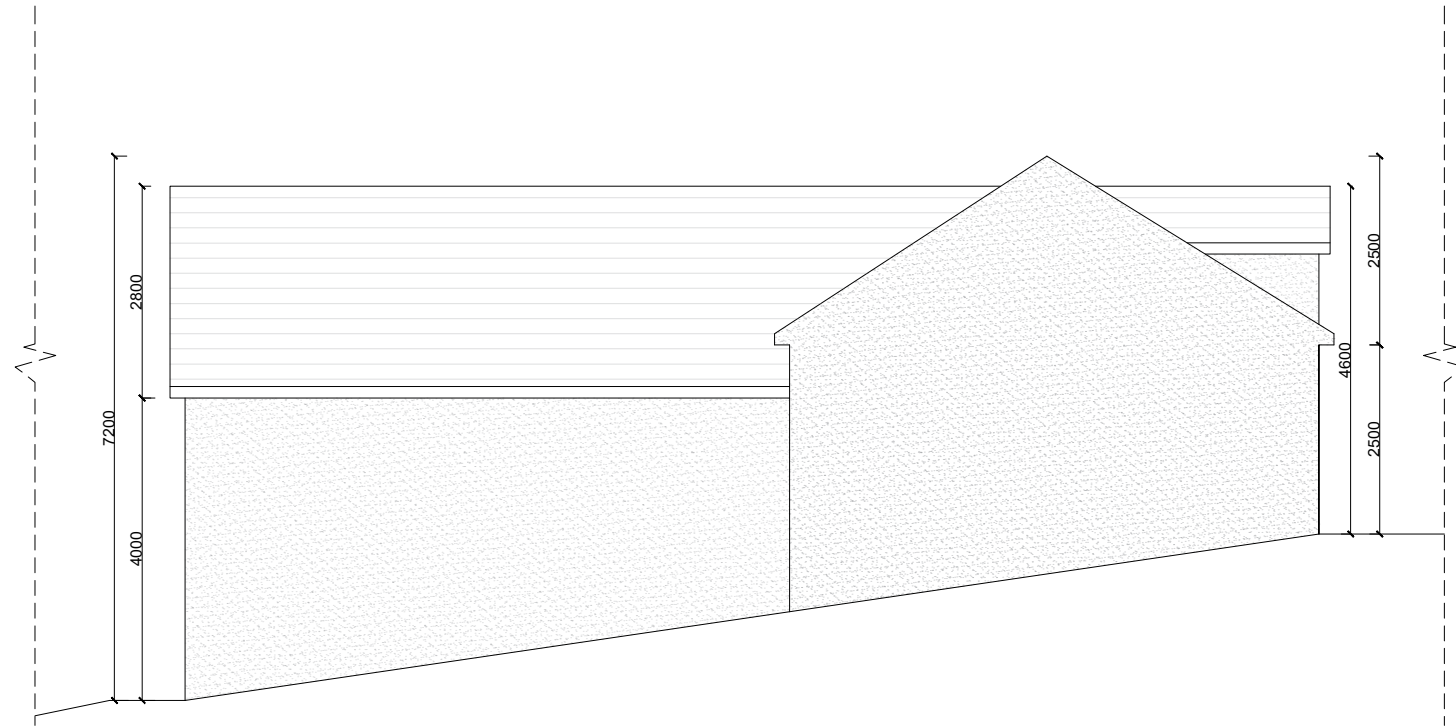

Proposed West Elevation

Any dimensions shown should be checked on site and discrepancies reported to the Architect prior to construction. Designs are not coordinated with engineer projects. Do not scale for construction purposes.

 

Drawing Name	Scale	Drawing No.
Proposed Elevations	1/100 at A2	05
Project Address	Designer	Revision
Land Adjacent Telephone Exchange, Middle Stoke, LimpleyStoke, Wiltshire (closest postcode BA2 7GF)	EC	V9
Drawing No.	Date	
LandAdjacentTelephoneExchange_ProposedElevations_V9	29.06.2026	