




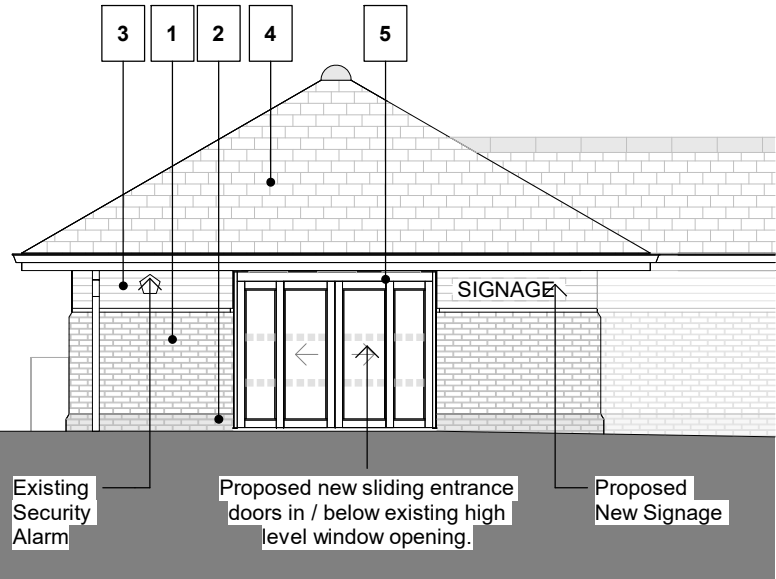

A Proposed South East Elevation

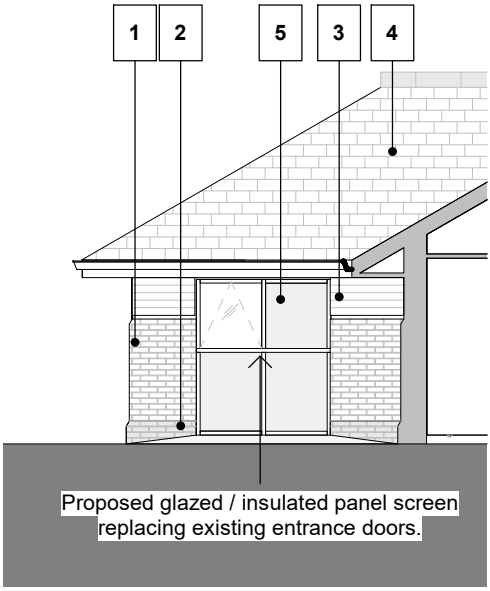

B Proposed North East Elevation

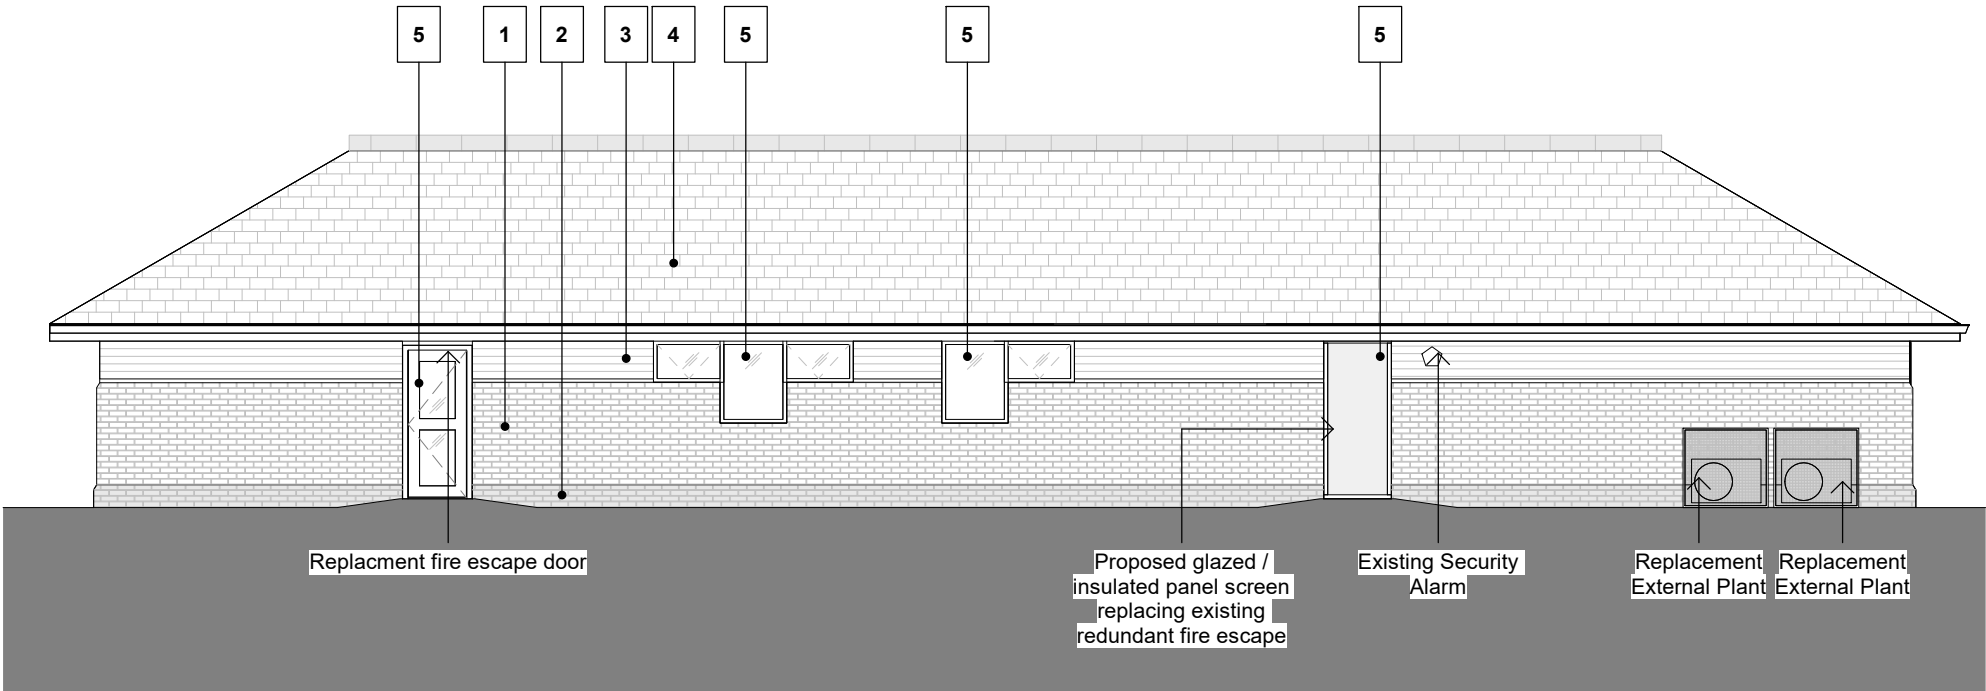

C Proposed South West Elevation

- | | | | |
|---|--|---|--------------------------------------|
| 1 | Brick Work
Colour: Buff | 6 | Window & Doors
Colour: Light Grey |
| 2 | Brick Work
Colour: Red | | |
| 3 | Horizontal Timber Cladding
Colour: Golden Brown | | |
| 4 | Roof Slates
Colour: Grey | | |
| 5 | Window & Doors
Colour: Dark Brown | | |

P01	15.06.26	Issued for Planning	HK	AA
Issue	Date	Revision notes	Drn	Chk'd

Scale
1 : 100@A3

Client
NHS BSW ICB

Project
Trowbridge CDC

Drawing Title
Planning Elevation Proposed



DKA

DKA The Malt House 17-20 Sydney Buildings Bath BA2 6BZ
T 01225 465701 E info@dka.co.uk W www.dka.co.uk

Project | Originator | Volume | Level | Type | Role | Number
304809 - DKA - 01 - XX - DR - A - 8202

Description
Authorised for Planning

Status | Revision
A3 - P01