


34 West View Crescent Floor Plan (Existing)
Devizes, SN10 5HE

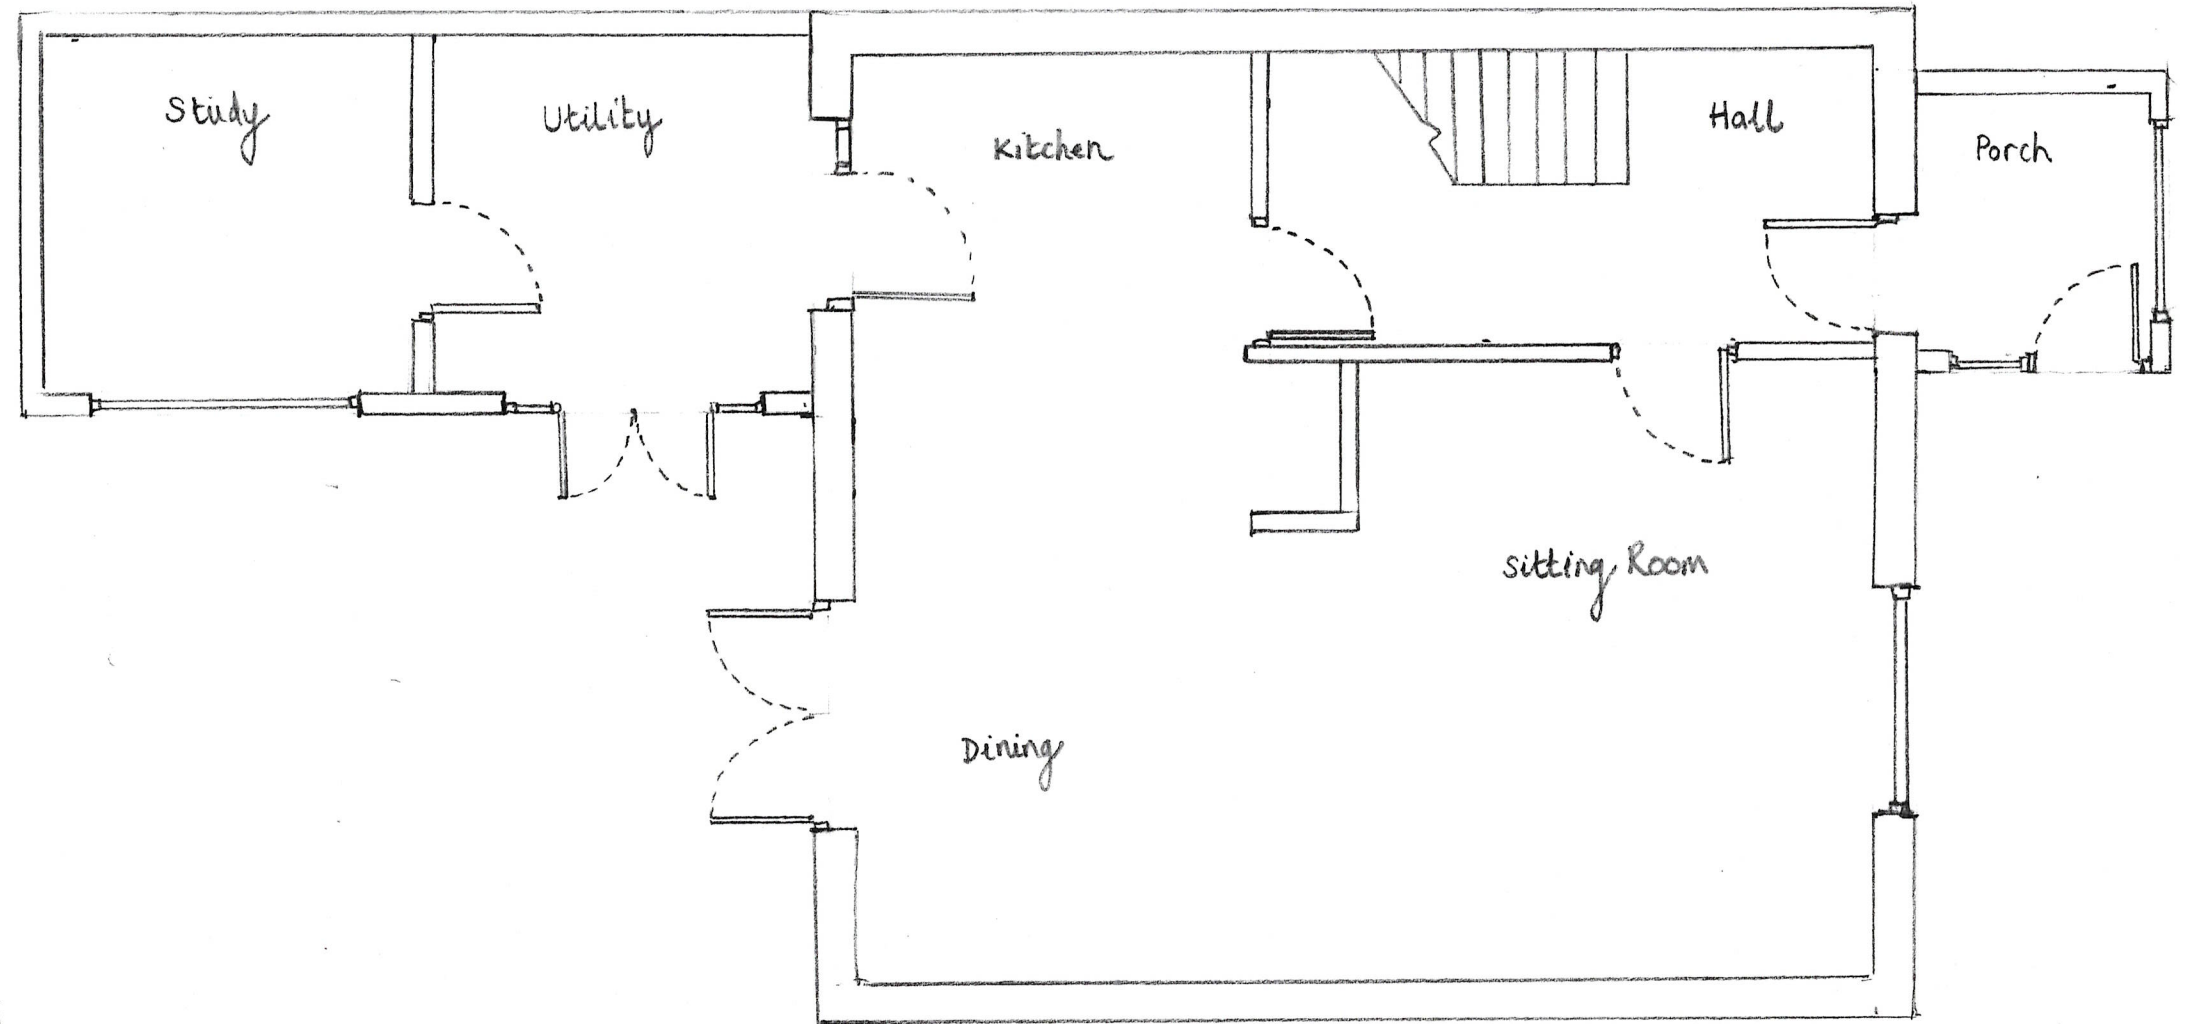

Scale: 1:50 on A3