


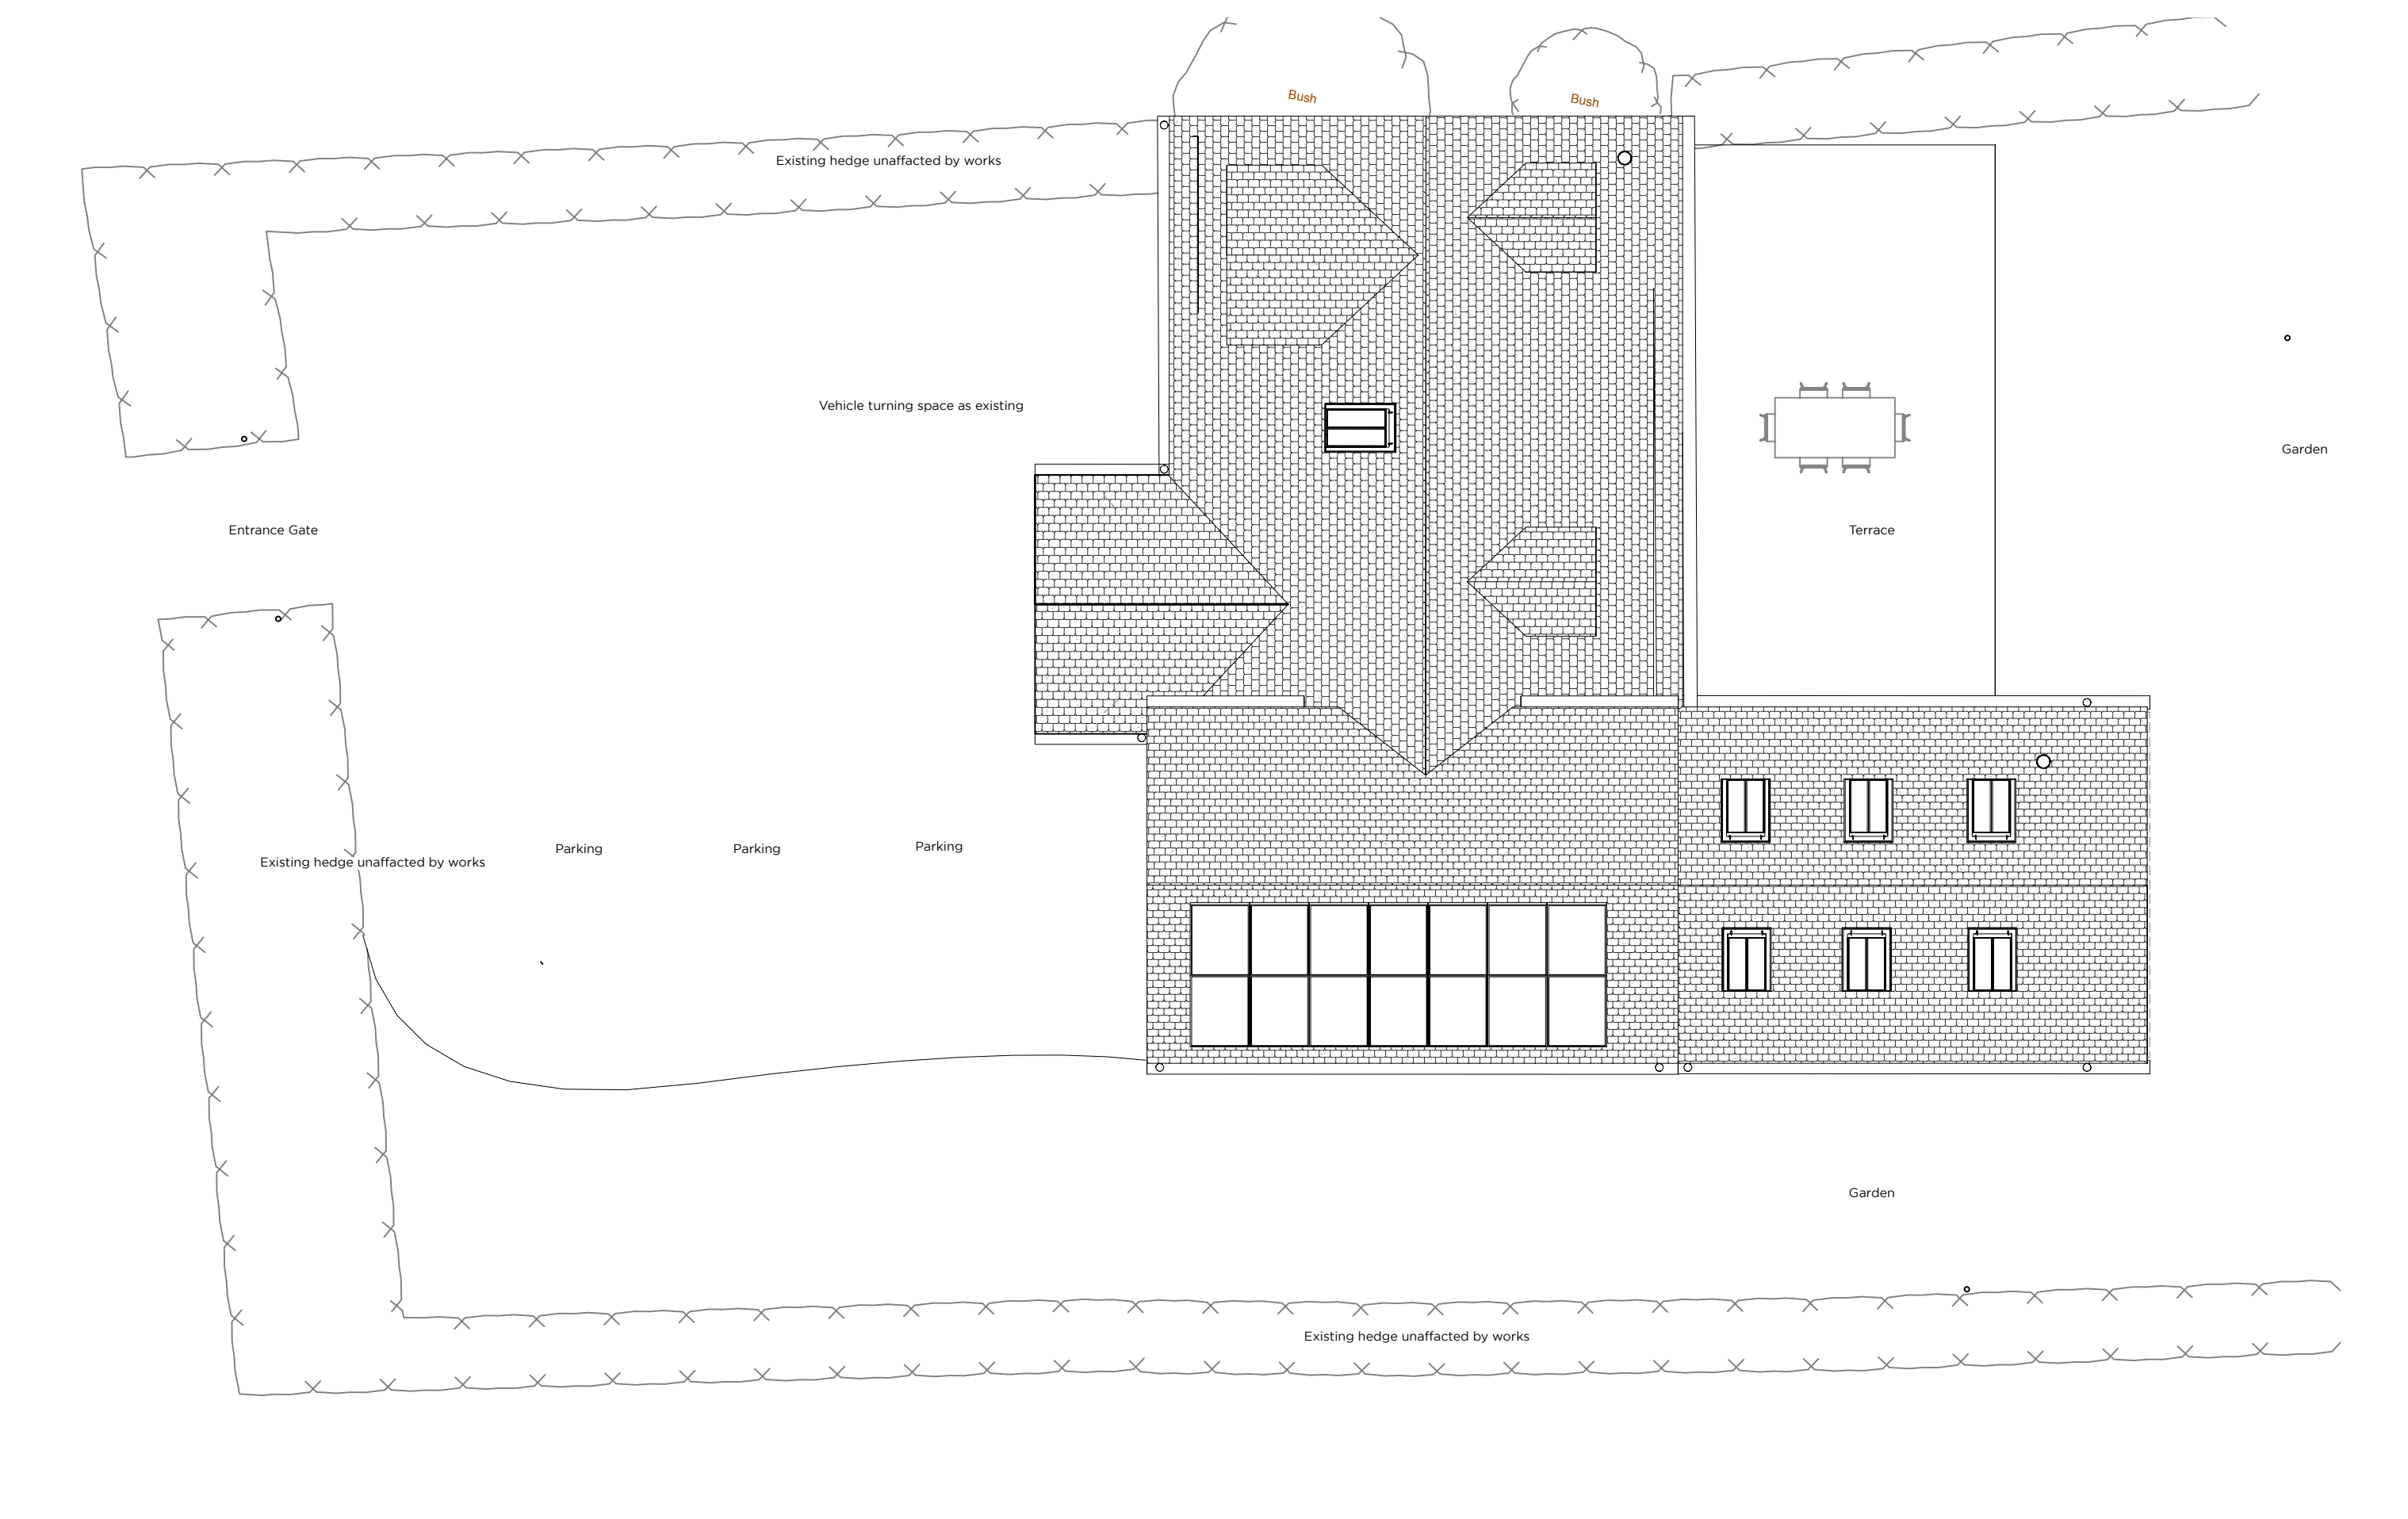

	Key	Rev	Note	Date	Old Station Works, Sheep Street Cirencester, Gloucestershire, GL7 1RQ t: 01285 323454 e: info@rixonarchitects.com	RIXON ARCHITECTS	drawing title / location: Proposed Roof Plan		drawn by: LH
							status: Planning	scale: 1:100	checked by: LH
							project number: 2411	drawing number: 15	revision:
					job title: Waters Edge, Ashton Keynes				