


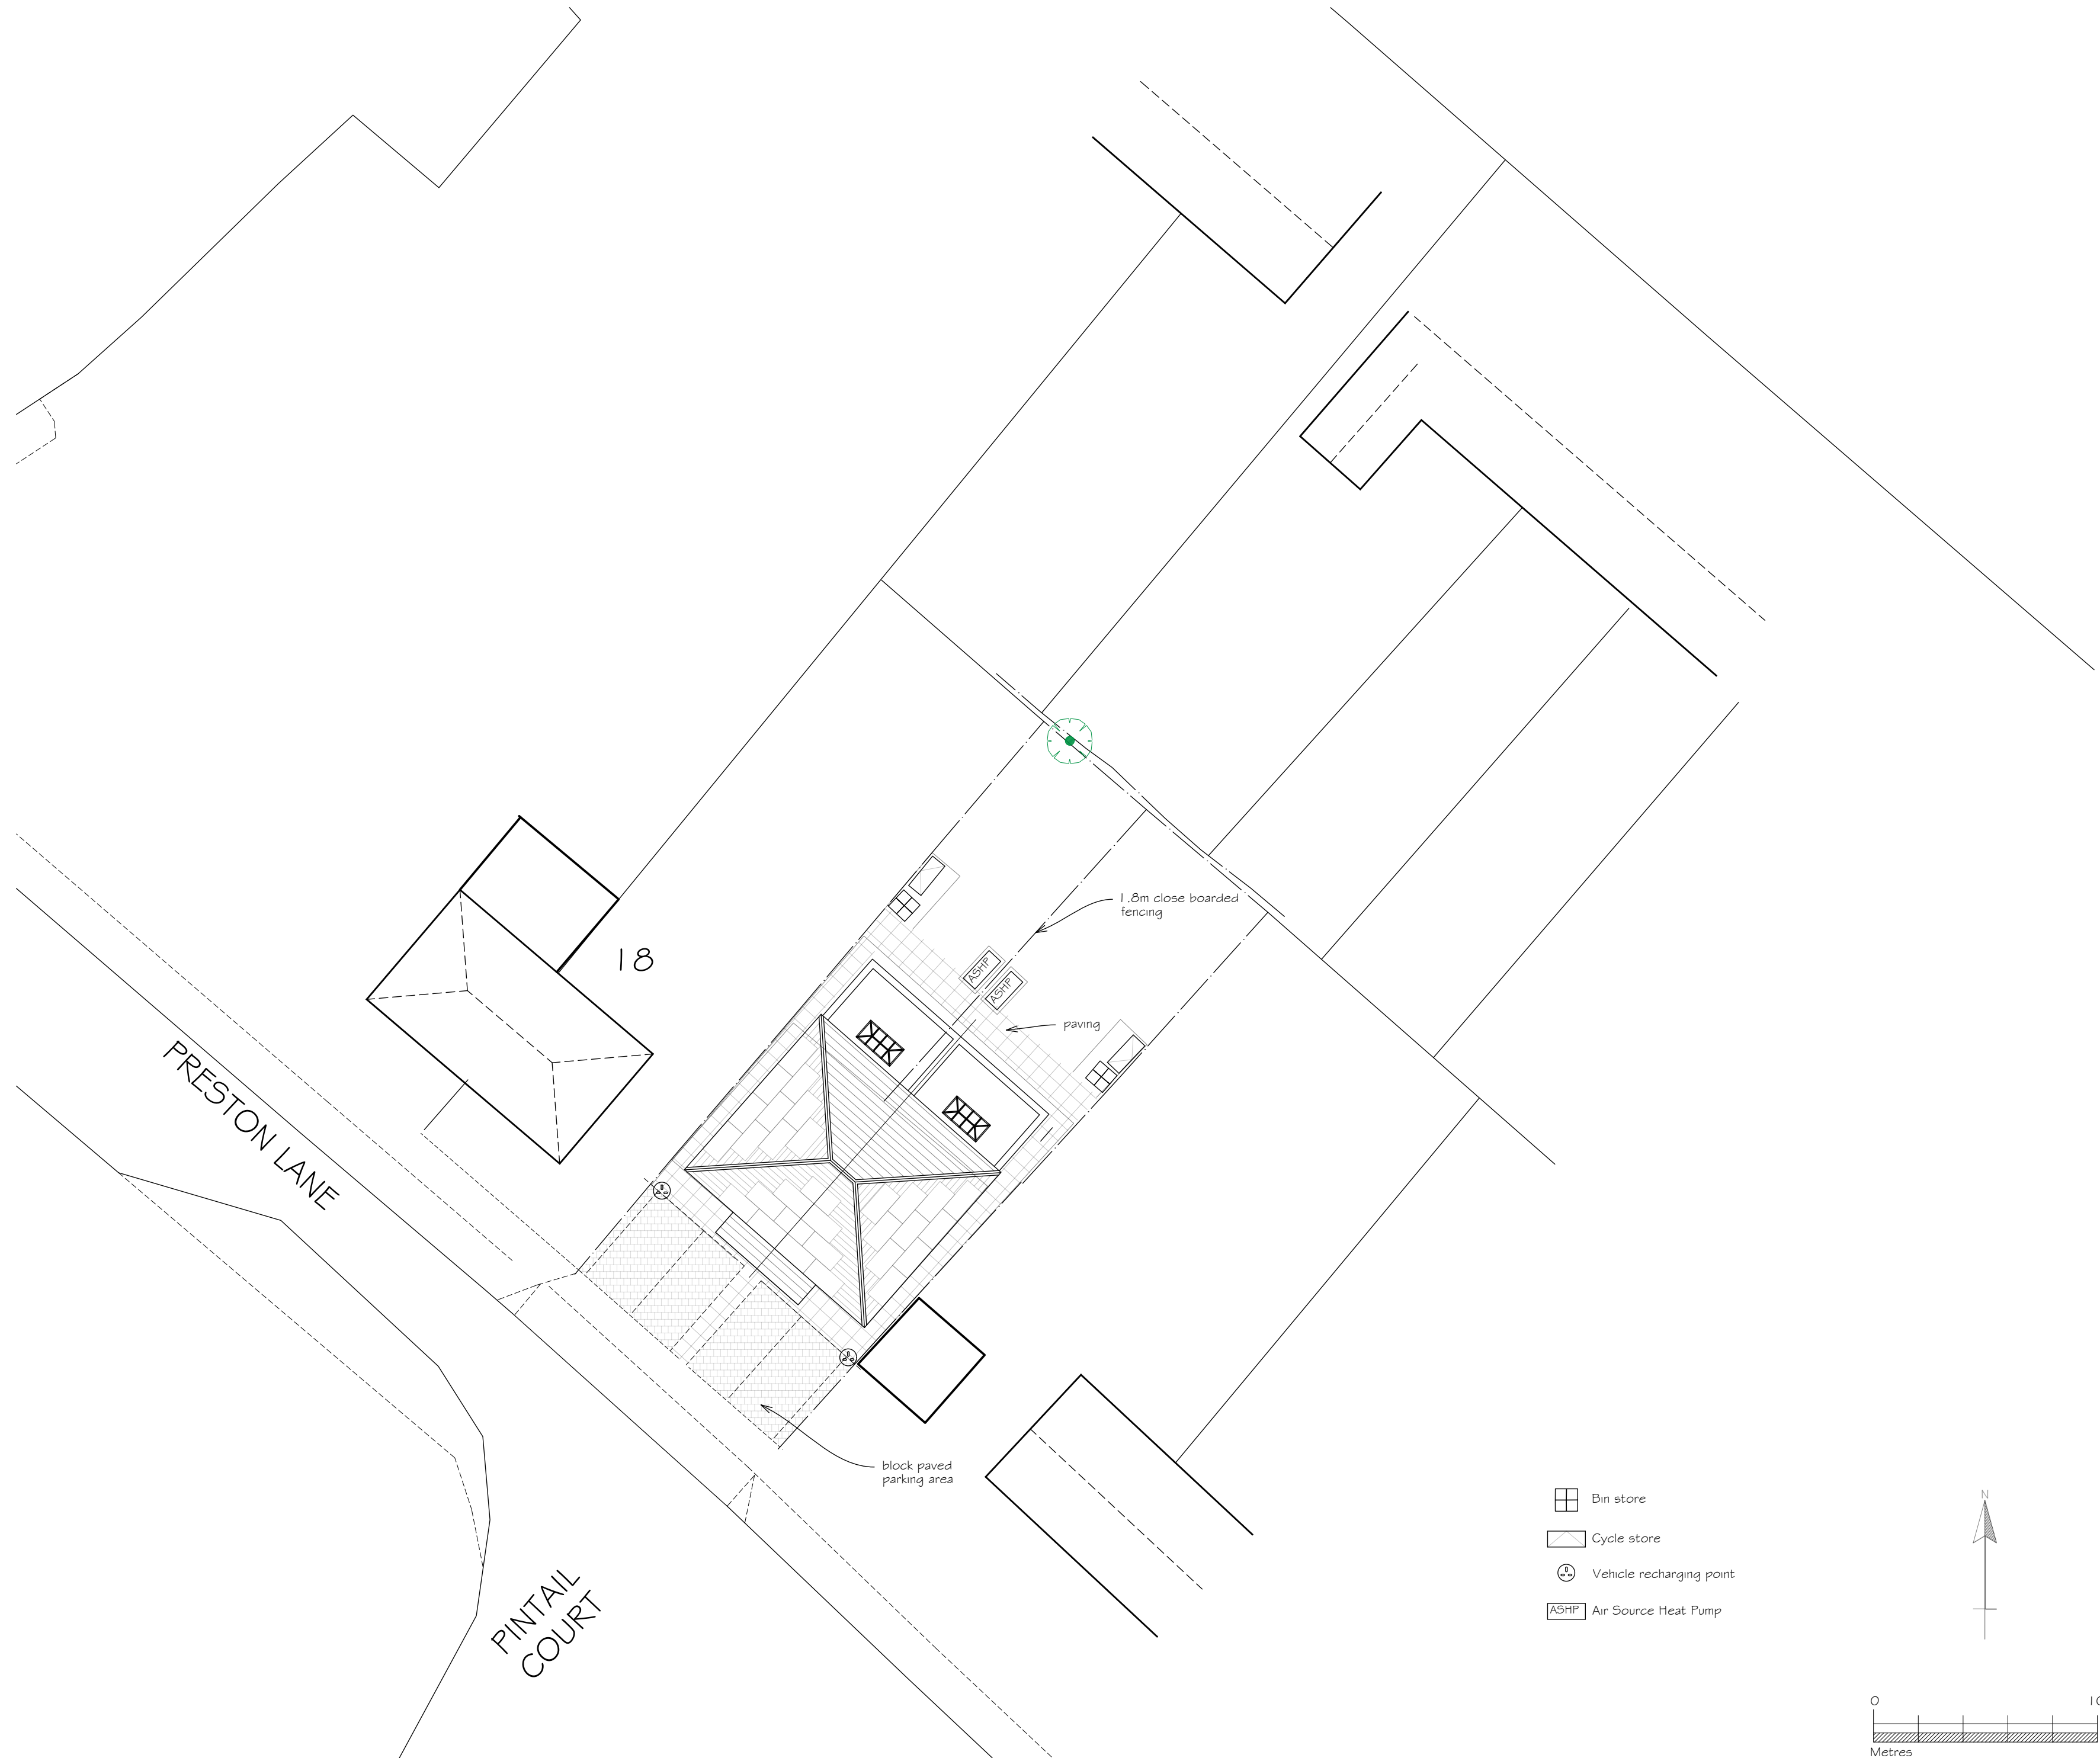

A 29.G.2G Layout revised
Rev Date Notes



LPC (TRULL) LTD.,
TRULL, TETBURY, GLOUCESTERSHIRE GL8 5BQ
Tel: 01285 841433 email: admin@lpc-trull.com

Client
Mr L Alabi
Project
18 Preston Lane, Lynham,
SN15 4AR

Drawing
Existing Site Plan

Date: March 2025 Scale: 1:200 @ A2
Drawing Number
LPC 6033 PR 10 A