

East Elevation - 1:100


North Elevation - 1:100

West Elevation - 1:100


South Elevation - 1:100




Front View

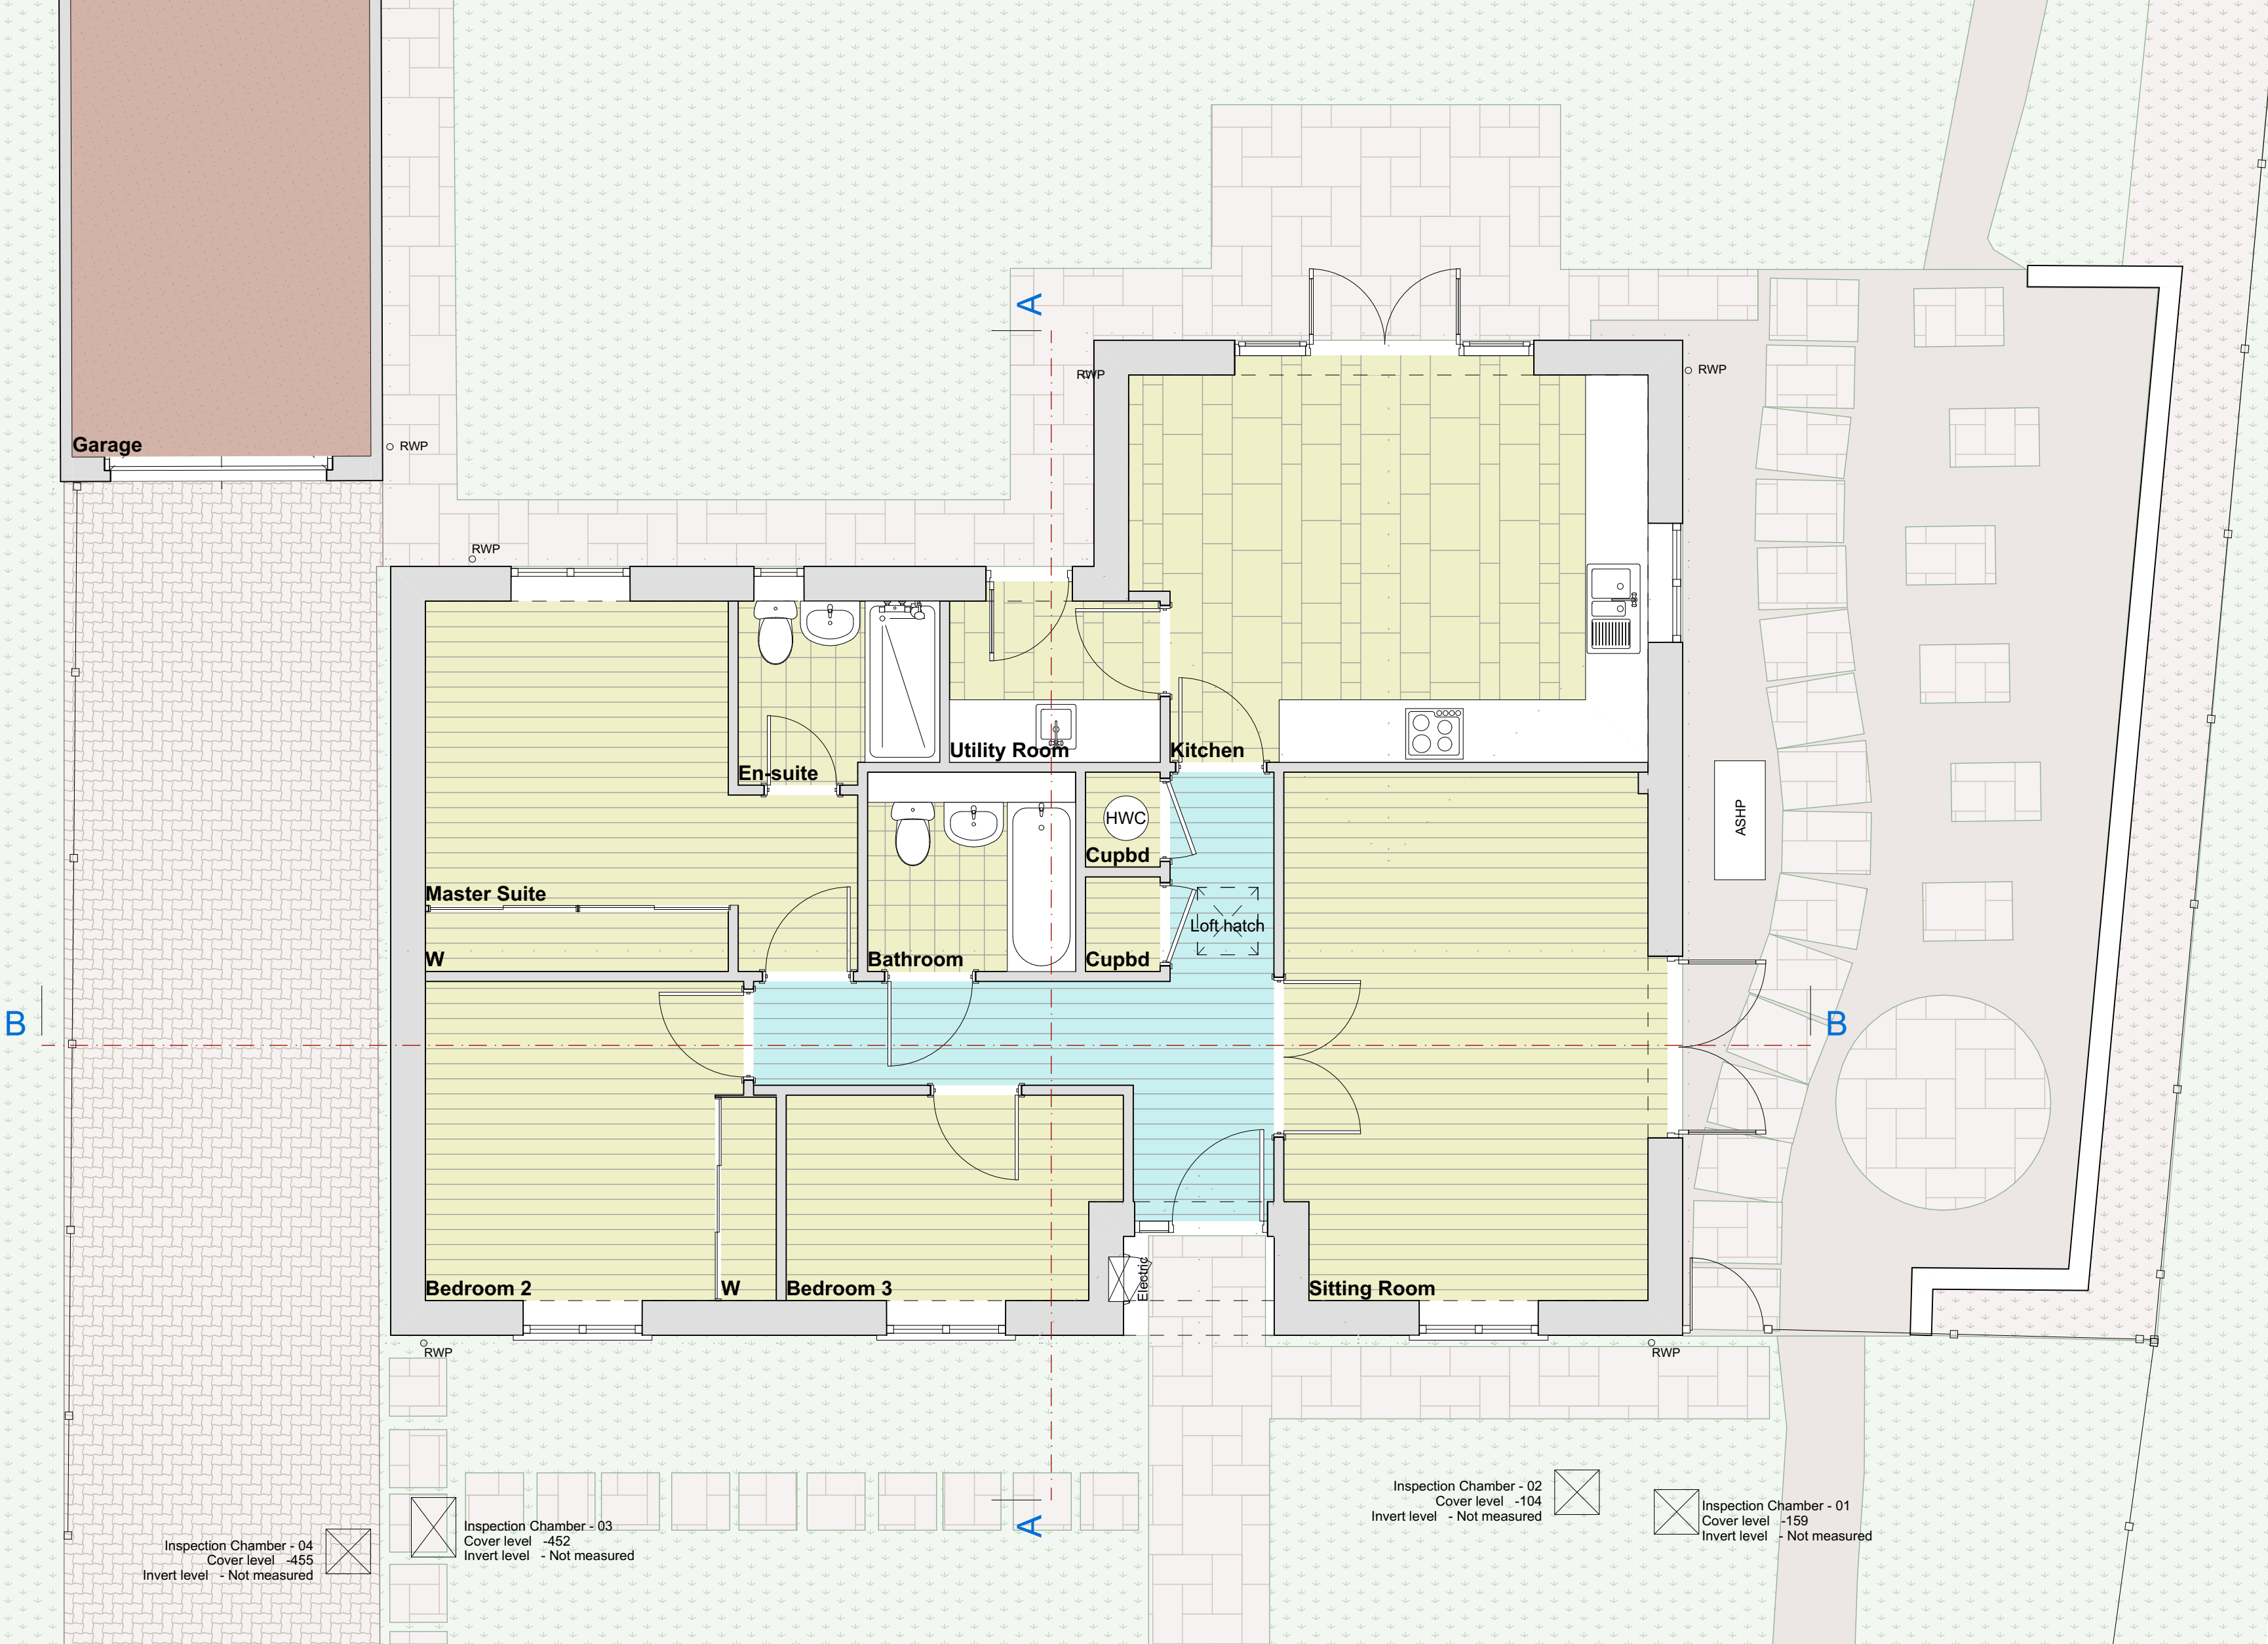



Ground Floor Plan - 1:50

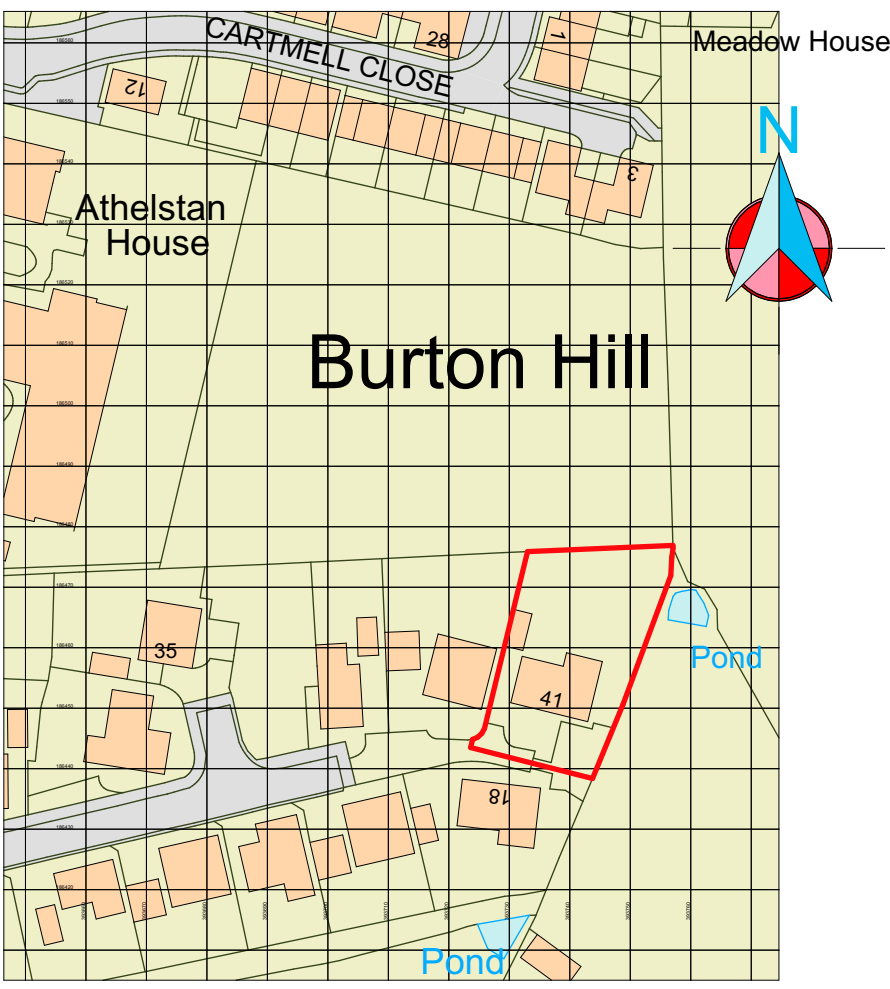

Site Plan - 1:1250

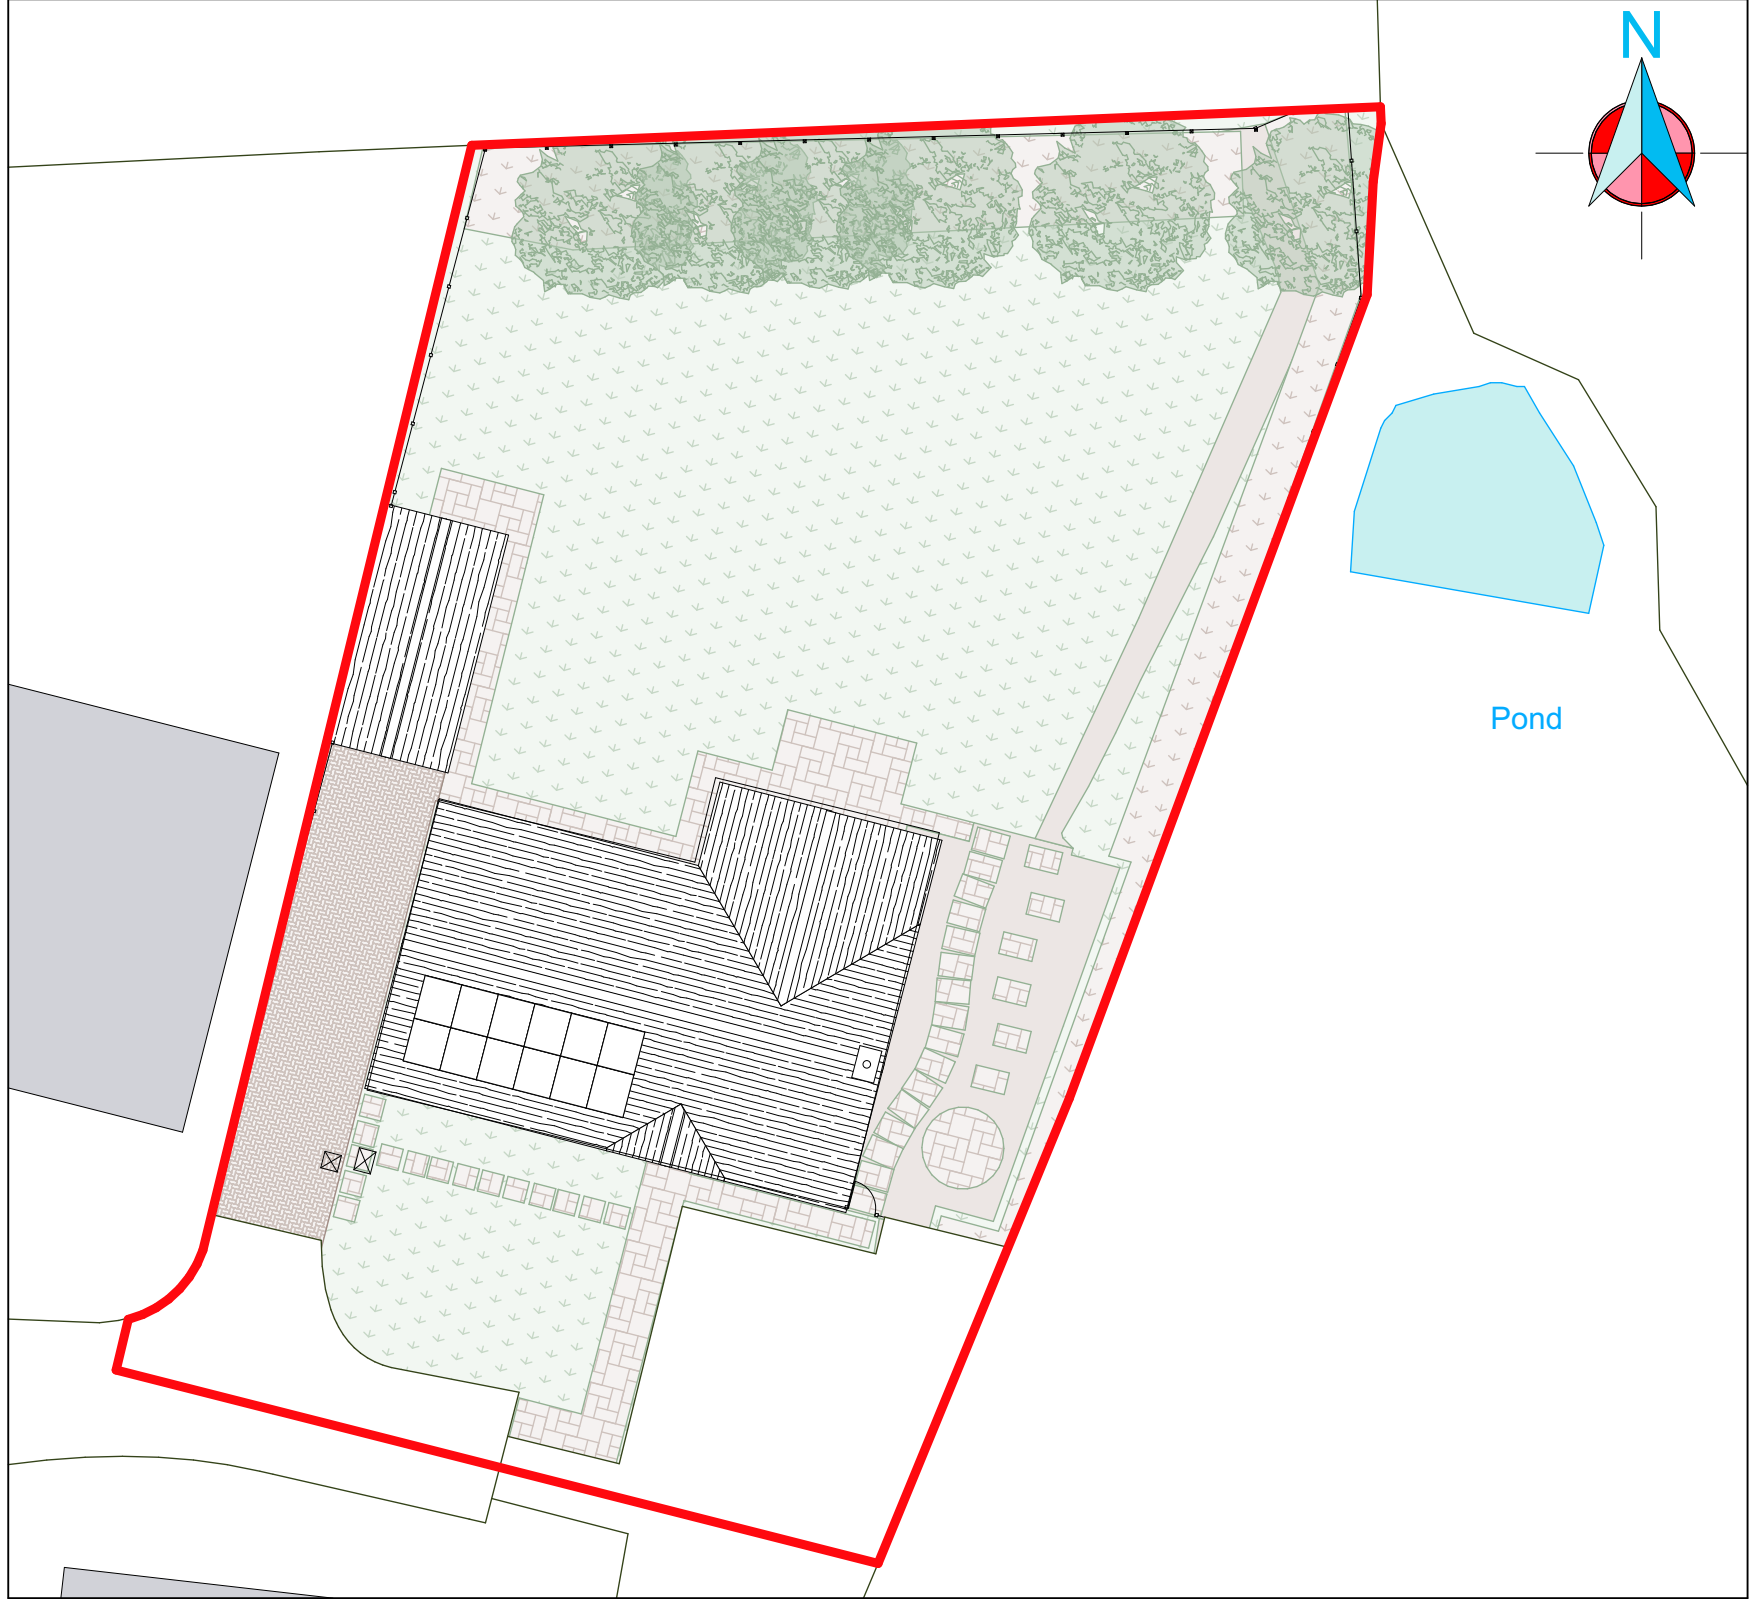

Block Plan - 1:200

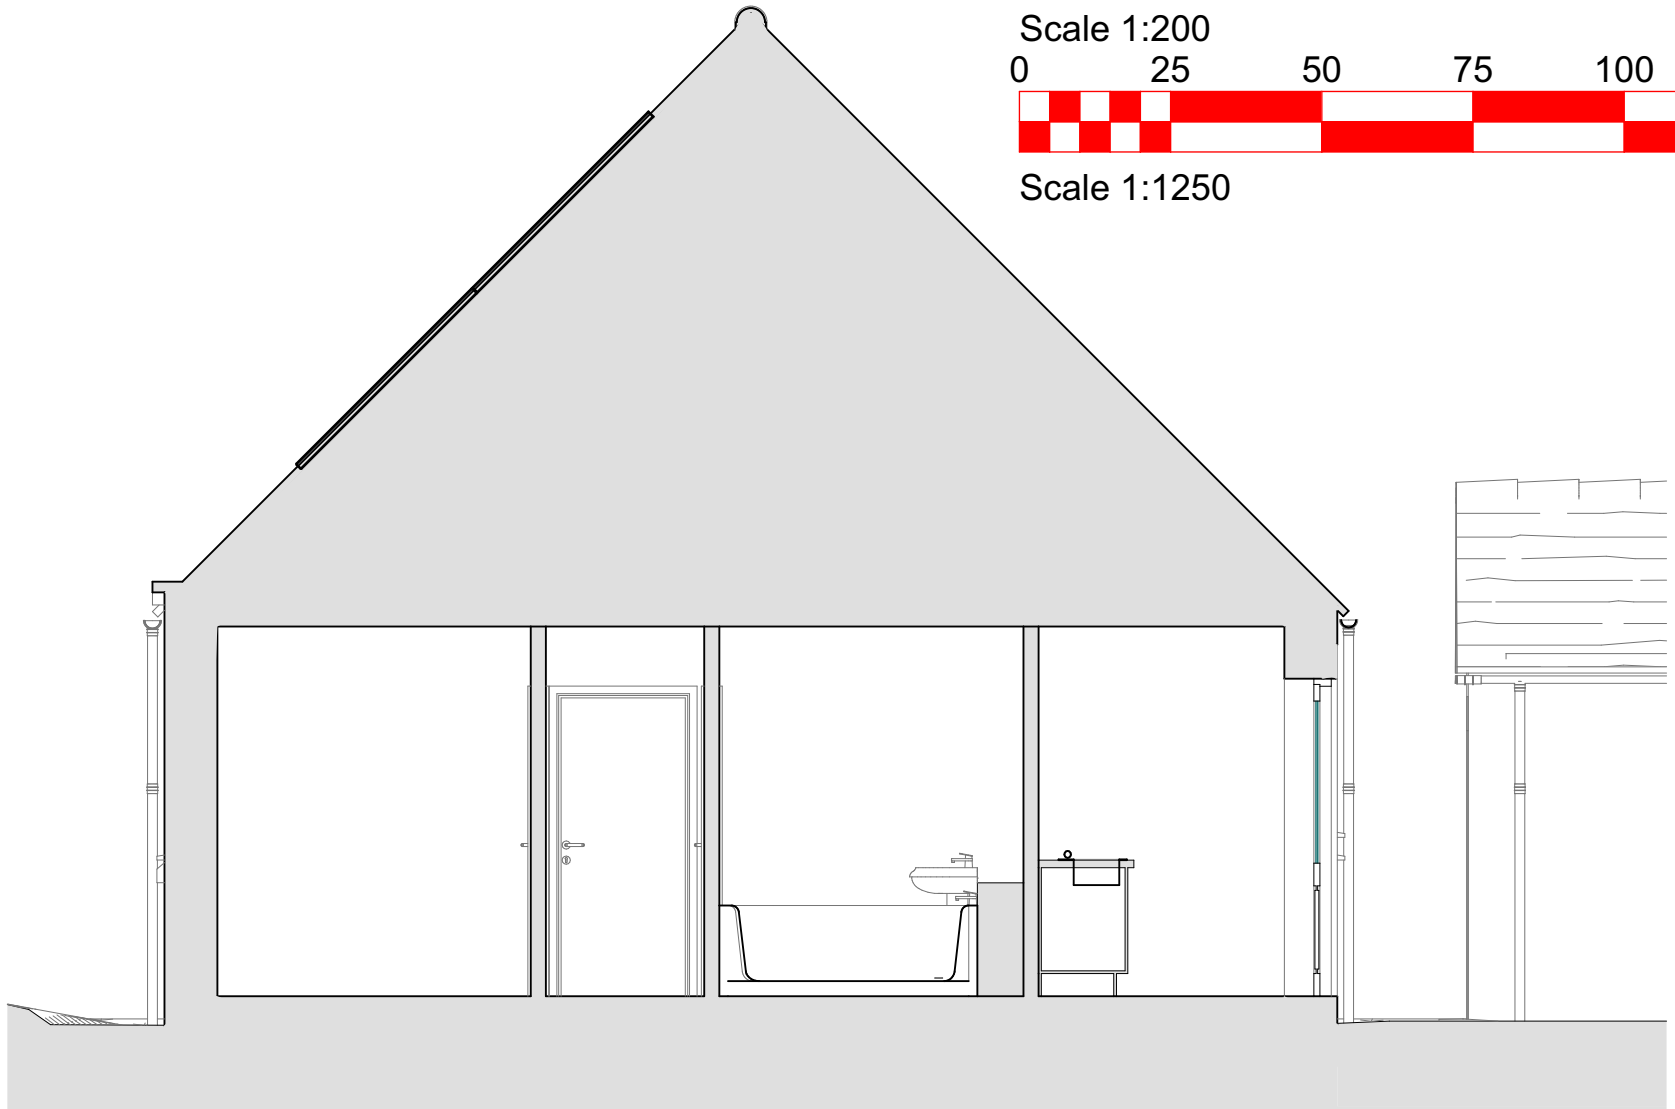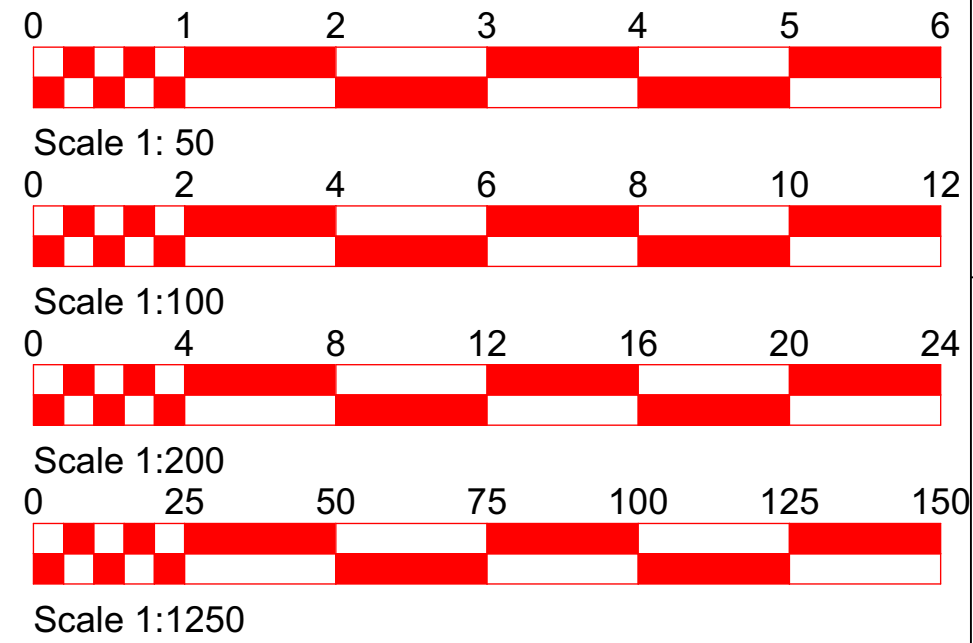

Section A-A - 1:50

This drawing and its design content is copyright - Jagged Edge Design Ltd.

SCALING
Scaling this drawing as part of the construction process is something we strongly advise against. We appreciate that there are many other non critical reasons for scaling a drawing, if you wish to, at your own risk, first measure the distance between the red lines to the right.

IF THIS DRAWING HAS BEEN ACCURATELY REPRODUCED THE DISTANCE BETWEEN THESE LINES WILL BE EXACTLY 100mm

DRAWING SHEET SIZE
If output to print, this sheet will be able to deliver the drawings to the scale(s) indicated, on an - A1 size media.

WE STRONGLY ADVISE AGAINST USING THE DRAWING SHEET SIZE, IN ANY WAY, FOR DETERMINING SIZES OF PROPOSED BUILDING WORKS. THE TOOLS PROVIDED IN THE FORM OF SCALE BARS AND THE PRINT CHECK ARE FOR THIS PURPOSE.

Elevation Legend
A Reconstituted stone walling blocks
B Natural slate roof
C PV solar array

Project: Proposed single storey extension and front porch:

41, White Poplars
Malmesbury
SN16 0FU

Client:
Andy and Sarah Thomas
41, White Poplars
Malmesbury
SN16 0FU

Title:
Survey Plans, Elevations and Section

Date originated: 13 April 2026
Date printed:

Scale: 1:100, 1:50, 1:200, 1:1250

Drawn By: G Lawes
2:2026 PROJECTS2014 - 41 White Poplars 1000 - CAD Data 1110 - Survey Drawings 2014 - 41 White Poplars - Survey.plt

Drawing No: 2614_001

JAGGED EDGE DESIGN LTD
ARCHITECTURAL DESIGN SPECIALISTS

7 THE GROVE
CHELWORTH
MALMESBURY
WILTSHIRE
SN16 9SS
INFO@JAGGEDGEDSIGN.CO.UK
WWW.JAGGEDGEDSIGN.CO.UK