

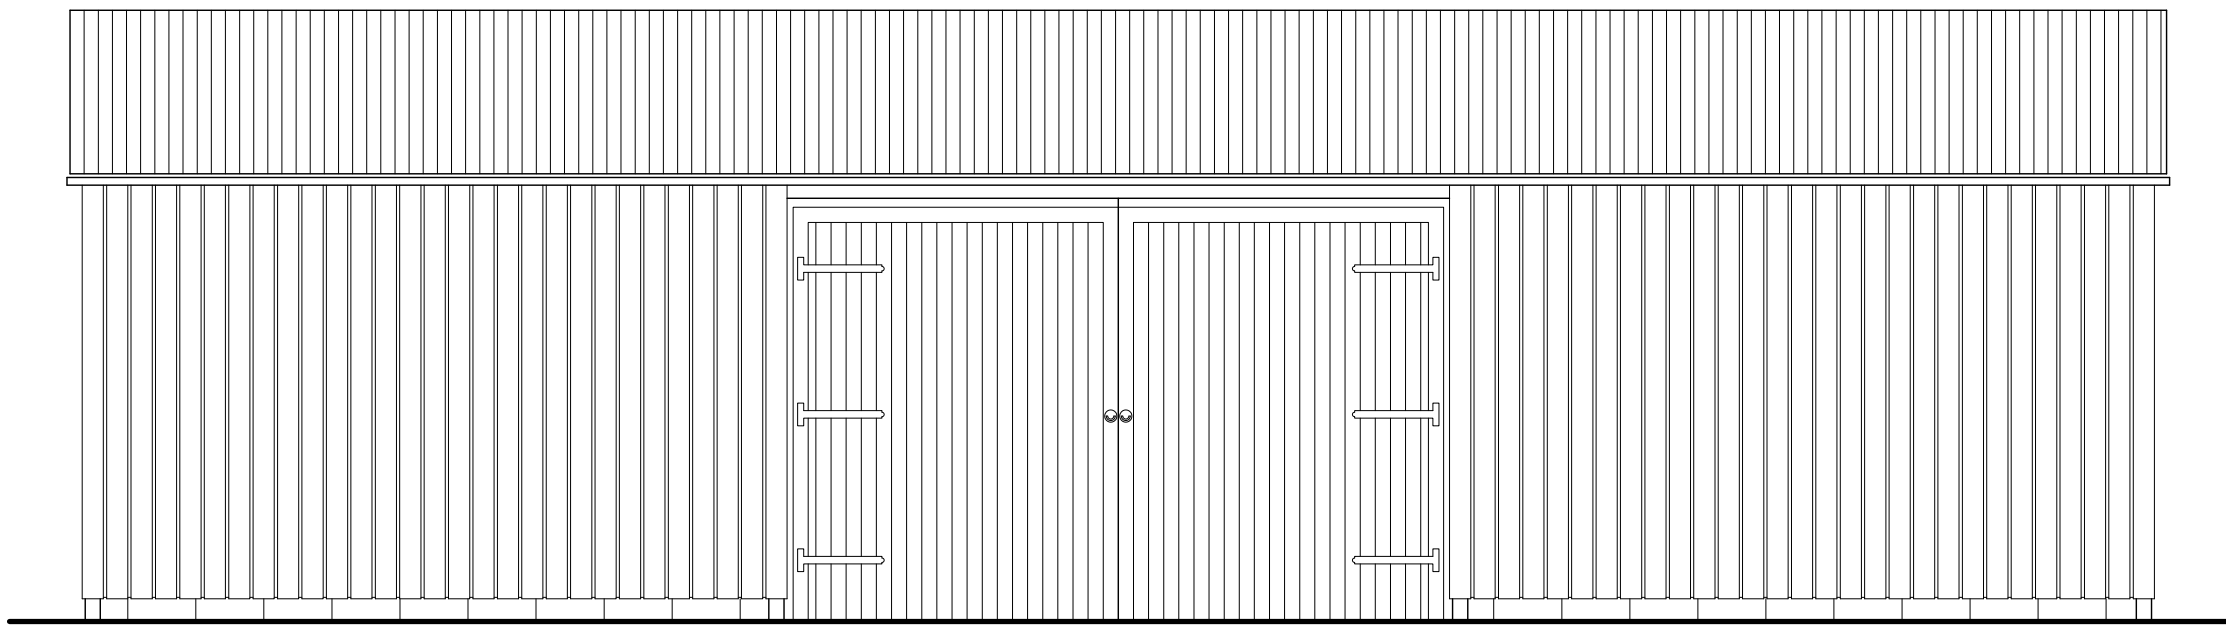


This drawing is copyright of CLARK & MASLIN Ltd and may not be copied or reproduced without permission. Figured dimensions are to be taken in <u>preference</u> to scaled dimensions. Large scale drawings to have <u>preference</u> to small scale drawings. Dimensions for fixed-in items are to be <u>checked</u> on site prior to manufacture.			
REV	DETAIL OF REVISION	BY	DATE
A	AMENDED TO CLIENTS REQUESTS	DN	25/10/21
B	AMENDED TO CLIENTS REQUESTS	DN	01/12/21
C	AMENDED FOR PLANNING	EM	25/10/22

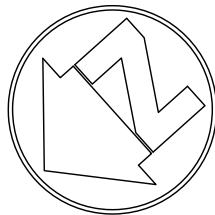


FRONT
ELEVATION 1:50

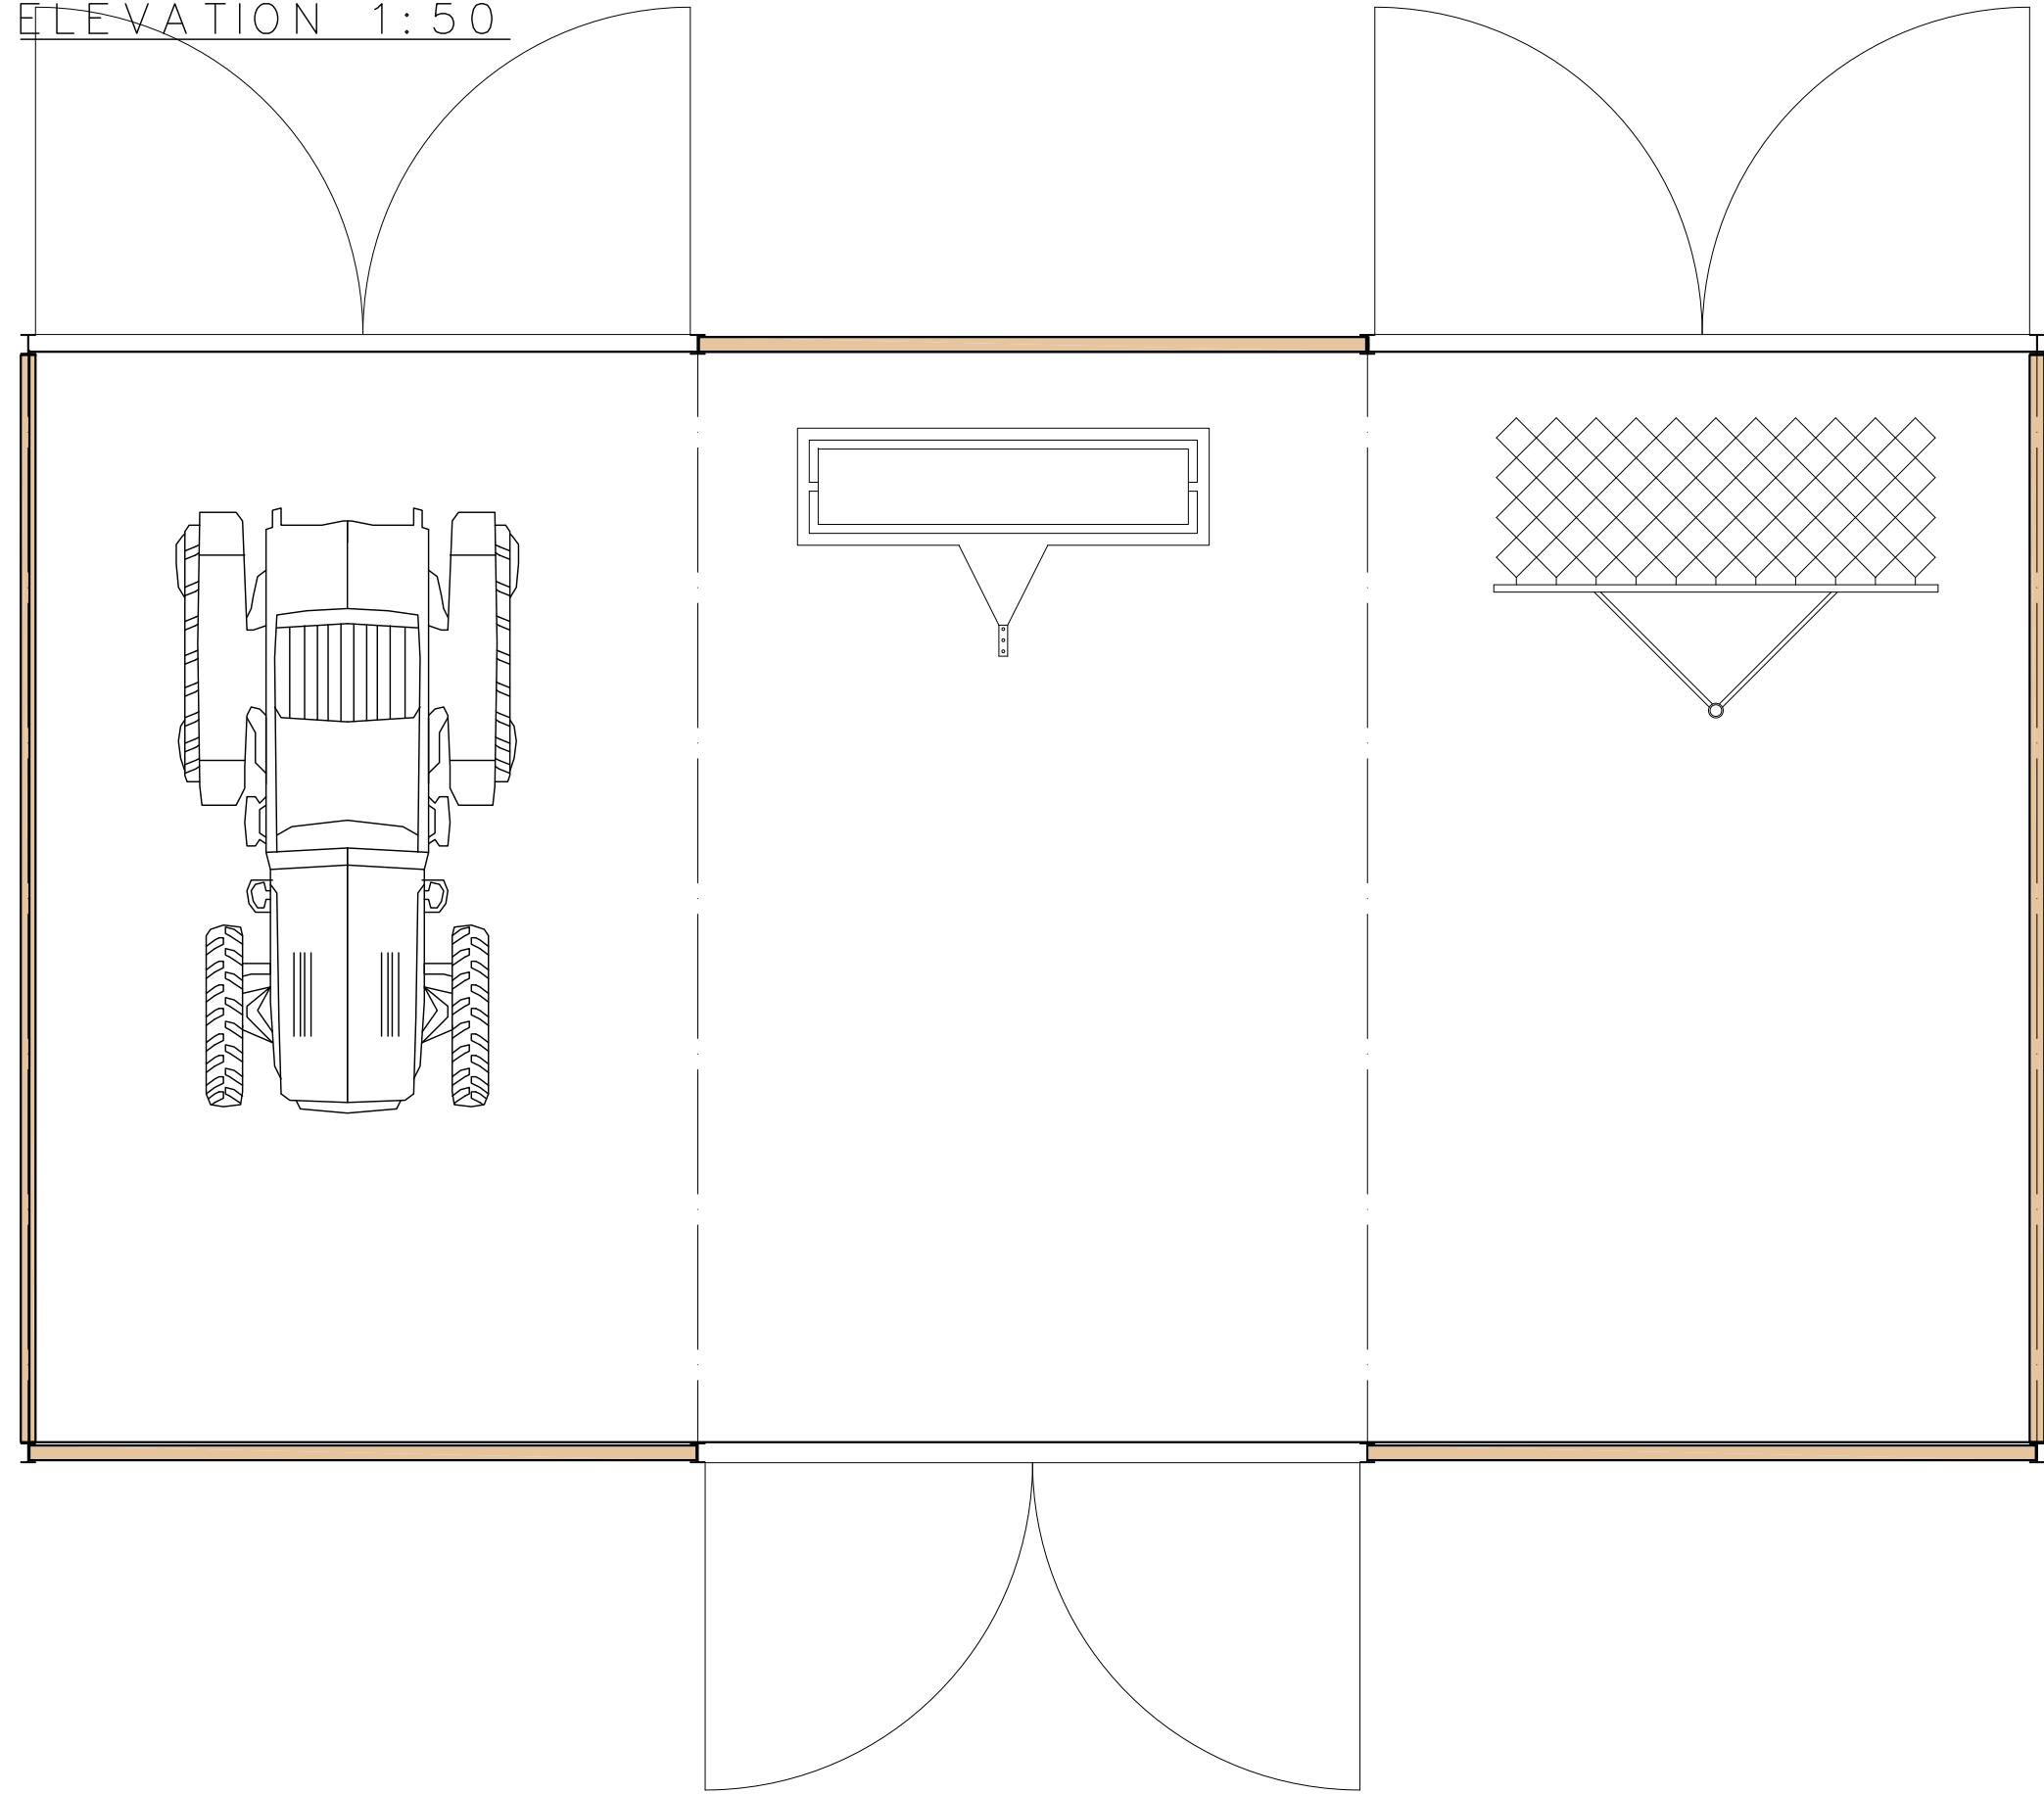


FLOOR PLAN
1:50

DARK GREY PLASTIC
COATED METAL
ROOFING

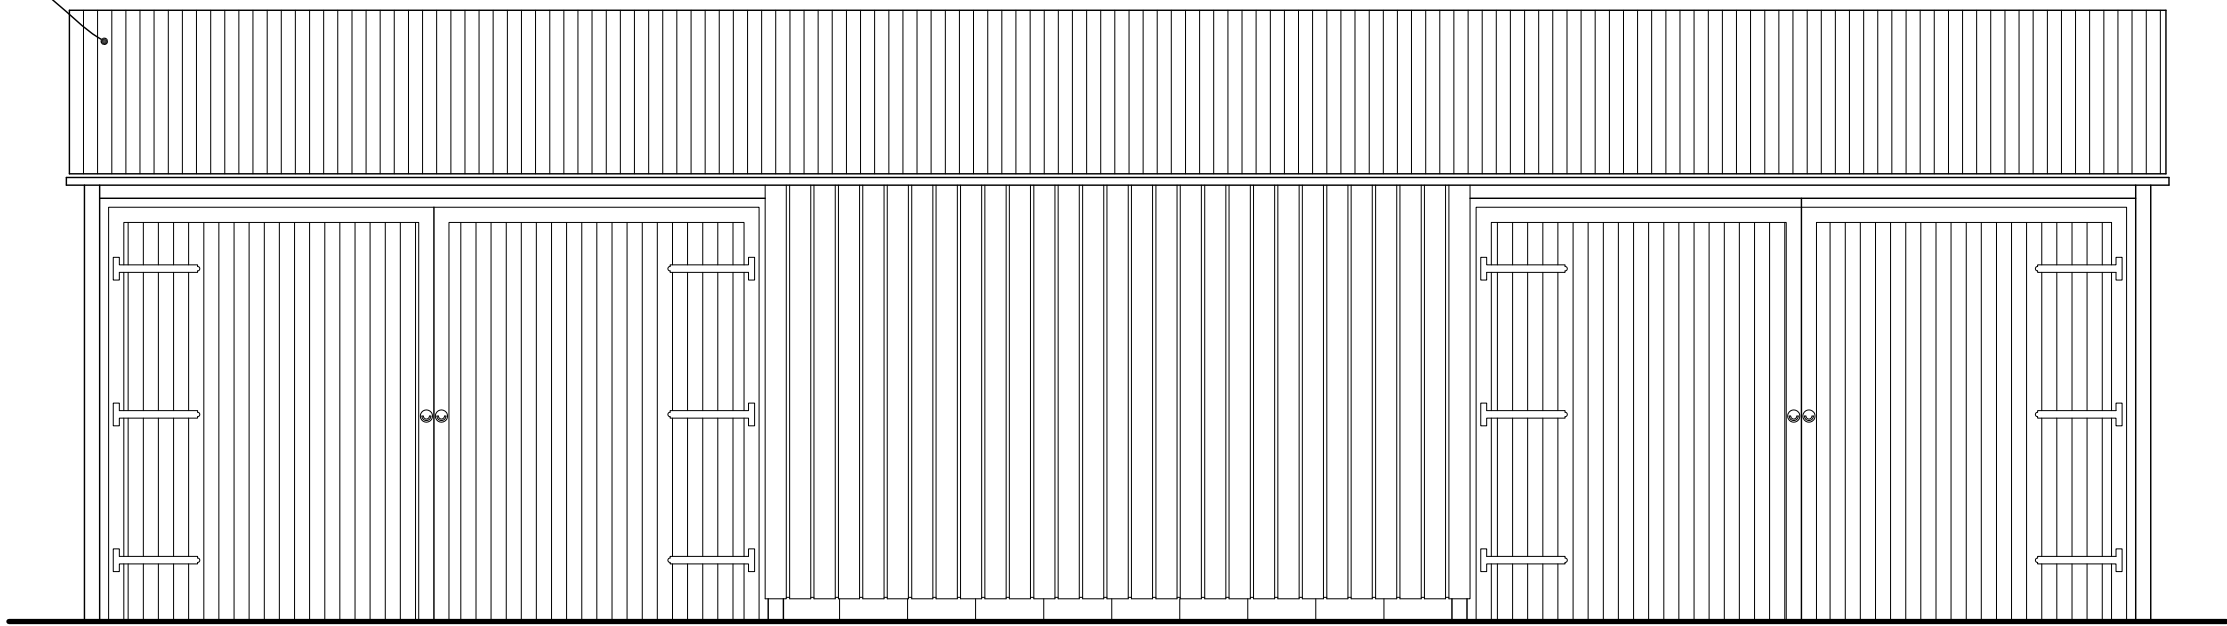


REAR ELEVATION
1:50

SOFTWOOD
HIT & MISS
BOARDING

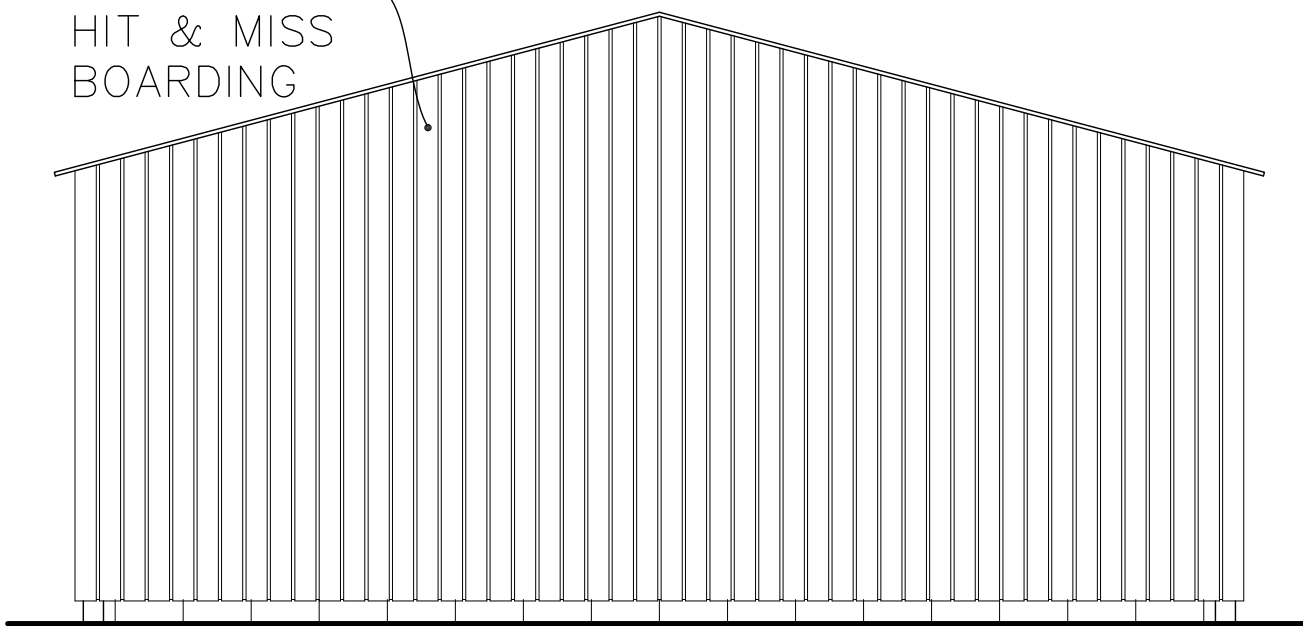


SIDE ELEVATION
1:50

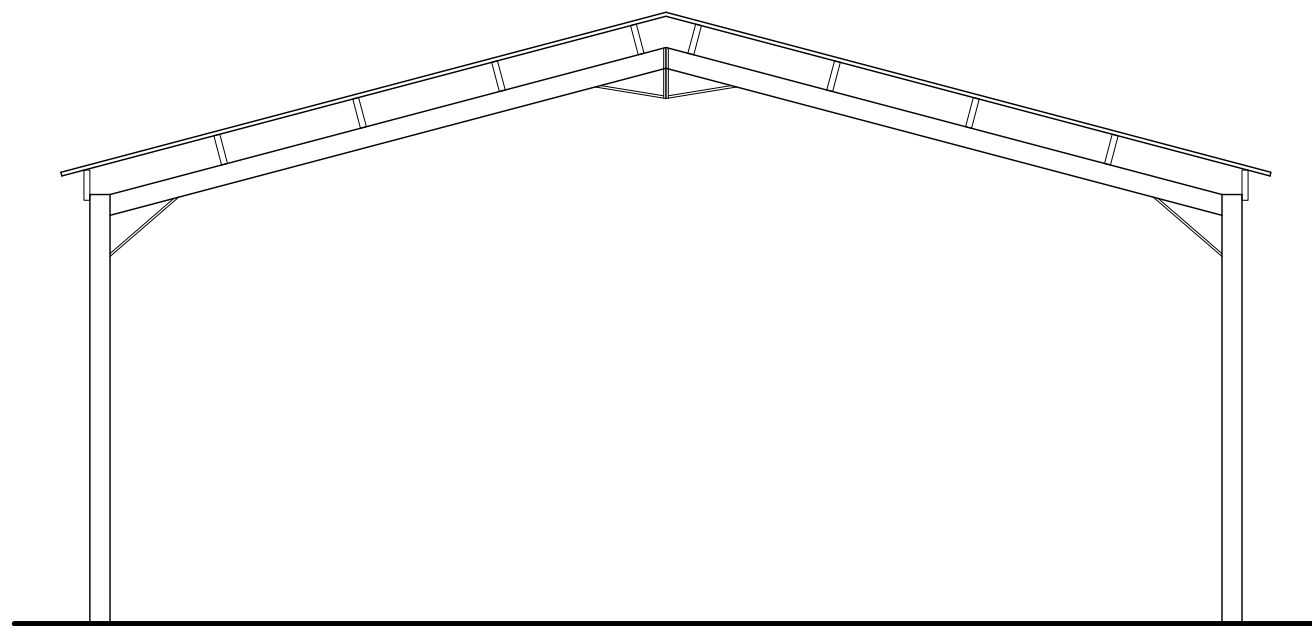

SECTION
1:50

PLANNING DRAWING

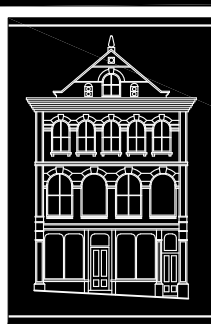 CLARK & MASLIN The Old Library, 44 High Street, Malmesbury, Wiltshire, SN16 9AT Telephone: (01666) 822911 / 829111 Facsimile: (01666) 826130 www.clarkandmaslin.co.uk Planning Architecture Conservation			
Client JULIE HARDING			
Project DEMOLITION OF FARM OUTBUILDINGS, STORES AND PROPOSED IMPLEMENT STORE, ROPERS FIELD, LITTLE SOMERFORD, SN15 5JX			
Description PROPOSED IMPLEMENT STORE: FLOOR PLAN, ELEVATIONS & SECTION			
Scale 1:50	PG Size A1	Drawn DN	Date OCT' 21
Drawing No 5229/50		Revision C	