




This drawing is copyright and is not to be reproduced. The contractor will be held responsible for the accuracy of works involving the setting out and checking of all dimensions on the drawing and on site.
Dimensions must not be scaled from this drawing.

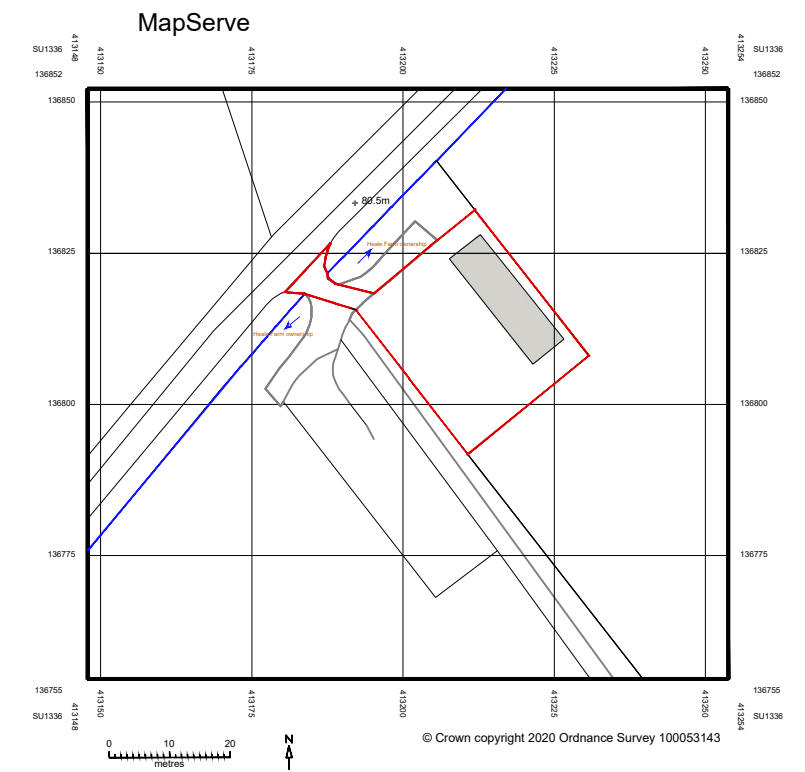

Site area:
- 272sqm/0.0272 hectares

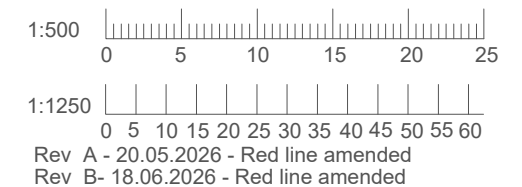

Client: Mr Rasch		Planning	
Project: Storage Building, Netton, Upper Woodford		Drawing No: 0181-02-021	Revision: B
Title: Existing Site	Drawn: sb	Scale: 1:500 & 1:1250 @A3	First Issue: April 2026
	Check: NJR		

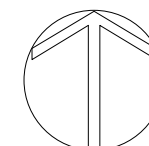

bircharchitects

Lambourne, Grove Lane, Redlynch, Salisbury, Wilts, SP5 2NR
T: +44 (0)1725 510407
e: info@bircharchitects.co.uk

Existing Site plan 1:500