



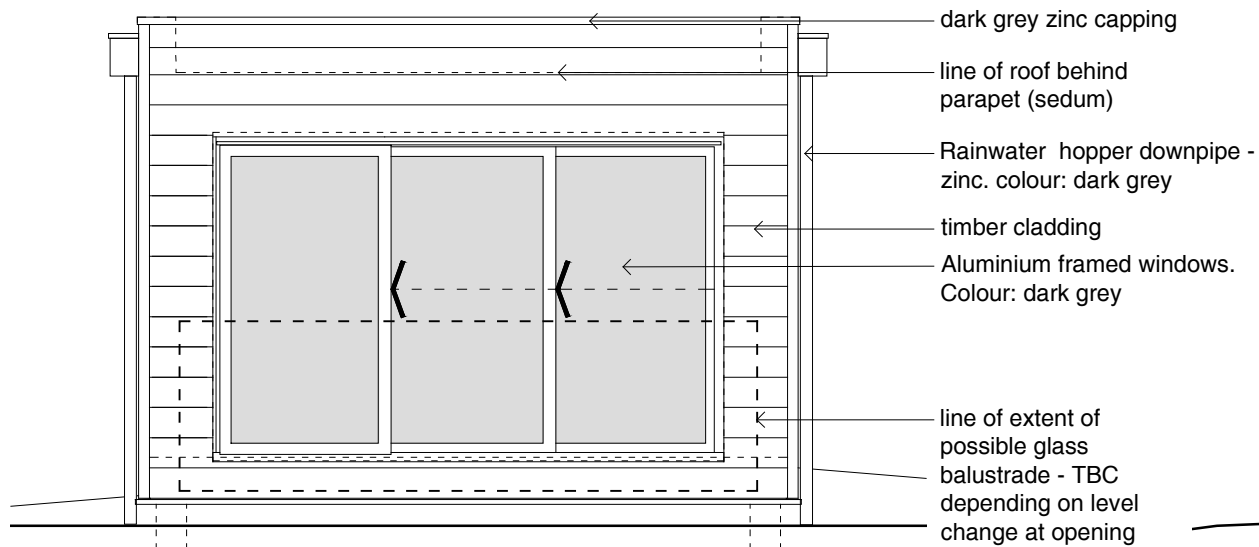


Food and Beverage Cabana - West Elevation

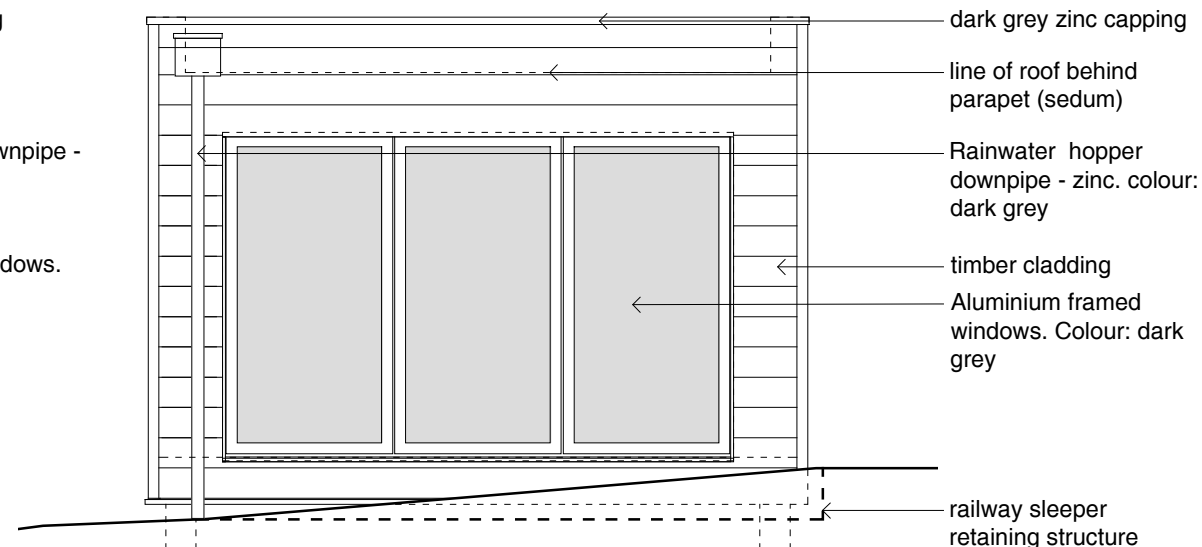


Food and Beverage Cabana - South Elevation




Image indicating design intent

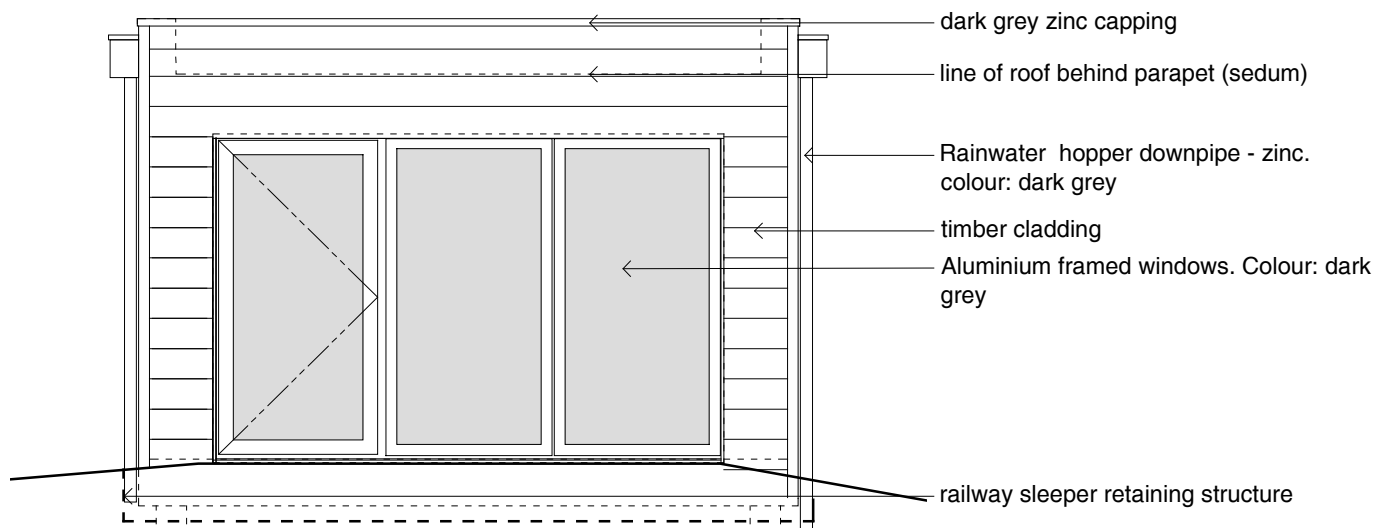

Food and Beverage Cabana - East Elevation

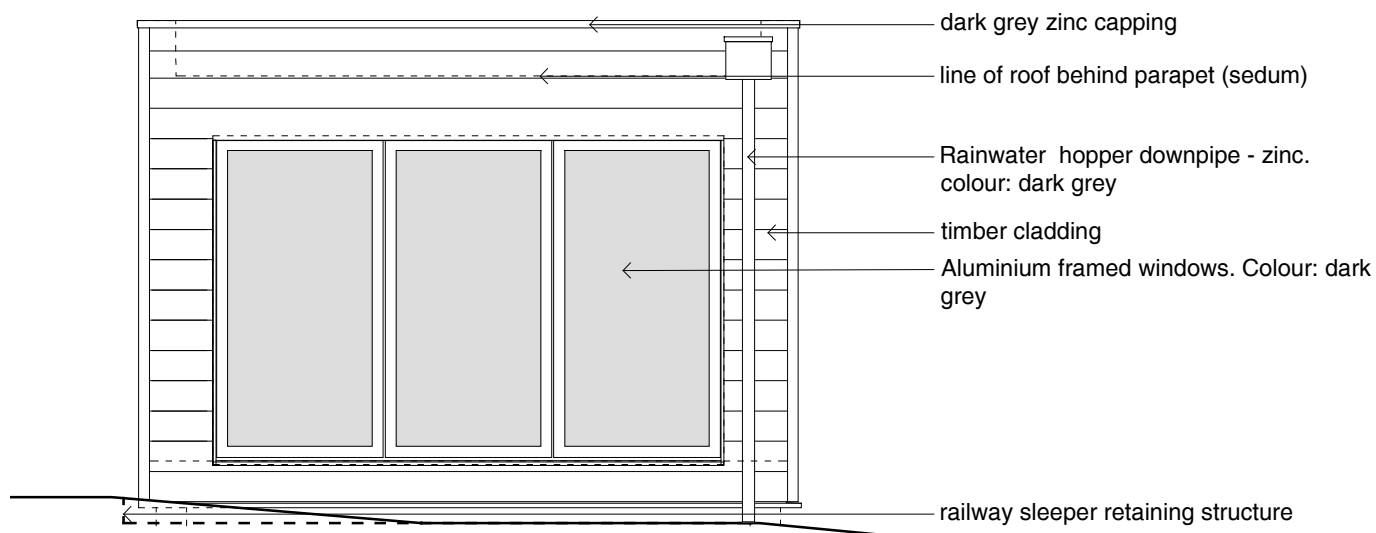

Food and Beverage Cabana - North Elevation

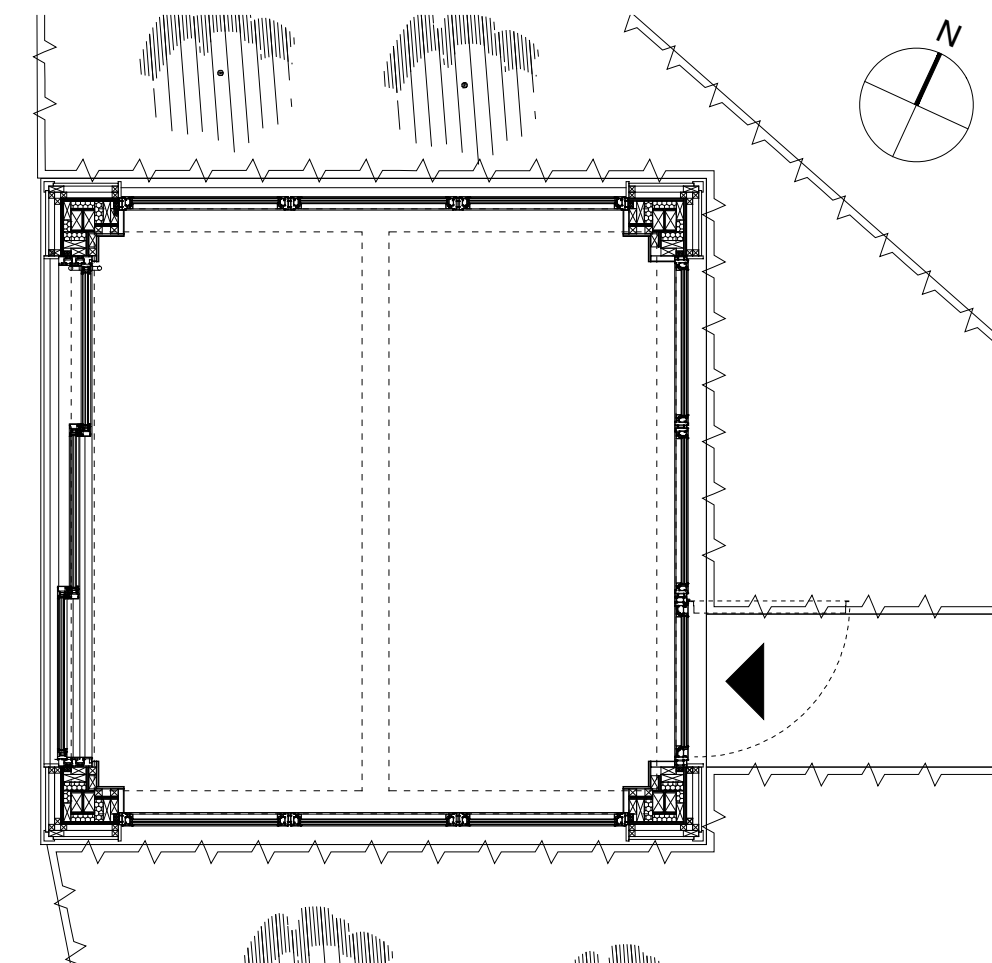

Food and Beverage Cabana Plan

B 26.05.26 MR Re-issued for VAR Planning Application - height reduced
P1 21.05.26 MR Heights (window head and parapet) reduced following meeting (15.05.26). Issued to client for information
A 23.04.26 MR Issued for VAR Planning Application

Client Bishopstrow House Ltd

Drwg No. 1501 439 B

Project Bishopstrow House

Scale 1:50 @ A3

Title Outdoor Pool - Food and Beverage
Cabana Plan and Elevations

Date APR.26

Drawn MR Checked KM

**AARON
EVANS**
ARCHITECTS

RIBA
Chartered Practice

Aaron Evans Architects Ltd 3 Gay Street, Bath, BA1 2PH
www.aaronevans.com e: office@aaronevans.com

01225 466234

This drawing is copyright. Only figured dimensions to be used. Contractors not to scale from this drawing and must check all dimensions before proceeding.