



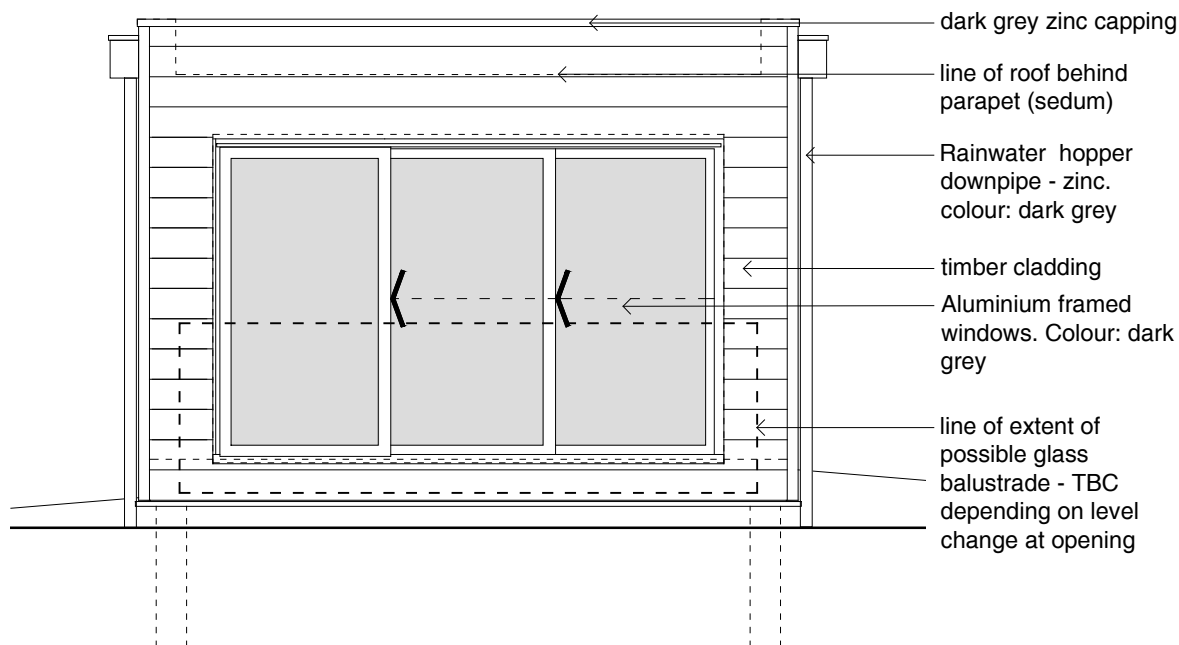


Treatment Cabana - West Elevation

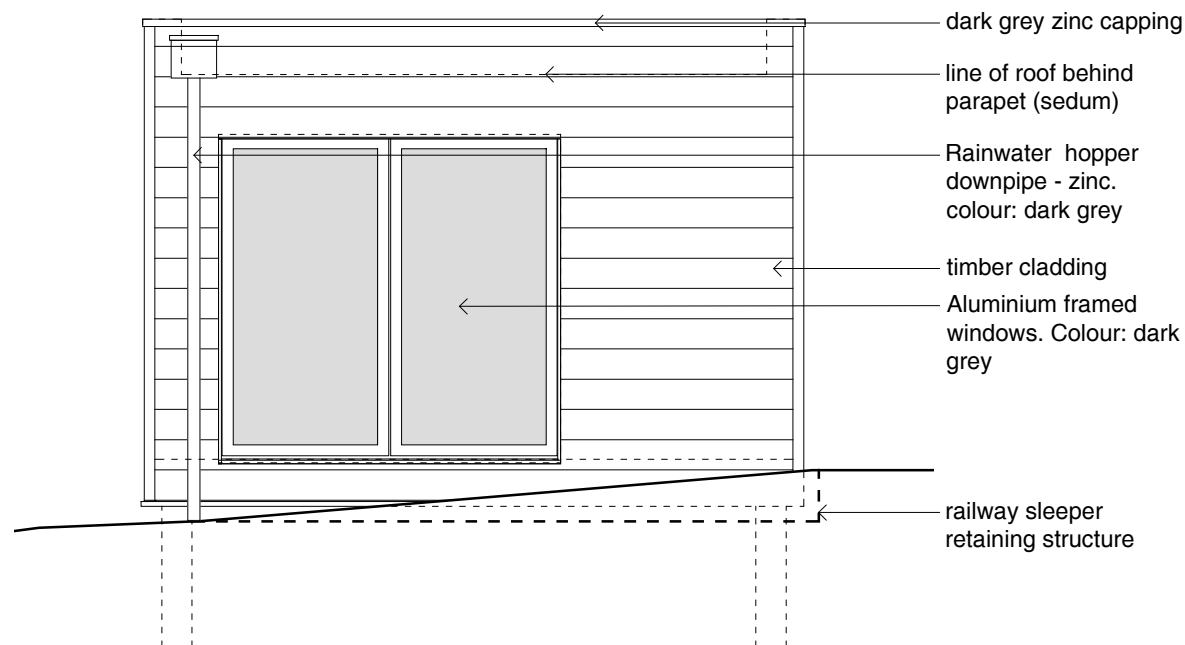


Treatment Cabana - South Elevation




Image indicating design intent

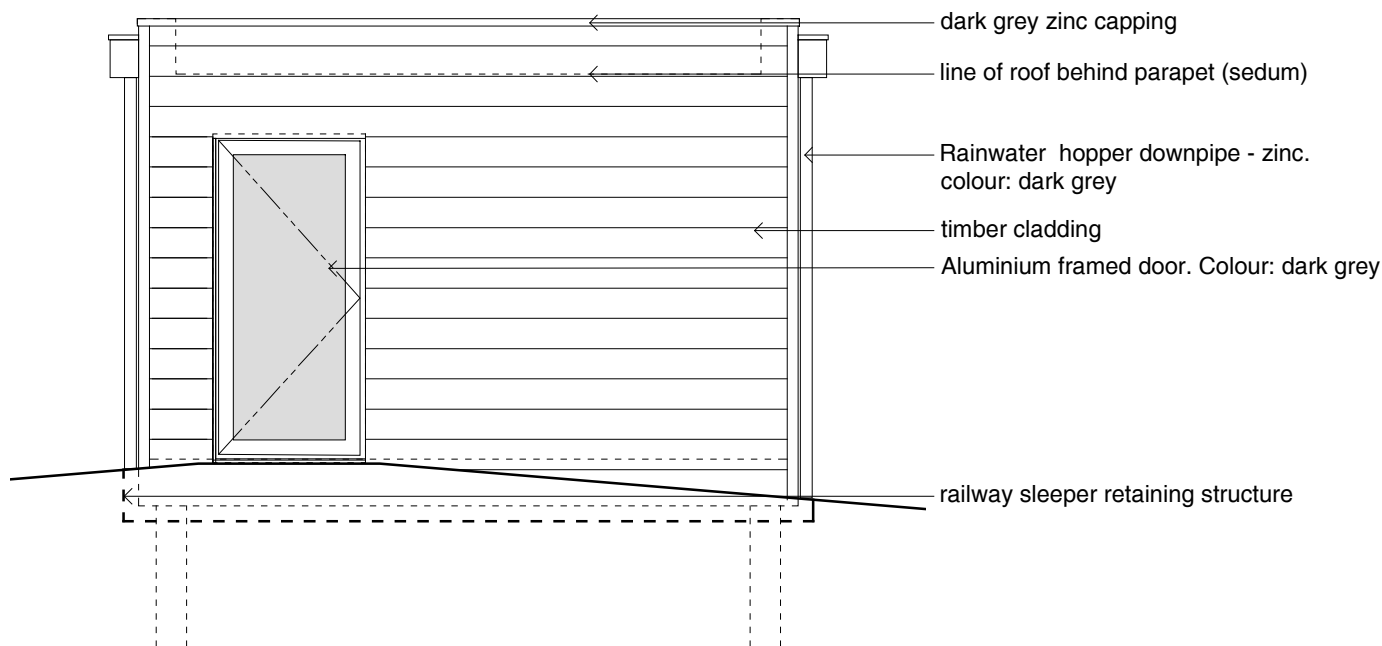

Treatment Cabana - East Elevation

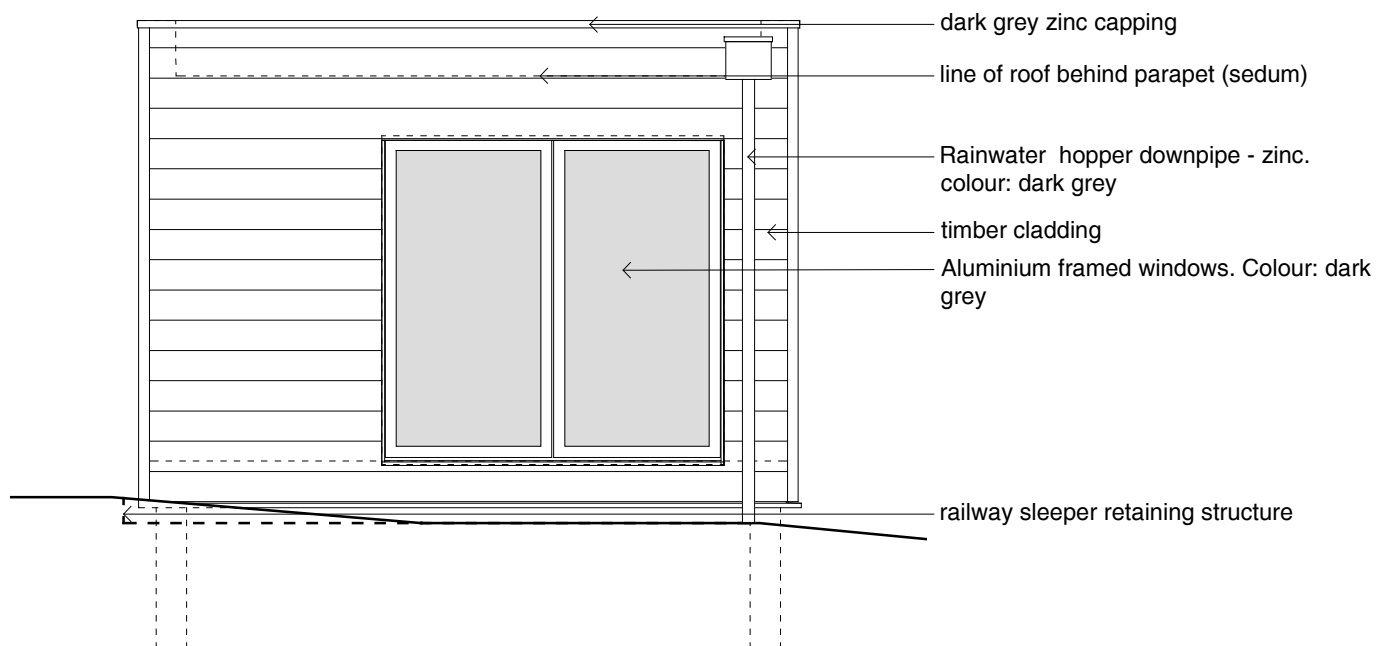

Treatment Cabana - North Elevation

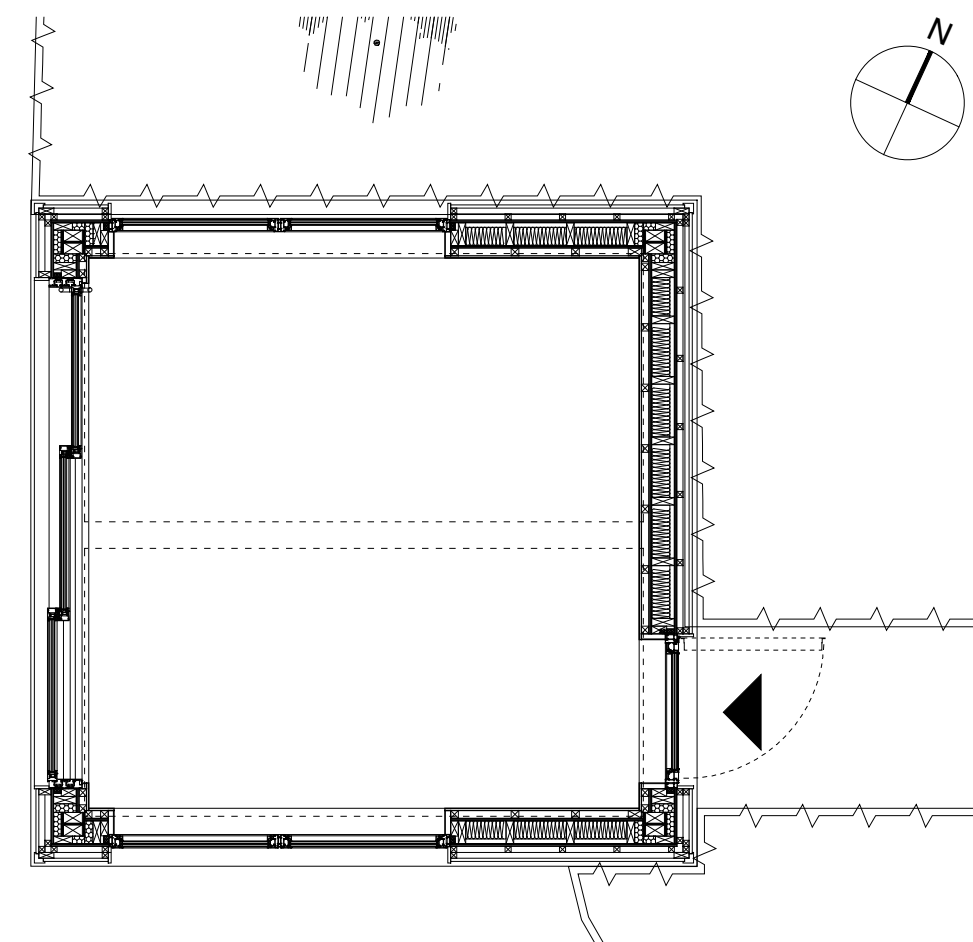

Treatment Cabana Plan

B	26.05.26	MR	Re-issued for VAR Planning Application following inclusion of additional glass and reduction in height
P1	21.05.26	MR	Heights (window head and parapet) reduced following meeting (15.05.26); additional windows following meeting (19.05.26). Issued to client for information
A	23.04.26	MR	Issued for VAR Planning Application

Client Bishopstrow House Ltd

Drwg No. 1501 438 B

Project Bishopstrow House

Scale 1:50 @ A3

Title Outdoor Pool - Treatment Cabana Plan and Elevations

Date APR. 26

Drawn MR Checked KM

**AARON
EVANS**
ARCHITECTS

RIBA
Chartered Practice

Aaron Evans Architects Ltd 3 Gay Street, Bath, BA1 2PH
www.aaronevans.com e: office@aaronevans.com

01225 466234

This drawing is copyright. Only figured dimensions to be used. Contractors not to scale from this drawing and must check all dimensions before proceeding.