





01. Outdoor Pool Context Sectional Elevation 1 - as existing

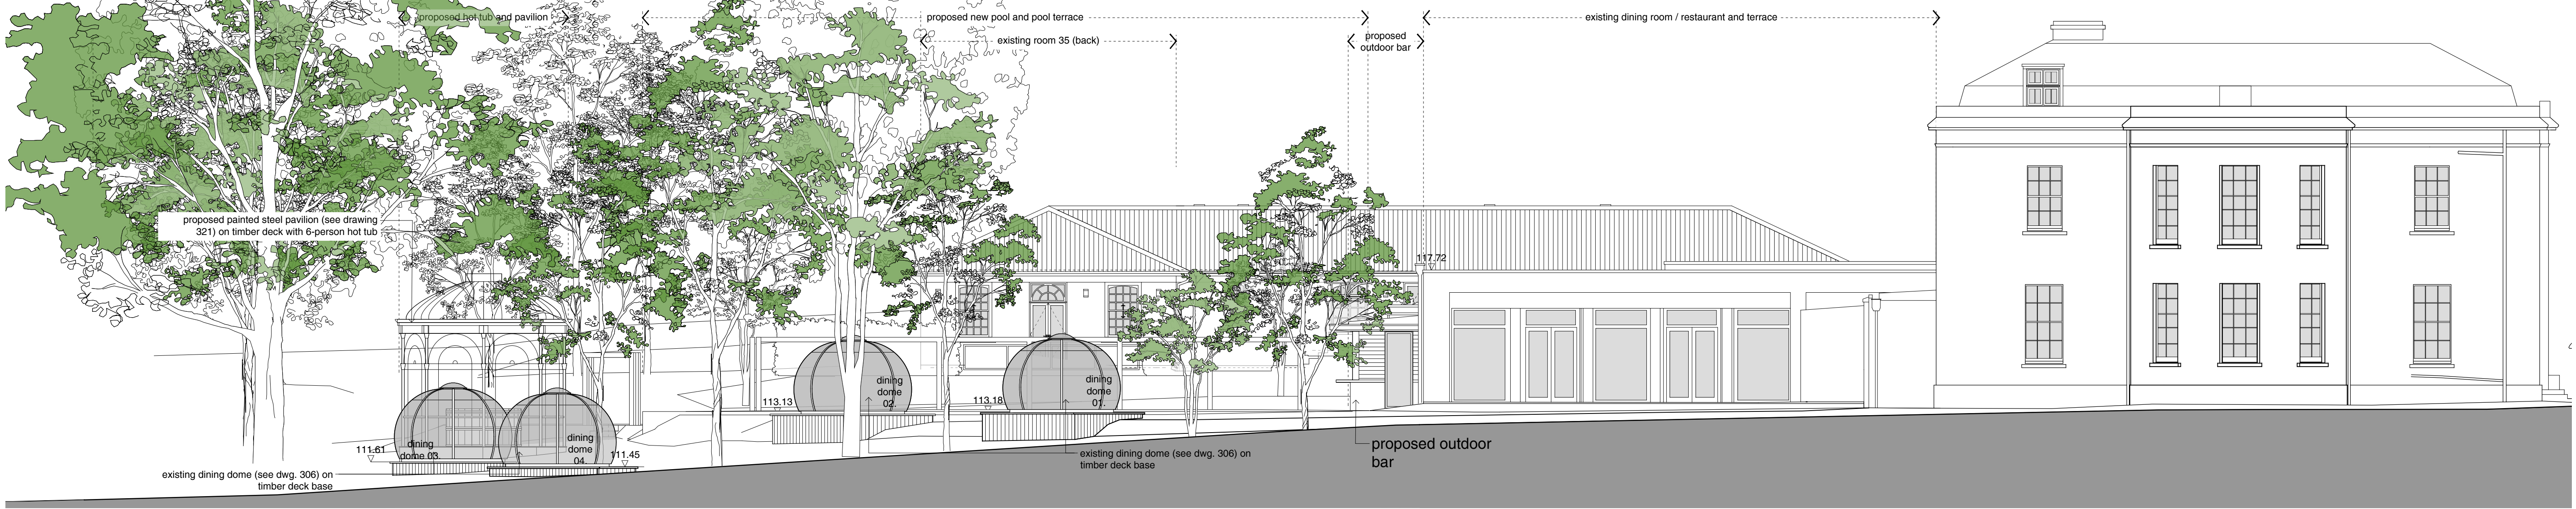

02. Outdoor Pool Context Sectional Elevation 1 - as consented (2025 Consent PL/2025/06091)

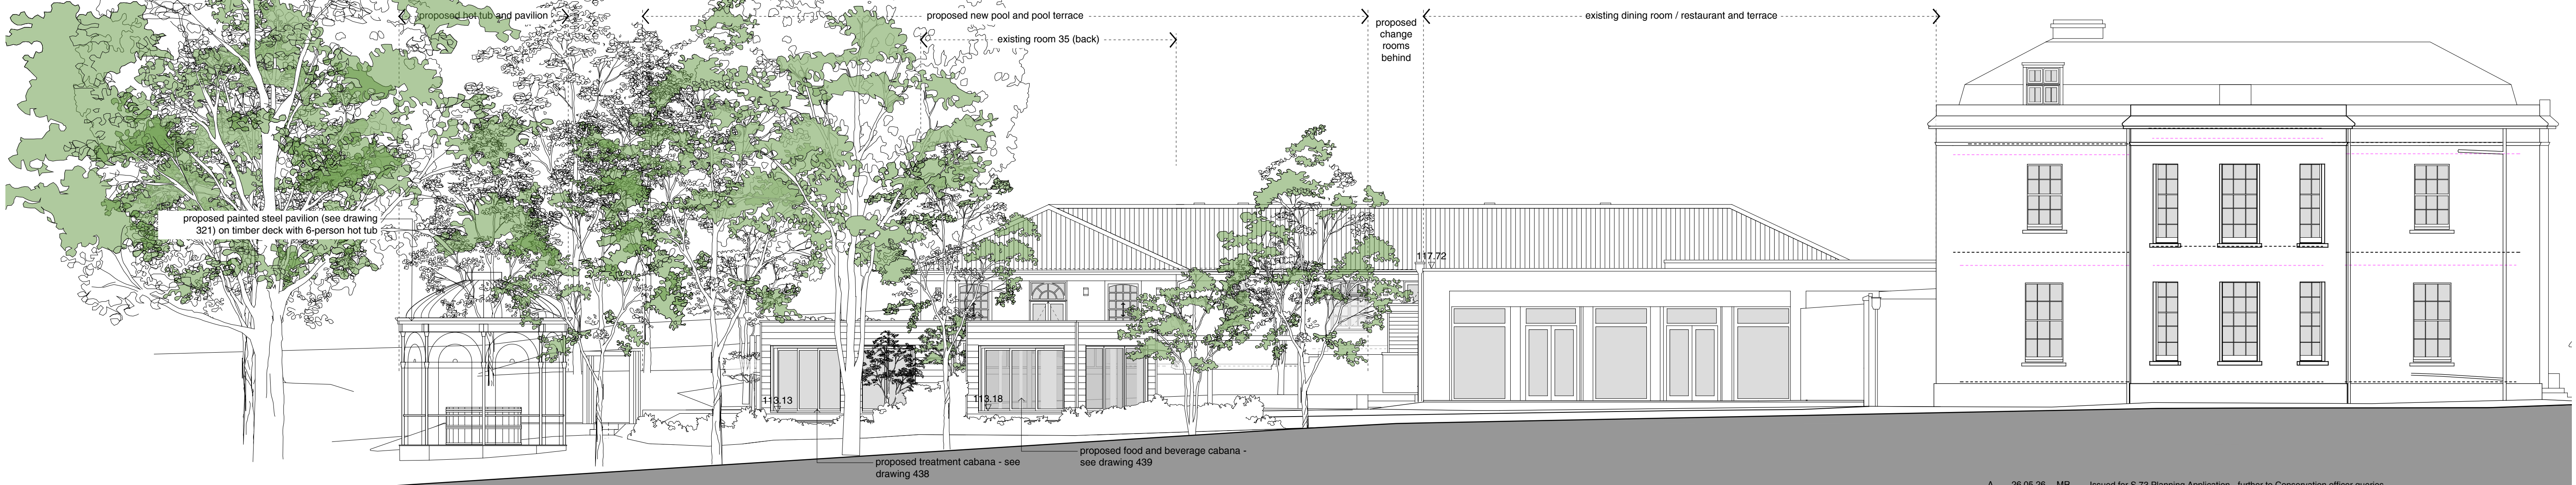

03. Outdoor Pool Context Sectional Elevation 1 - as proposed (this application)

A 26.05.26 MR Issued for S.73 Planning Application - further to Conservation officer queries

Client	Bishopstrow House Ltd	Dwg No	1501 441 A
Project	Bishopstrow House	Scale	1:100 @ A1
Title	Outdoor Pool - Site South Elevation comparison	Date	May.26
Drawn	MR	Checked	***

AARON
EVANS
ARCHITECTS