



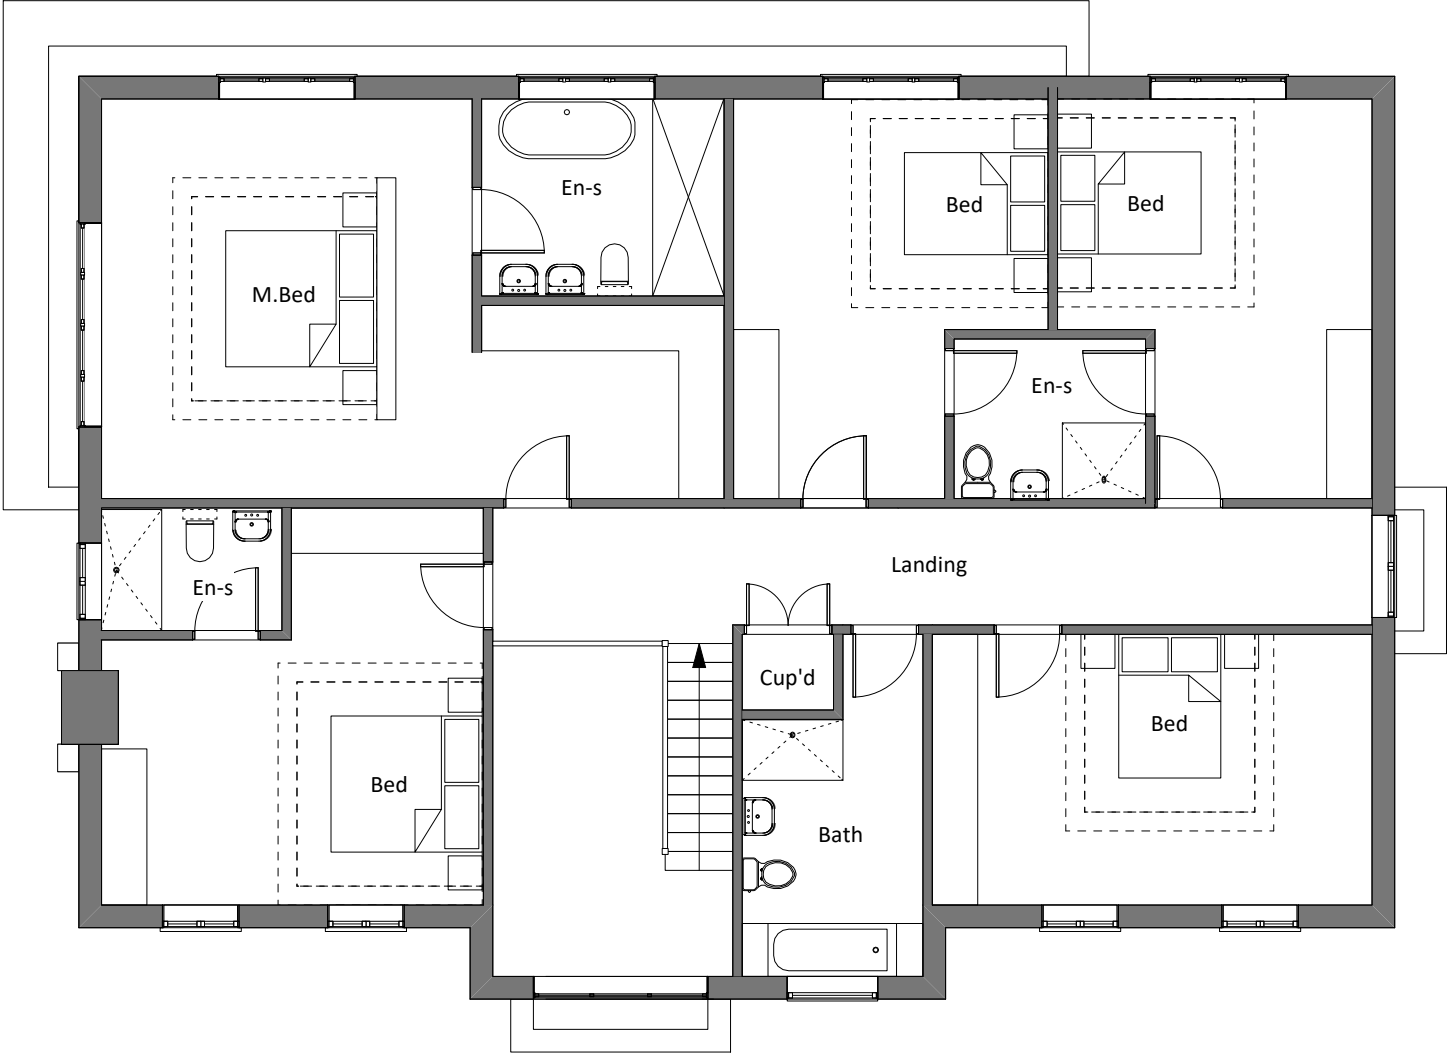

PROP. FIRST FLOOR PLAN 1:100

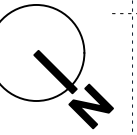

No.	Date	Revision Notes
OFFGRID ARCHITECTURE info@offgridarchitecture.co.uk www.offgridarchitecture.co.uk t 44 (0) 7759 482619		
These details are subject to all relevant statutory approvals. If in doubt, check all dimensions are to be checked on site. Areas where quoted are approximate. Figured dimensions only are to be taken from this drawing. Any discrepancies with other related information is to be reported to OFFGRID Architecture prior to order/construction/installation. This document should not be relied on or used in circumstances other than those for which it was originally prepared and for which OFFGRID Architecture was commissioned. OFFGRID Architecture accepts no responsibility for this document to any party other than the person by whom it was commissioned. Status		
PLANNING		
Project Title		
EXTENSIONS & ALTERATIONS		
Project Address		
Fernlea, The Common, Minety, Malmesbury, SN16 9RH		
Sheet Title		
PROP FIRST FLOOR PLAN		
Scale	Date	Drawn By
1:100 @ A3	22/06/2026	SJT
Project ID		2612 014