



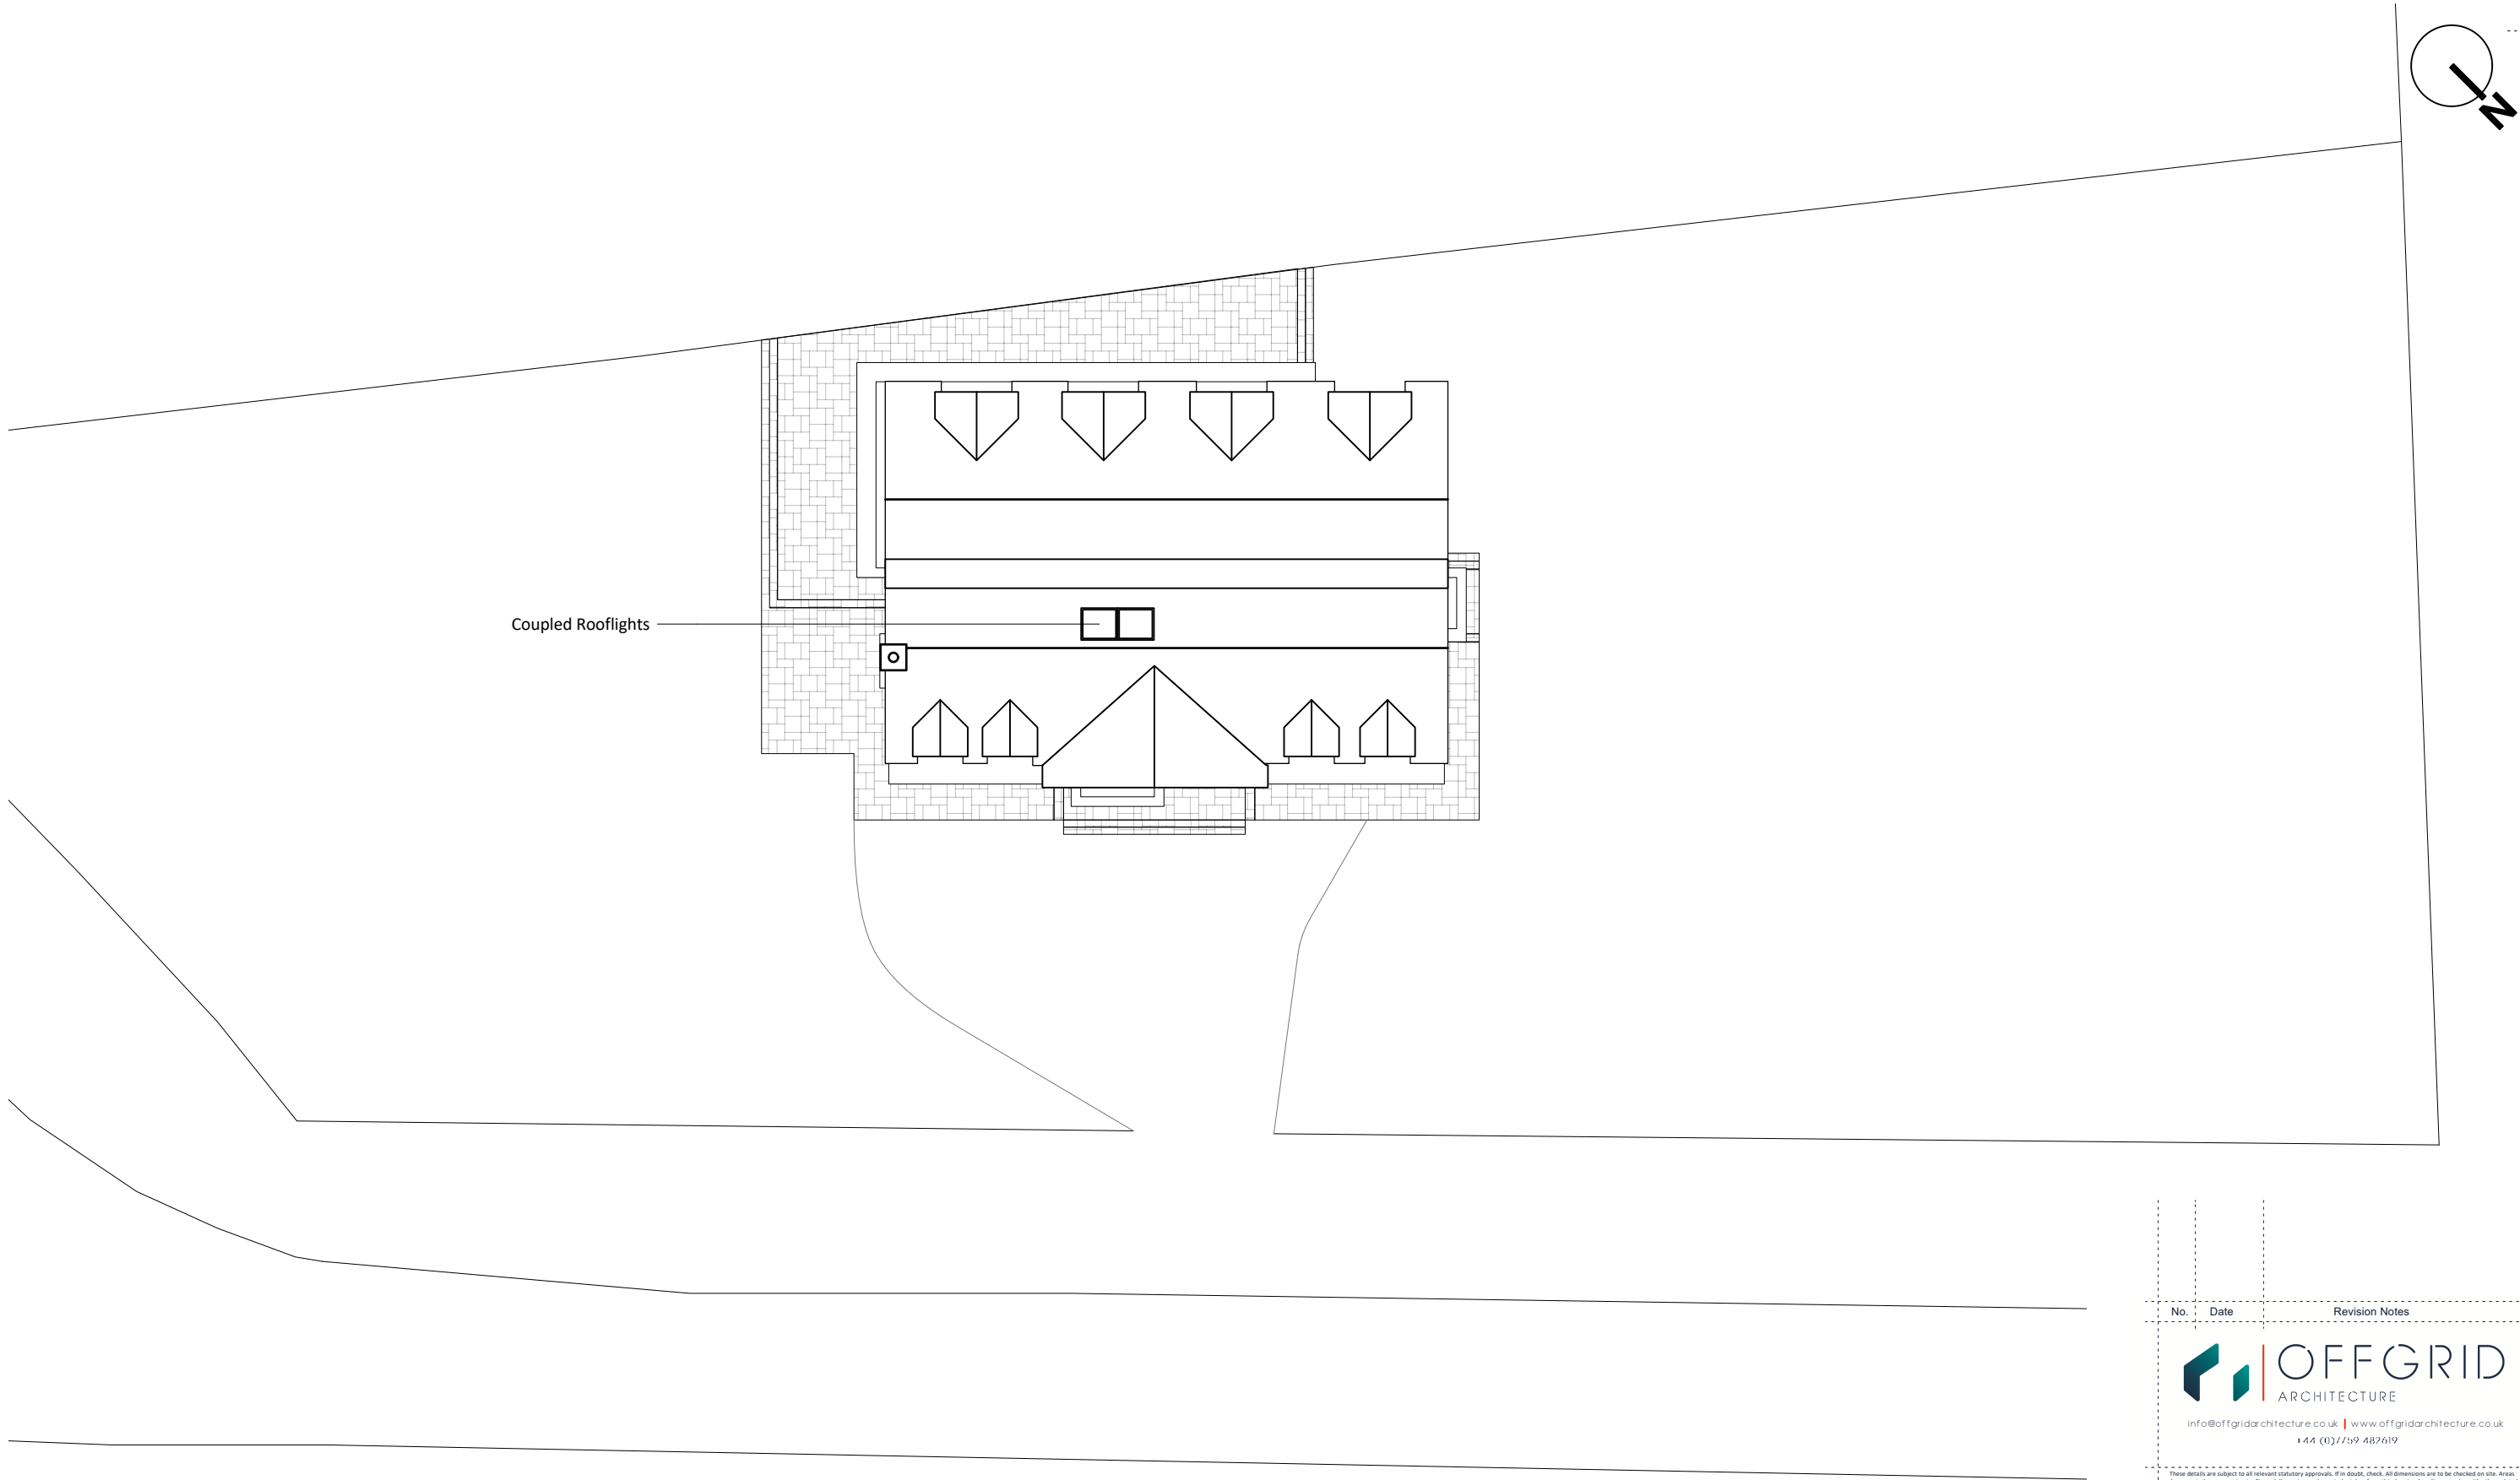

PROP. SITE PLAN 1:200

 

No.	Date	Revision Notes	
 OFFGRID ARCHITECTURE info@offgridarchitecture.co.uk www.offgridarchitecture.co.uk t 44 (0) 7759 482619			
These details are subject to all relevant statutory approvals. If in doubt, check all dimensions are to be checked on site. Areas where quoted are approximate. Figured dimensions only are to be taken from this drawing. Any discrepancies with other related information is to be reported to OFFGRID Architecture prior to order/construction/erection. This document should not be relied on or used in circumstances other than those for which it was originally prepared and for which OFFGRID Architecture was commissioned. OFFGRID Architecture accepts no responsibility for this document to any party other than the person by whom it was commissioned.			
Status	PLANNING		
Project Title	EXTENSIONS & ALTERATIONS		
Project Address	Fernlea, The Common, Minety, Malmesbury, SN16 9RH		
Sheet Title	PROP SITE PLAN		
Scale	Date	Drawn By	Project ID
1:200 @ A3	26/06/2026	SJT	2612 012