

NOTE


BUILDING SURVEY OF EXISTING IS NON CONCLUSIVE, PLEASE ENSURE THAT ALL MEASUREMENTS ARE TAKEN FROM SITE. ANY DIMENSIONS SHOWN ARE IN MM.



S Existing South Elevation
1: 50




W Existing West Elevation
1: 50

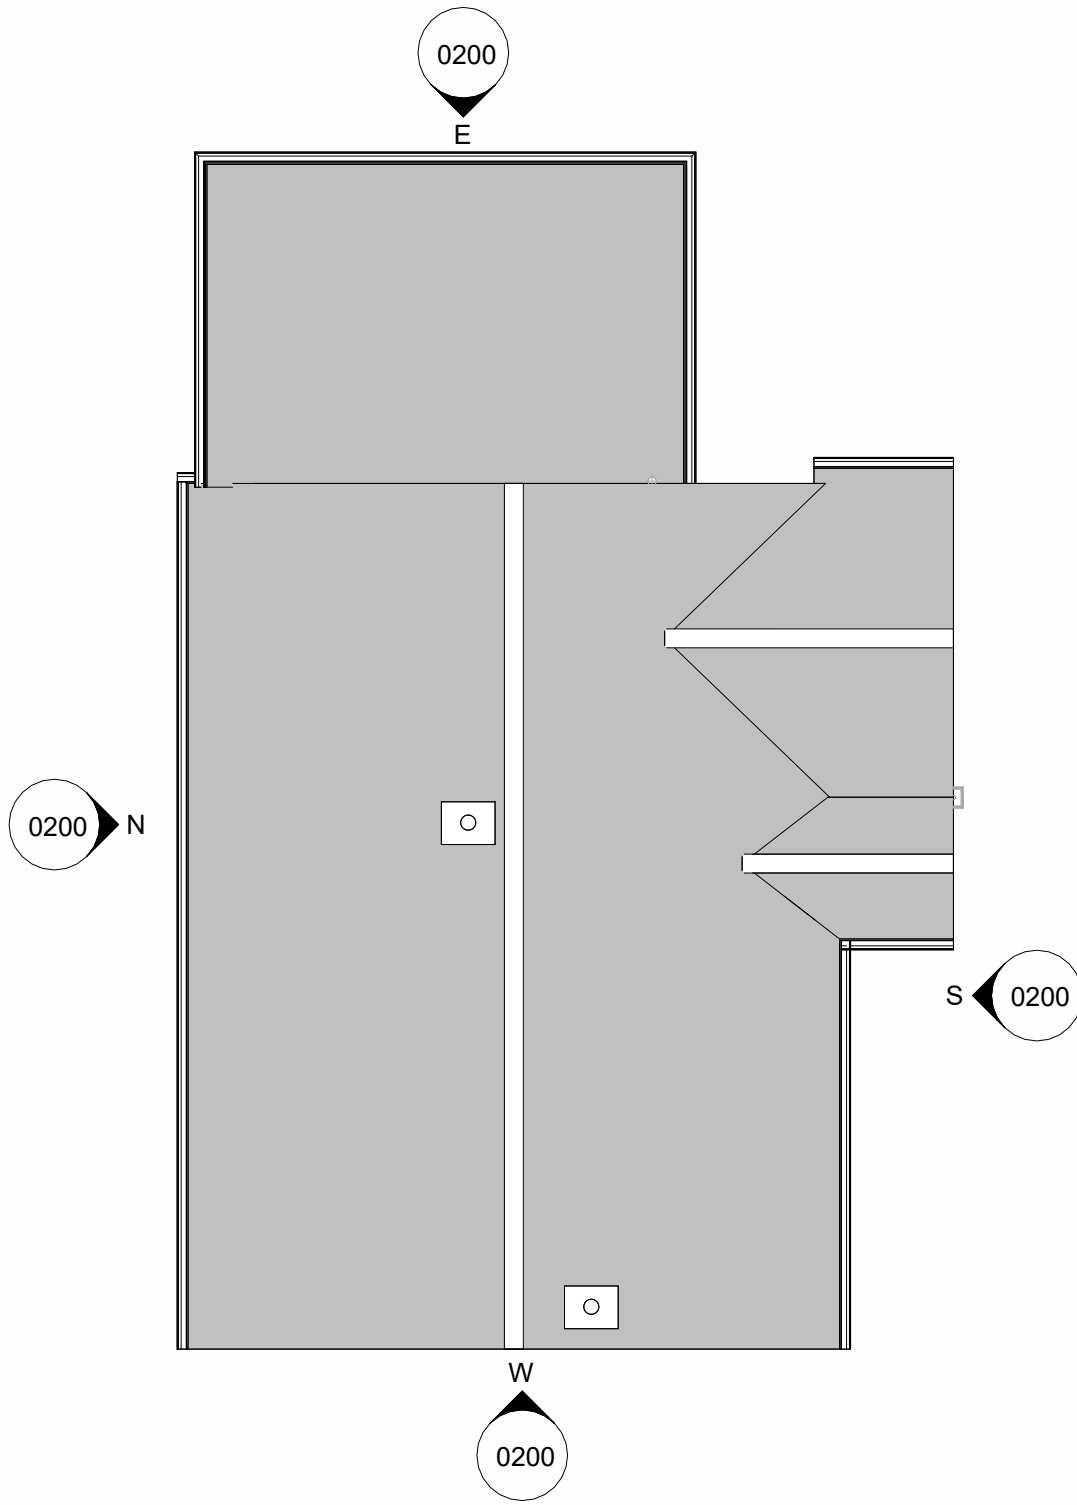

E Existing East Elevation
1: 50



N Existing North Elevation
1: 50

 

PL	P01	03.07.26	Planning Issue	
STATUS	REV	DATE	DESCRIPTION	
CLIENT				REVISED BY
Mr Dennett				MC
				CHECKED BY
				ZW
29 Willow Grove, Trowbridge				ORIGINATOR NO
BA14 OHA				SZ748
CONSULTANT				



21 Langley Road Trowbridge Wiltshire BA14 0LL
Tel: 01225 342837
Mobiles: 07831 817906 & 07789 744420

PROJECT
Roof Alterations, Refurbishment & Rear
Garage Extension
29 Willow Grove, Trowbridge

DRAWING TITLE
Existing Elevations

SUITABILITY STATUS	SCALE
PL : PLANNING	As indicated @ A1
YEAR DESIGNER PROJECT NUMBER SHEET NUMBER	REVISION
25-SZ-748-0200	P01