




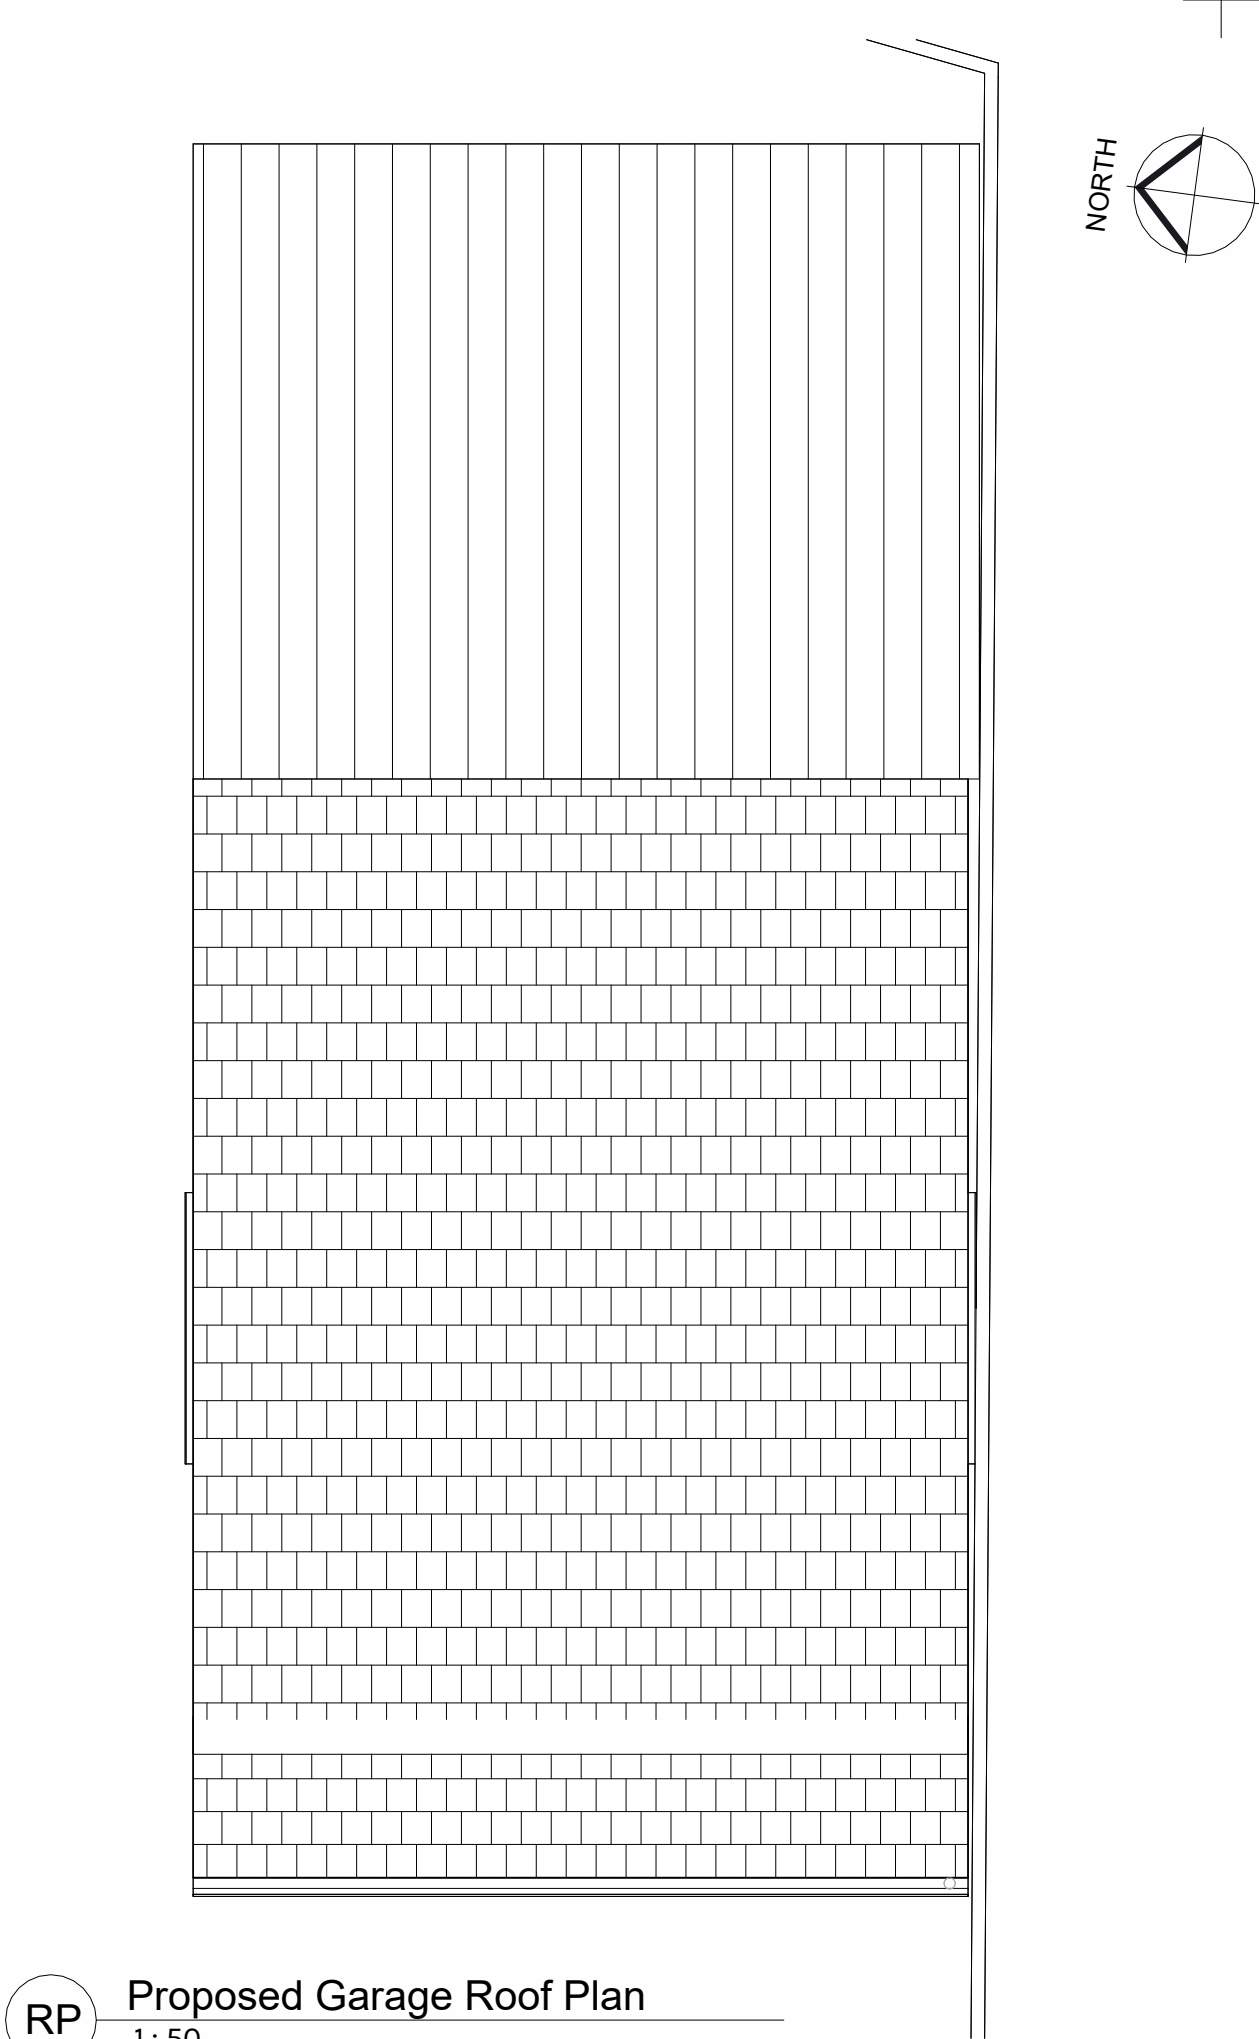


RP Proposed Garage Roof Plan
1: 50

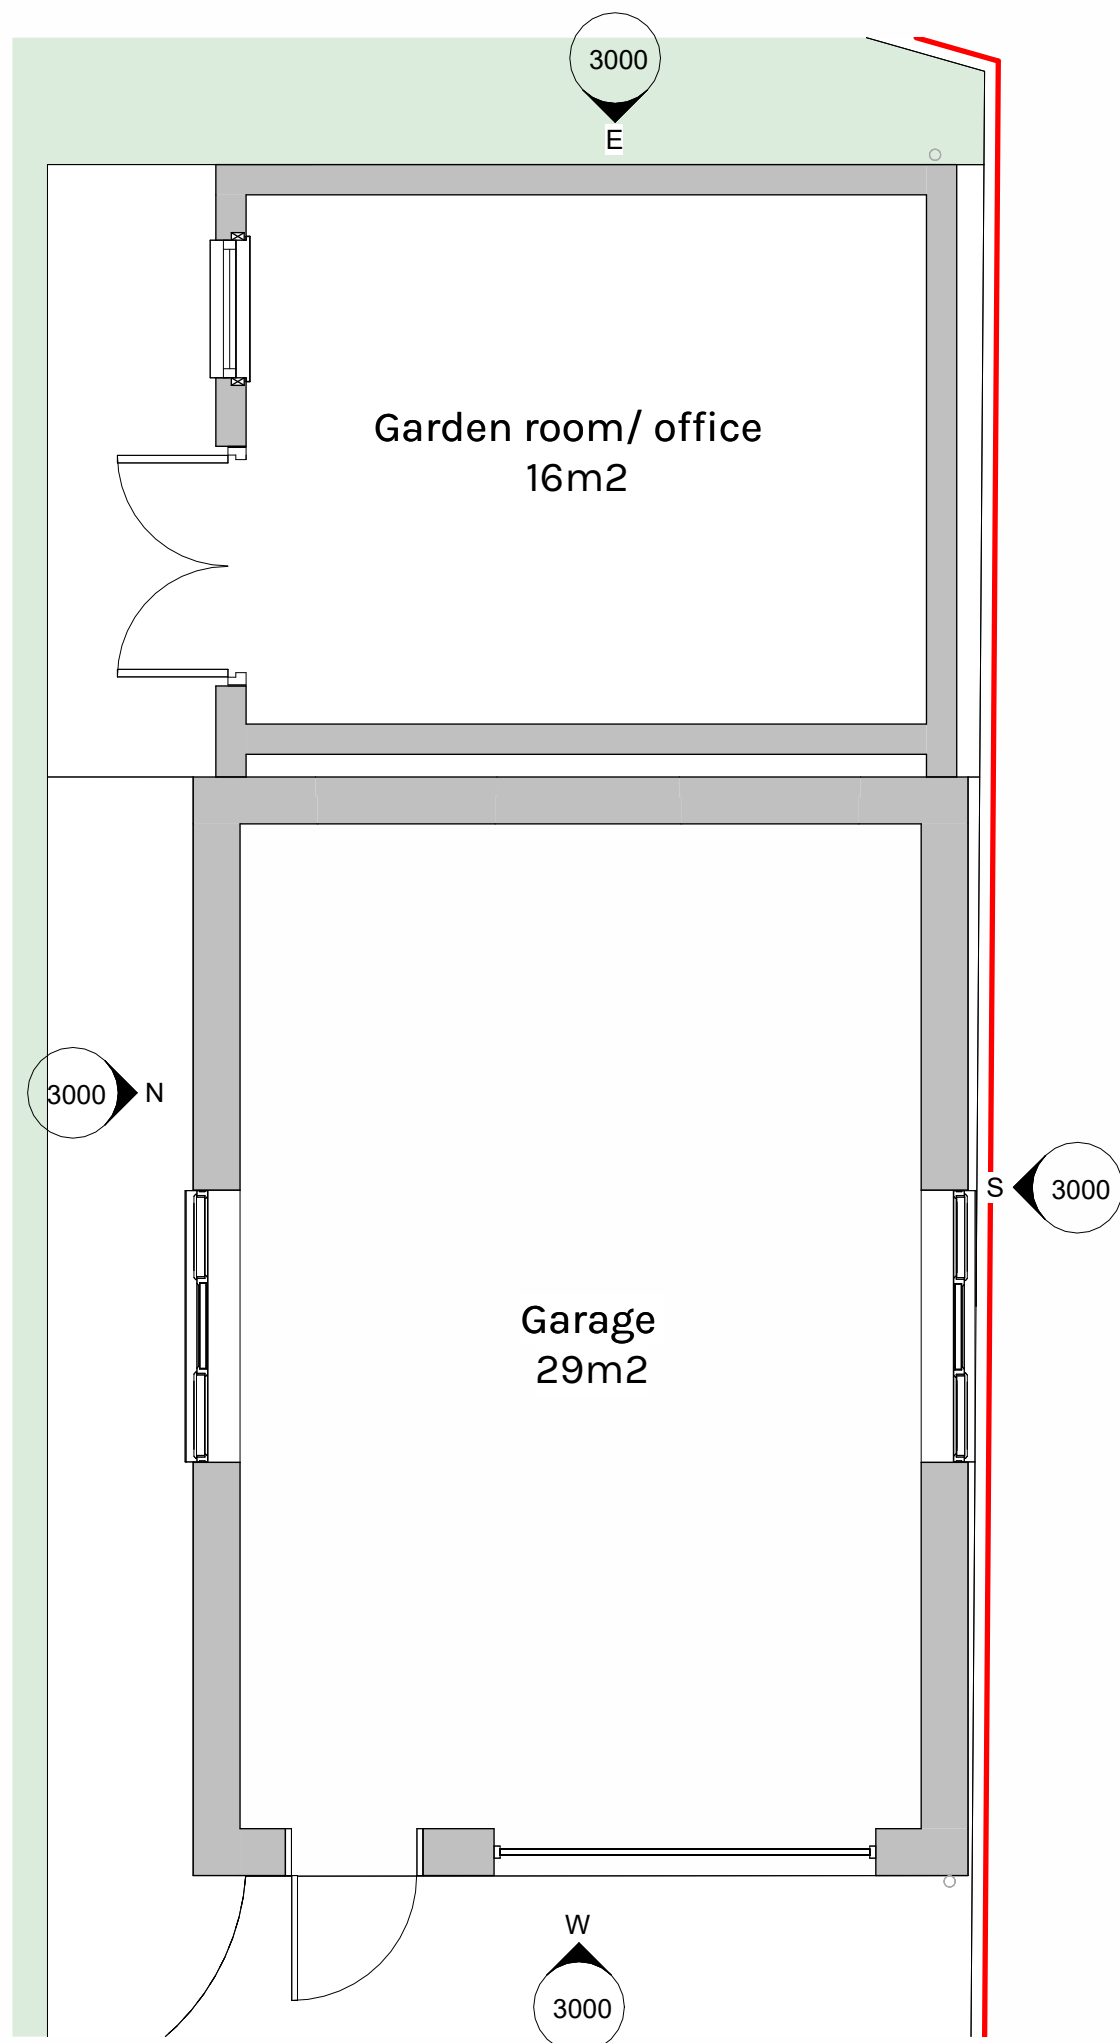


GF Proposed Garage Floor Plan
1: 50

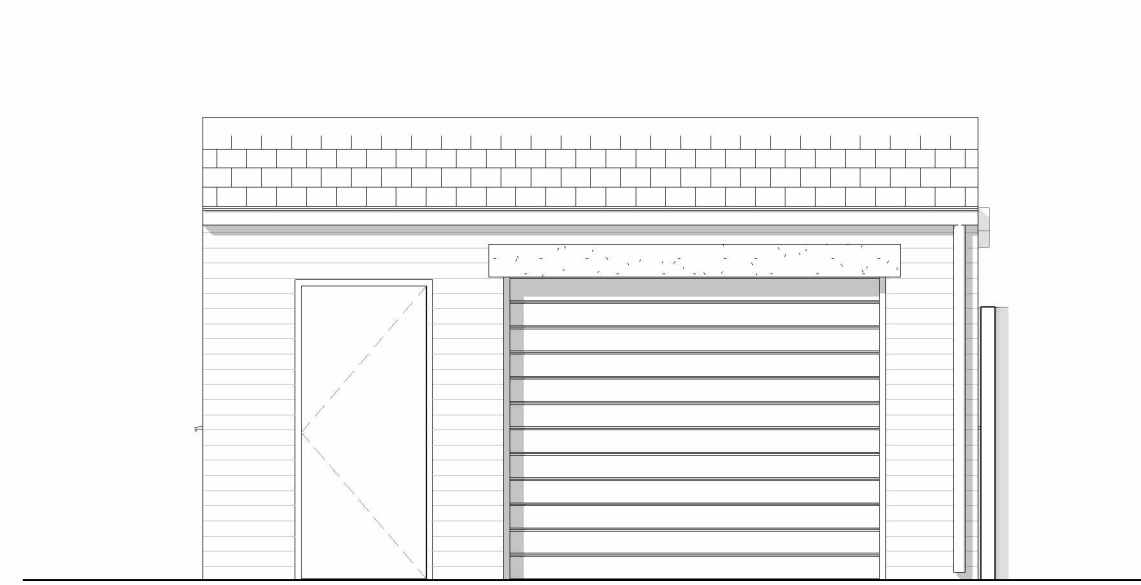


W Garage Proposed West Elevation (Front)
1: 50

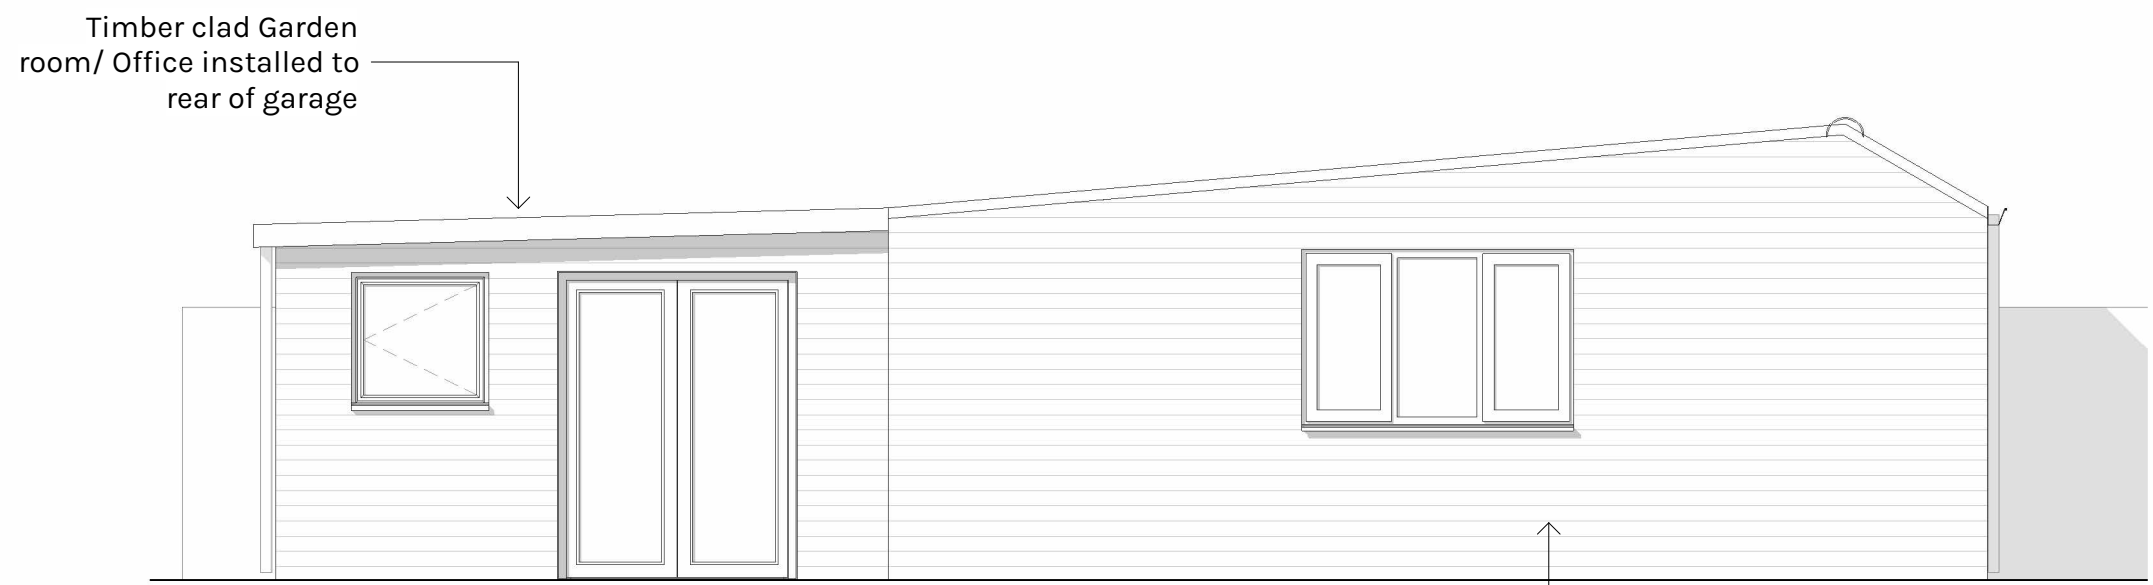

N Garage Proposed North Elevation (Side)
1: 50

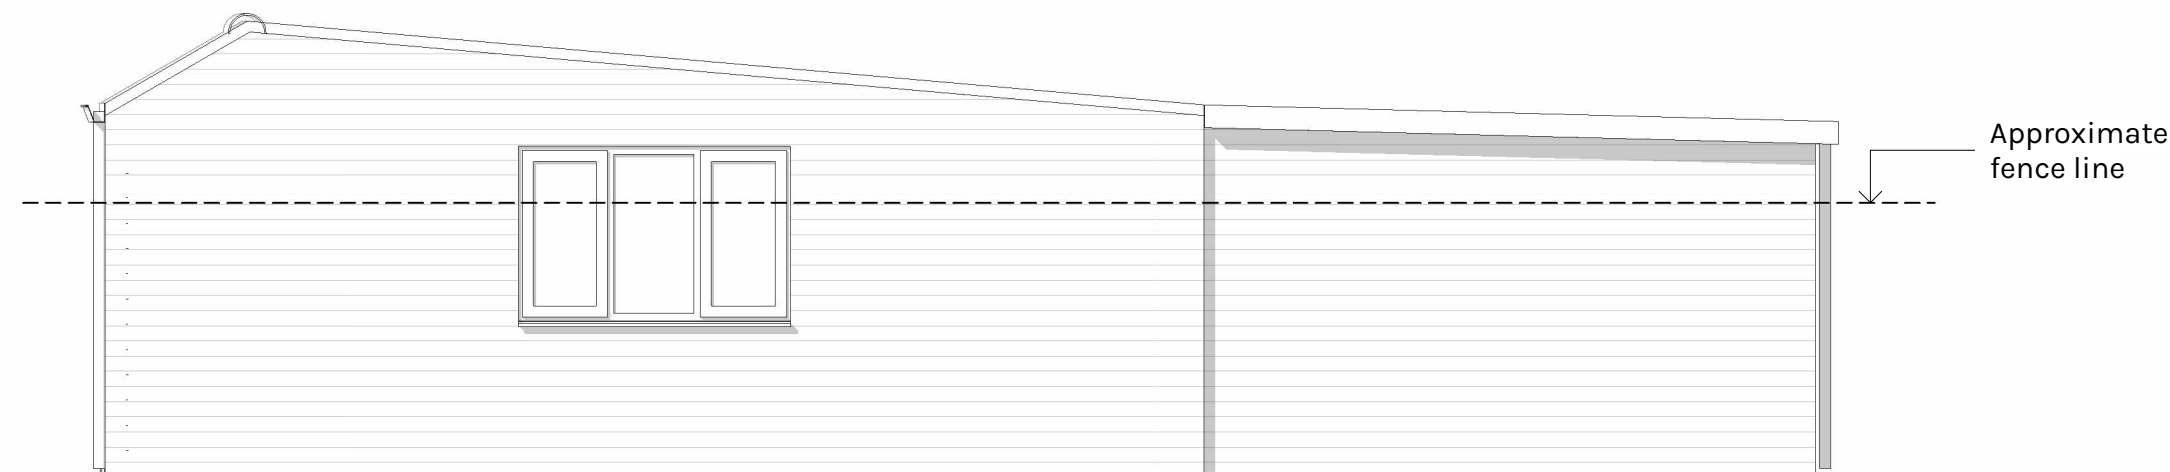

S Garage Proposed South Elevation (Side)
1: 50

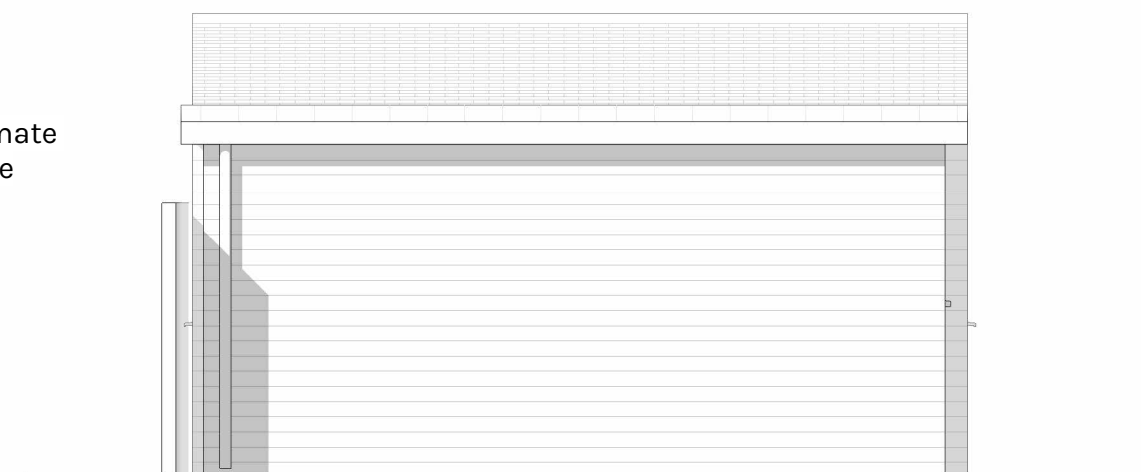

E Garage Proposed East Elevation (Rear)
1: 50

NOTE

BUILDING SURVEY OF EXISTING IS NON CONCLUSIVE, PLEASE ENSURE THAT ALL MEASUREMENTS ARE TAKEN FROM SITE. ANY DIMENSIONS SHOWN ARE IN MM.

PL	P01	03.07.26	Planning Issue	REVISED BY
STATUS	REV	DATE	DESCRIPTION	MC
CLIENT				CHECKED BY
Mr Dennett				ZW
29 Willow Grove, Trowbridge				ORIGINATOR NO
BA14 OHA				SZ748
CONSULTANT				



21 Langley Road Trowbridge Wiltshire BA14 0LL
Tel: 01225 342837
Mobiles: 07831 817906 & 07789 744420

PROJECT
Roof Alterations, Refurbishment & Rear
Garage Extension
29 Willow Grove, Trowbridge

DRAWING TITLE
Proposed Garage Plan & Elevations

SUITABILITY STATUS	SCALE
PL : PLANNING	1 : 50 @ A1
YEAR DESIGNER PROJECT NUMBER SHEET NUMBER	REVISION
25-SZ-748-3000	P01

