
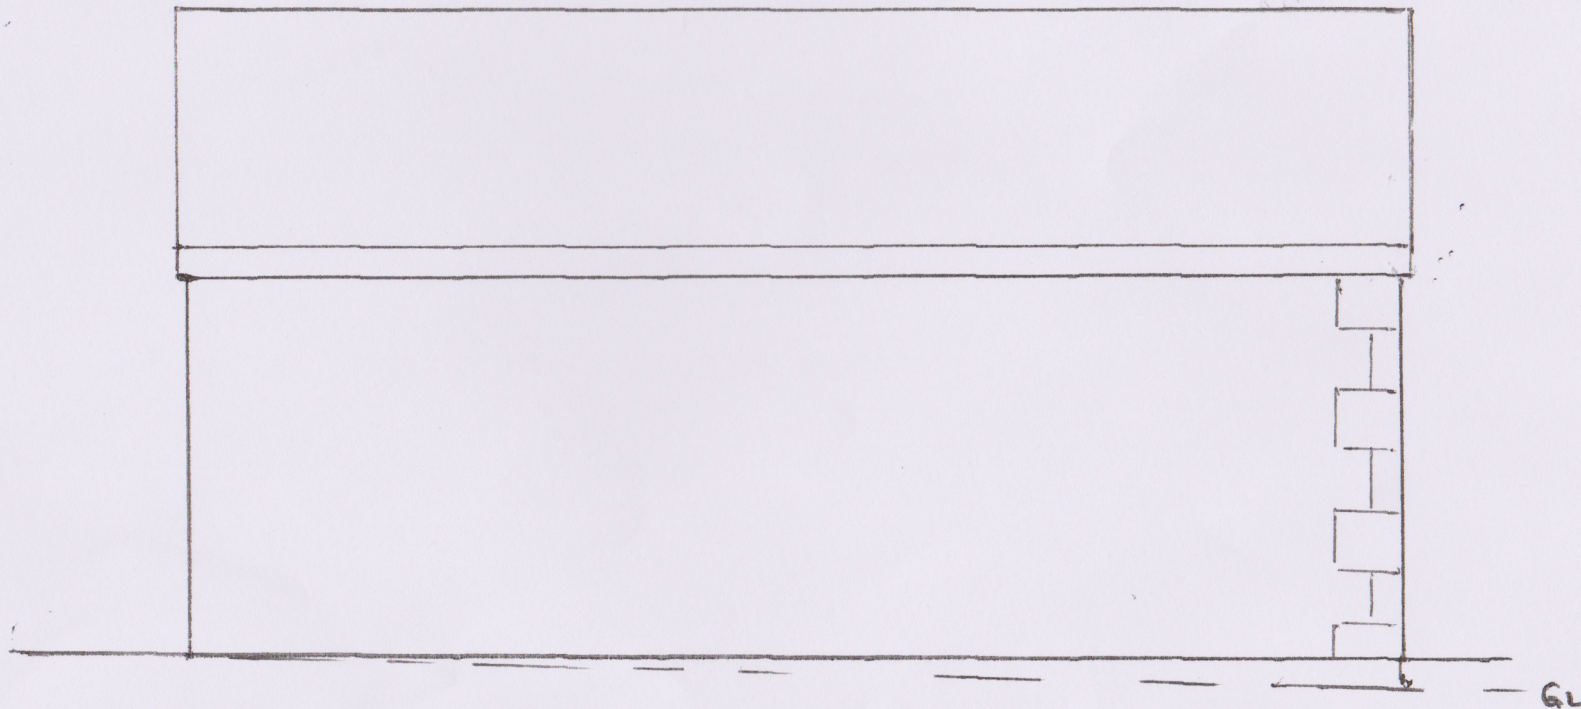


PROPOSED GARAGE / GARDEN STORE
48 EDEN GROVE
WHITLEY MELKSHAM
SN12 8QJ

PL/2026/02466

 

NORTH EAST ELEVATION

SAND AND CEMENT RENDER FINISH

SCALE 1:50