




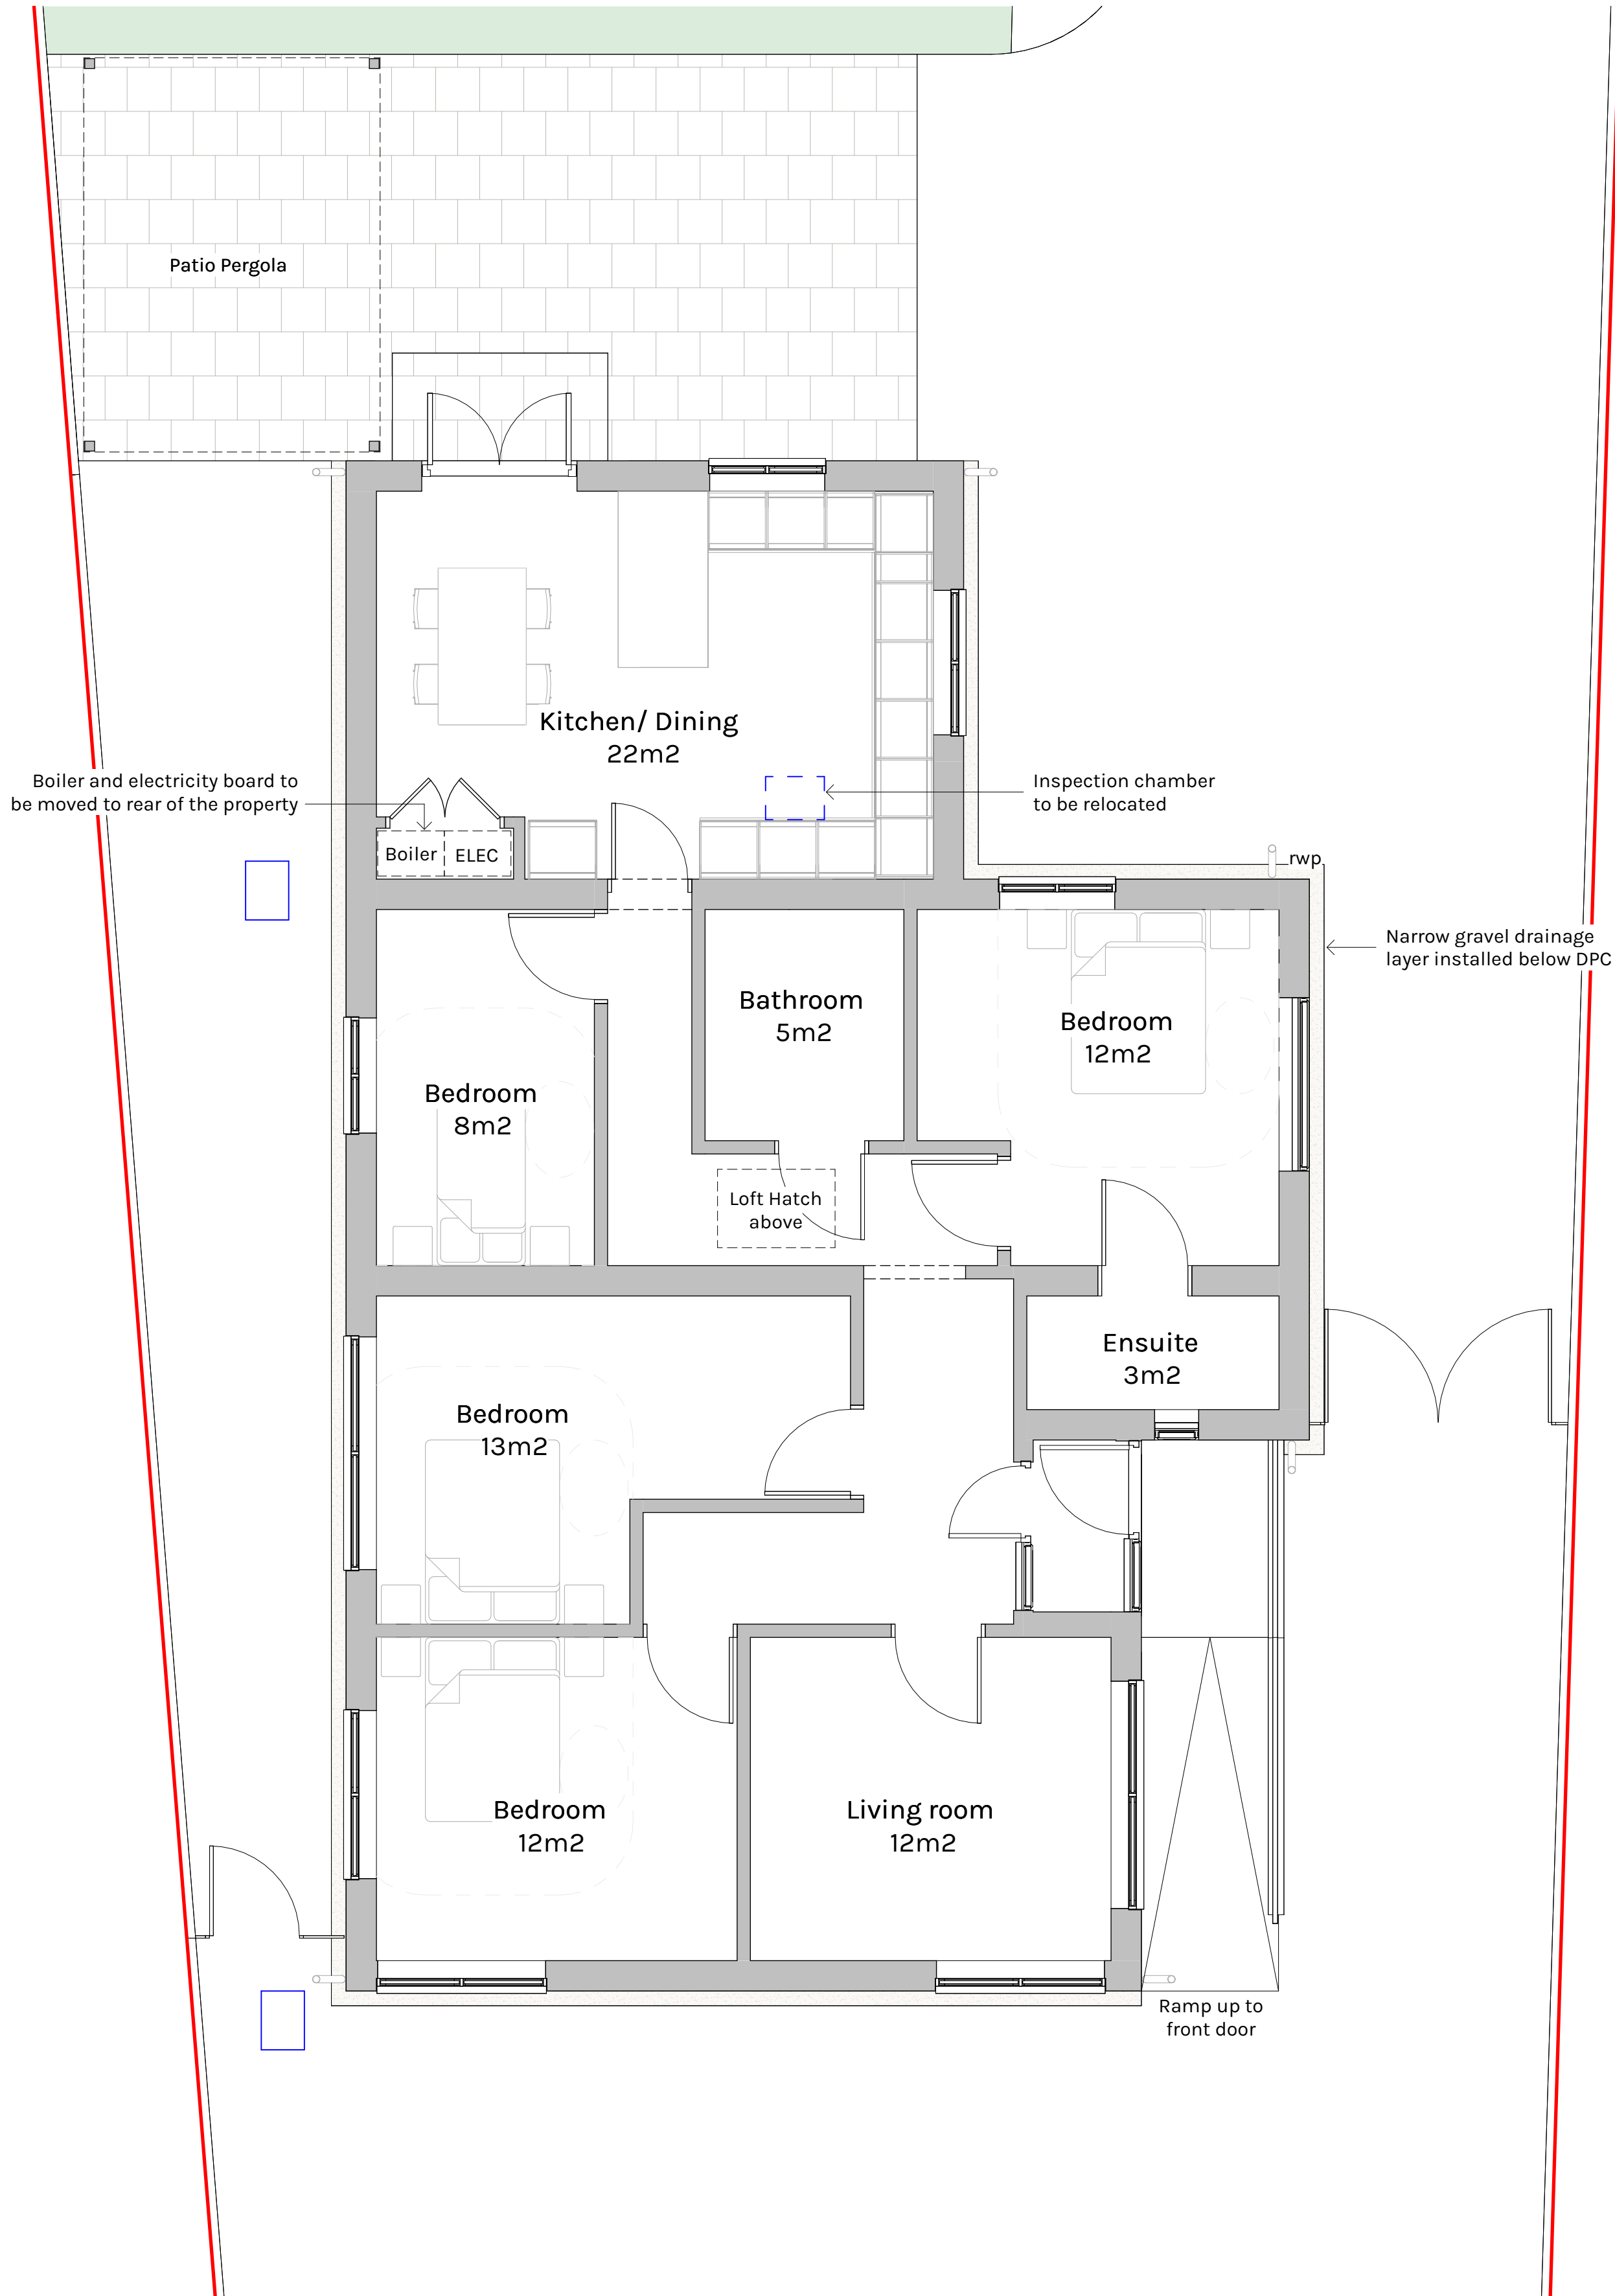

GF Proposed Ground Floor Plan  
1:50

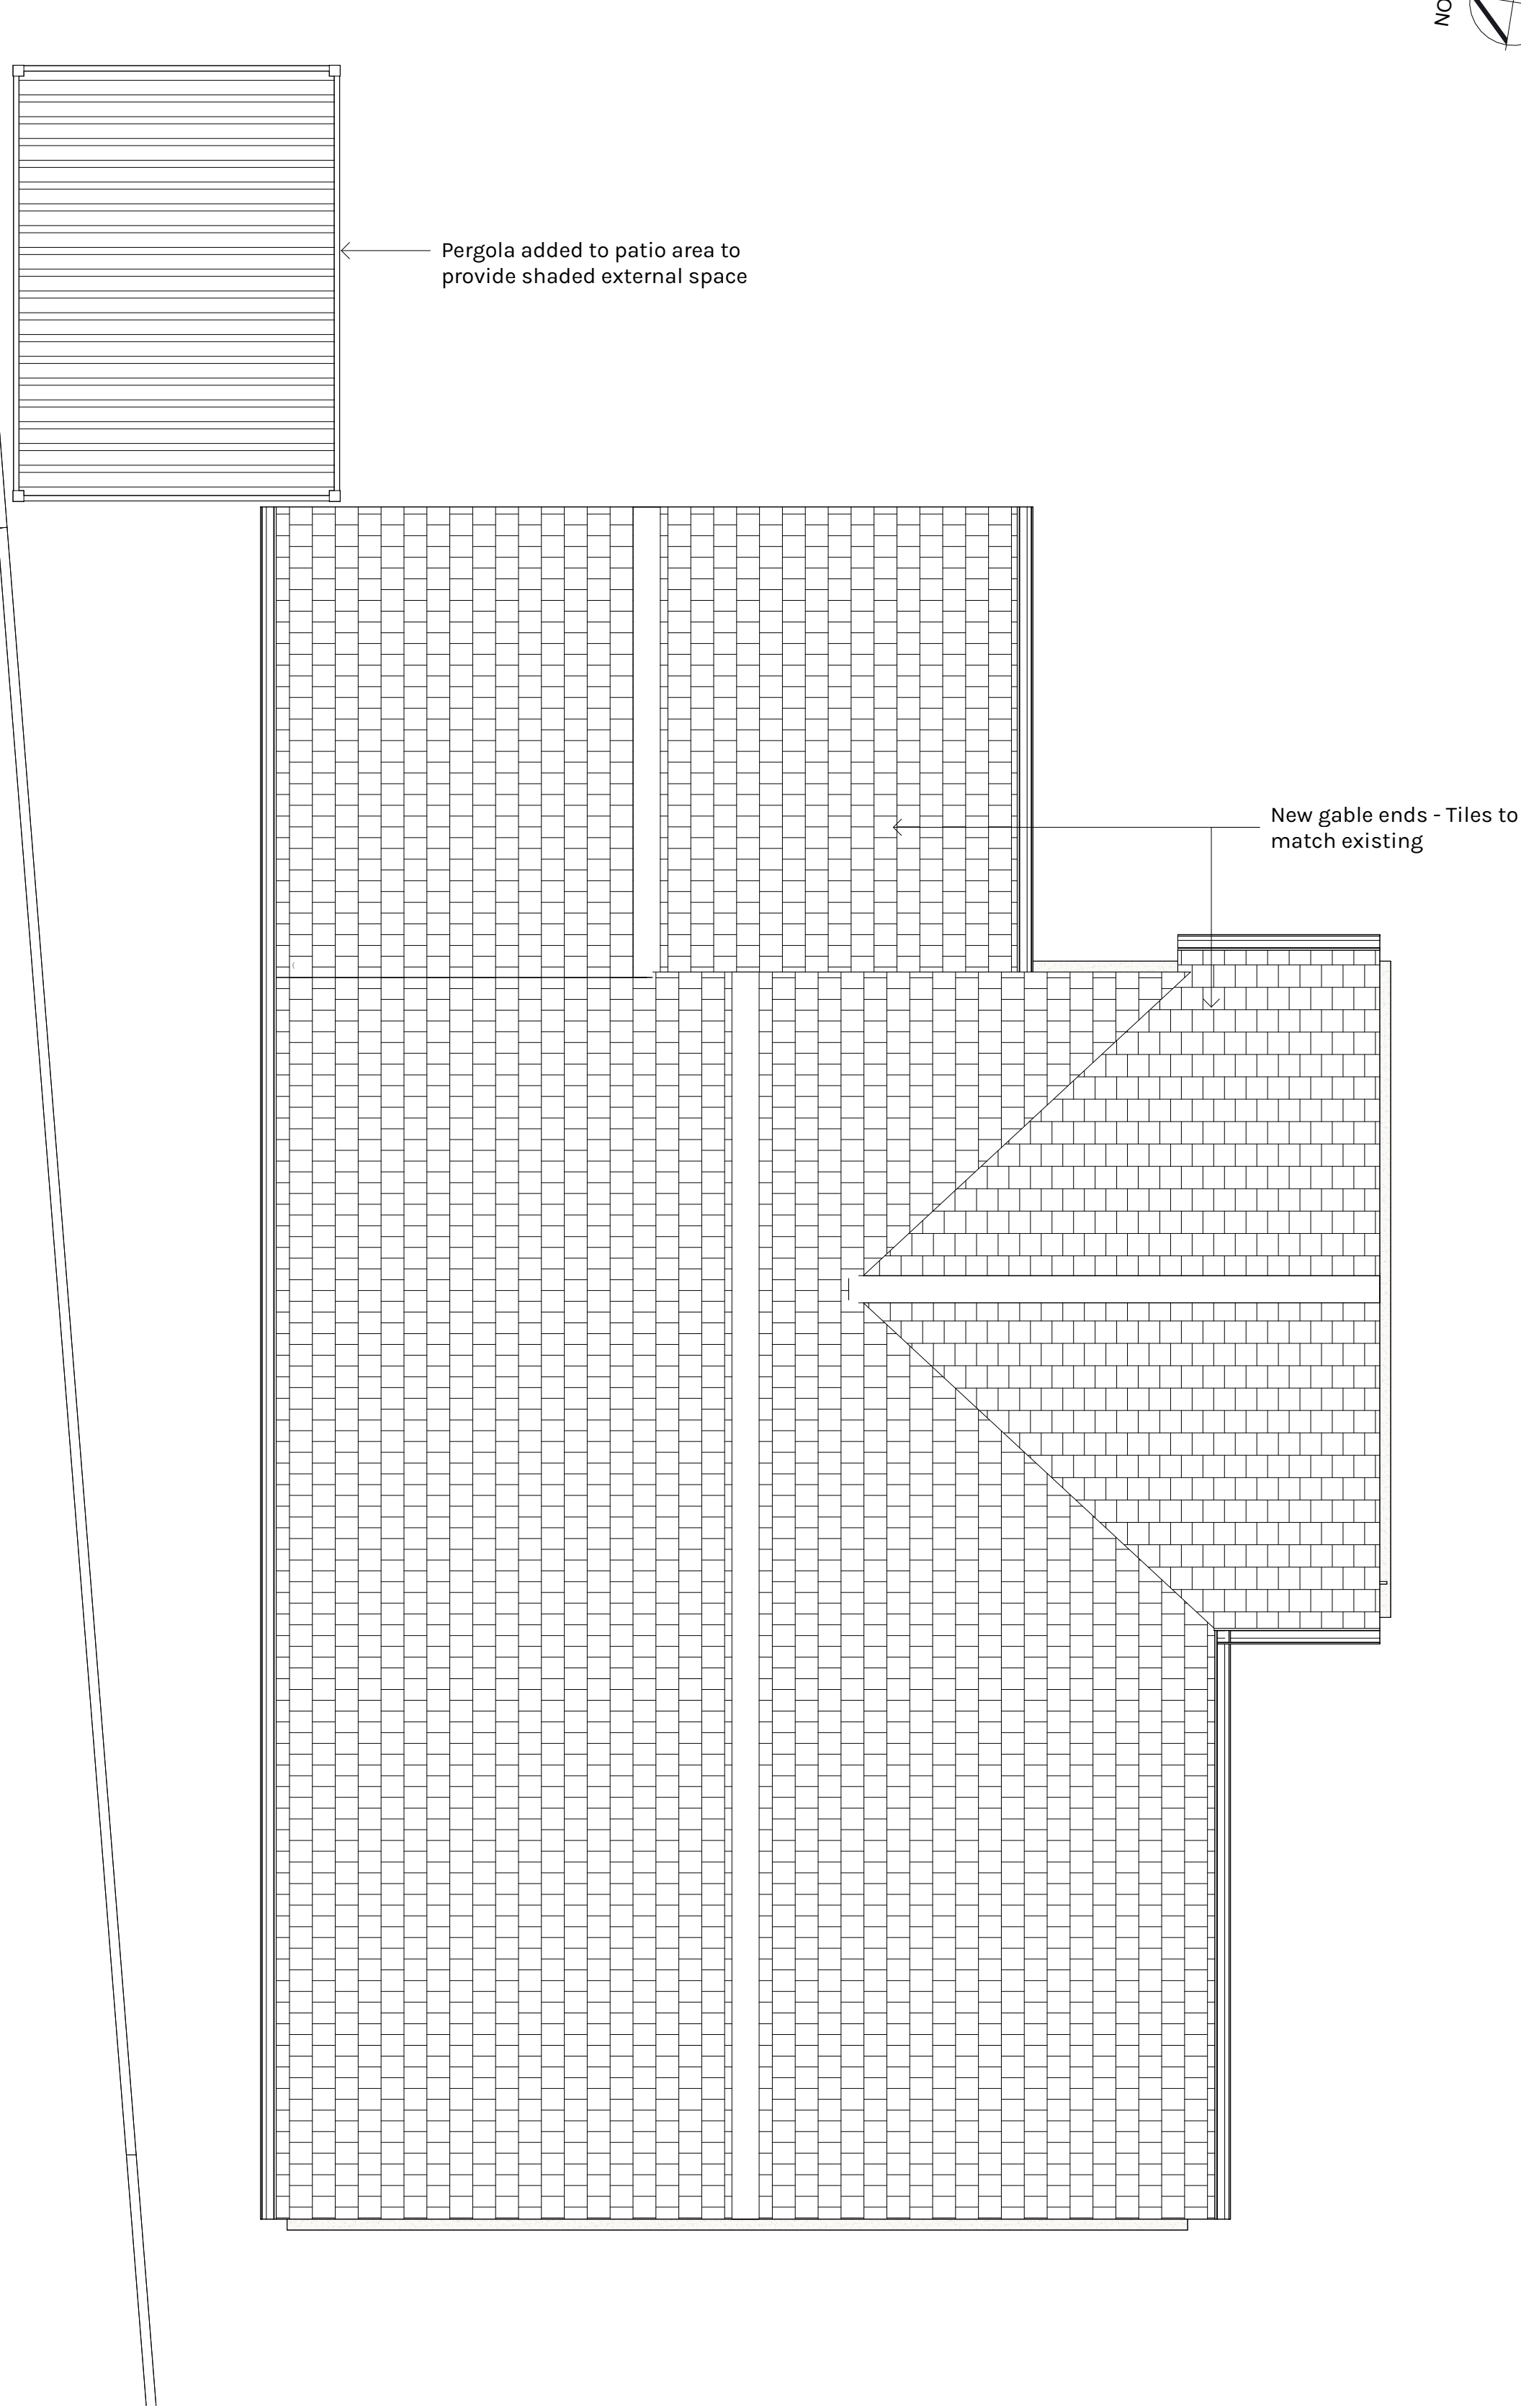

RP Proposed Roof Plan  
1:50

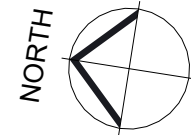

NOTE  
BUILDING SURVEY OF EXISTING IS NON CONCLUSIVE, PLEASE ENSURE THAT ALL MEASUREMENTS ARE TAKEN FROM SITE. ANY DIMENSIONS SHOWN ARE IN MM.  
LANDSCAPE DESIGN INDICATIVE AND DOES NOT FORM PART OF ARCHITECTURAL PACKAGE

KEY

- Denotes Site Boundary Line
- Denotes Site Drainage, Manhole/Inspection Chamber

|                             |     |          |                |               |
|-----------------------------|-----|----------|----------------|---------------|
| PL                          | P01 | 03.07.26 | Planning Issue |               |
| STATUS                      | REV | DATE     | DESCRIPTION    |               |
| CLIENT                      |     |          |                | REVISED BY    |
| Mr Dennett                  |     |          |                | MC            |
|                             |     |          |                | CHECKED BY    |
|                             |     |          |                | ZW            |
| 29 Willow Grove, Trowbridge |     |          |                | ORIGINATOR NO |
| BA14 OHA                    |     |          |                | SZ748         |
| CONSULTANT                  |     |          |                |               |



21 Langley Road Trowbridge Wiltshire BA14 0LL  
Tel: 01225 342837  
Mobiles: 07831 817906 & 07789 744420

PROJECT  
Roof Alterations, Refurbishment & Rear  
Garage Extension  
29 Willow Grove, Trowbridge

DRAWING TITLE  
Proposed Floor & Roof Plans

|                                                 |                      |
|-------------------------------------------------|----------------------|
| SUITABILITY STATUS                              | SCALE                |
| PL : PLANNING                                   | As indicated<br>@ A1 |
| YEAR   DESIGNER   PROJECT NUMBER   SHEET NUMBER | REVISION             |
| 25-SZ-748-1001                                  | P01                  |

