
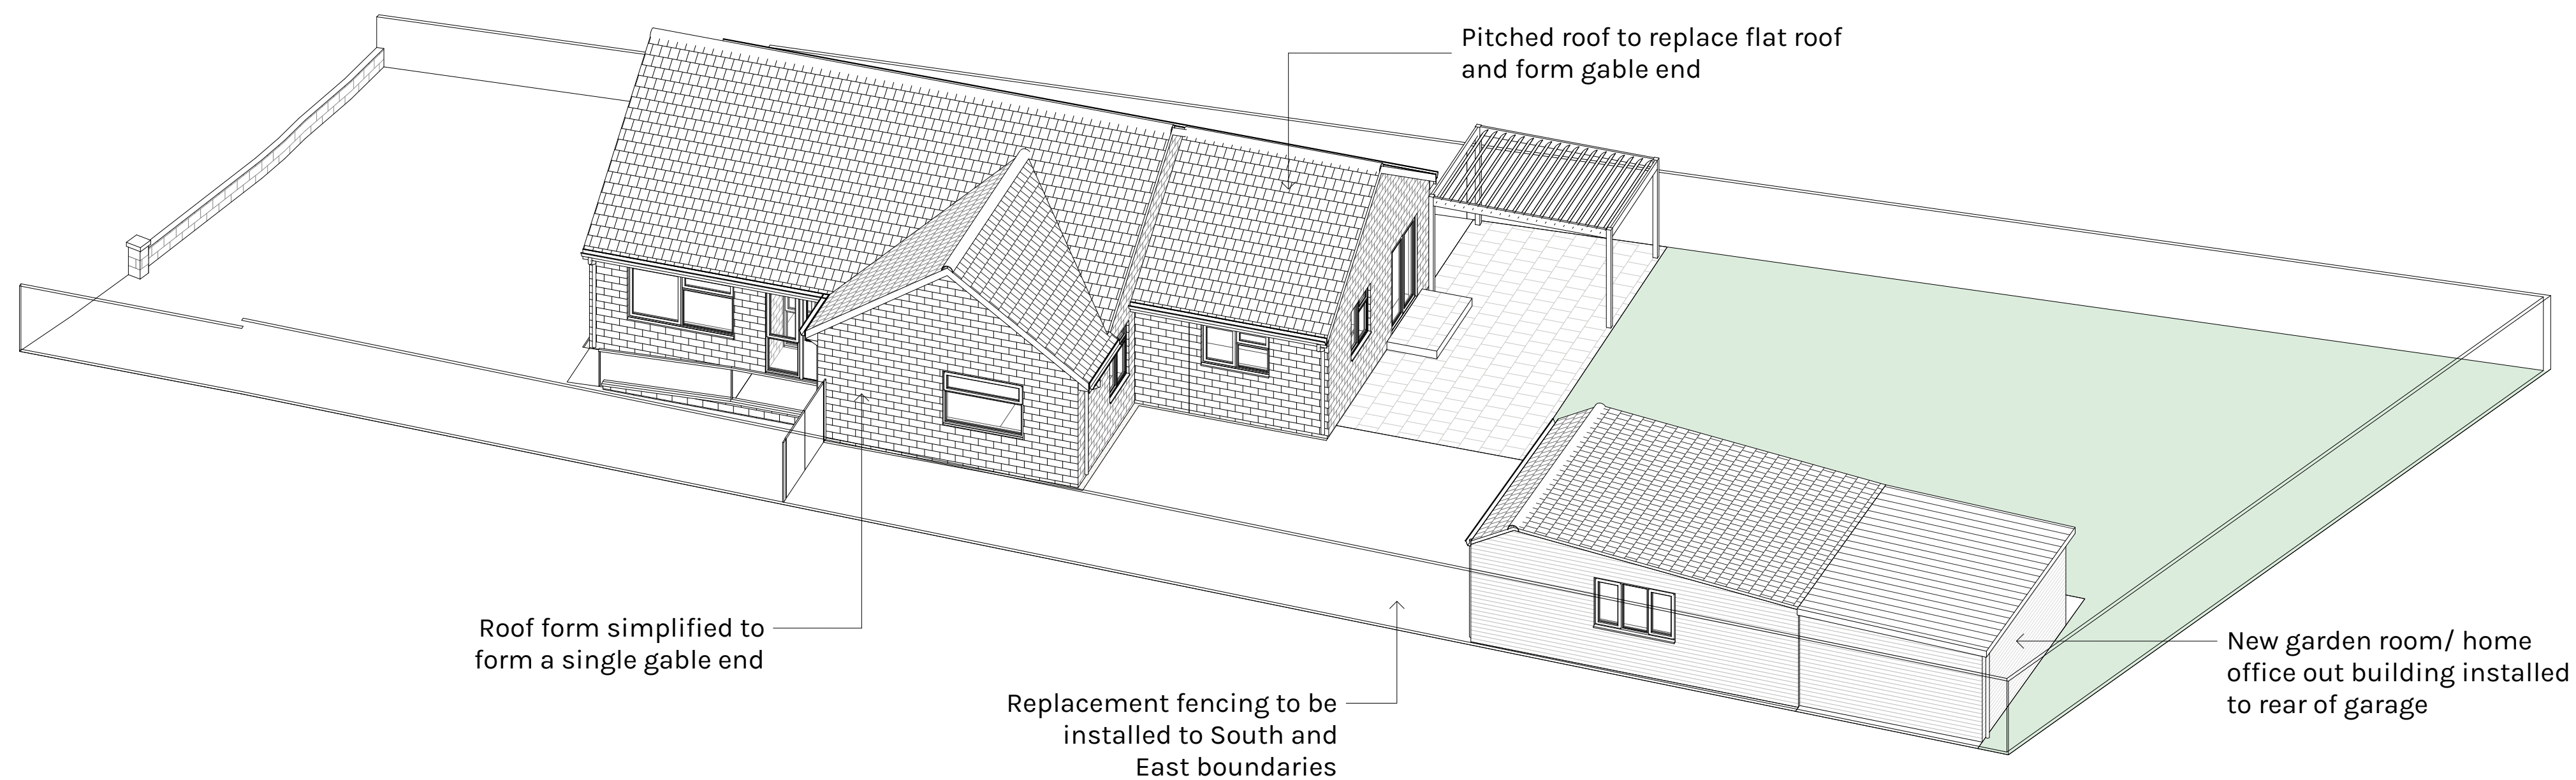


NOTE:
Studio Zed take no responsibility for the accuracy of the boundary. All coordinates to be checked on site and correlated against land registry ownership boundary.


KEY:
— Site Boundary Line
■ Denotes Existing Property
■ Denotes Area of Proposed Works

PS Proposed Site Plan
1:100

 

3D Proposed Axo

PL	P01	03.07.26	Planning Issue	
STATUS	REV	DATE	DESCRIPTION	REVISED BY
CLIENT				MC
Mr Dennett				CHECKED BY
				ZW
29 Willow Grove, Trowbridge				ORIGINATOR NO
BA14 OHA				SZ748
CONSULTANT				

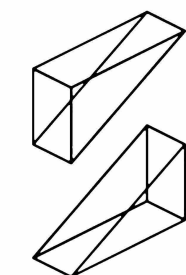

STUDIO ZED
ARCHITECTURAL SERVICES

21 Langley Road Trowbridge Wiltshire BA14 0LL
Tel: 01225 342837
Mobiles: 07831 817906 & 07789 744420

PROJECT
Roof Alterations, Refurbishment & Rear
Garage Extension
29 Willow Grove, Trowbridge

DRAWING TITLE
Proposed Site Plan

SUITABILITY STATUS	SCALE
PL : PLANNING	As indicated @ A1
YEAR DESIGNER PROJECT NUMBER SHEET NUMBER	REVISION
25-SZ-748-1000	P01