


NORTH

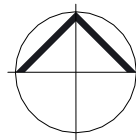


NOTE:
Studio Zed take no responsibility for the accuracy of the boundary. All coordinates to be checked on site and correlated against land registry ownership boundary.

KEY:

Site Boundary Line

Denotes Existing Property

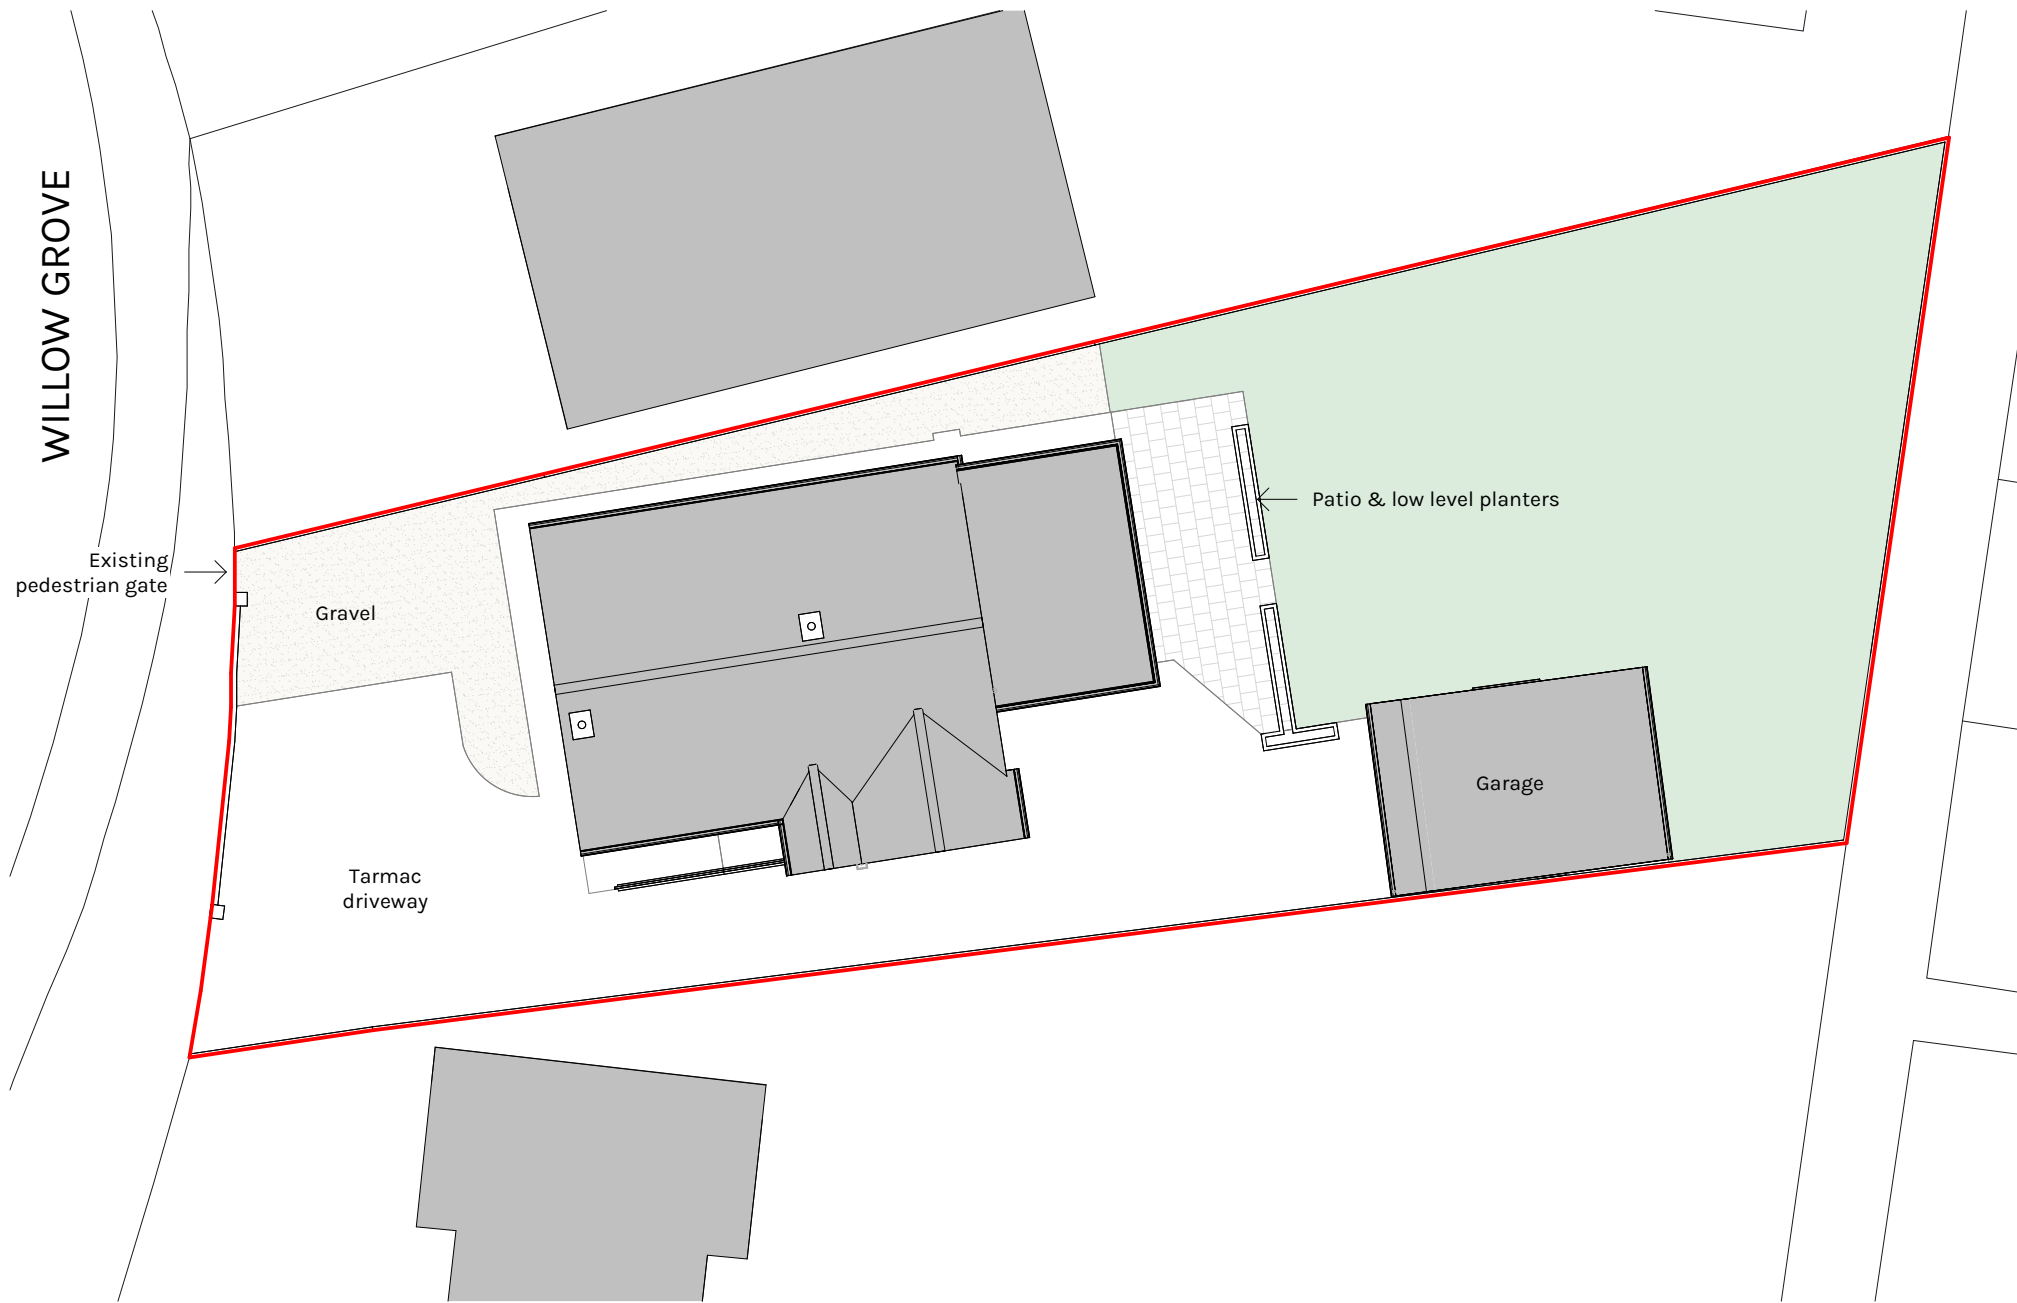

LP

Site Location Plan

1:1250

0m 25m 50m 75m 100m 125m


ES

Existing Site Plan

1:200

0m 4m 8m 12m 16m 20m

PL	P01	03.07.26	Planning Issue	
STATUS	REV	DATE	DESCRIPTION	
CLIENT				REVISED BY
Mr Dennett				MC
				CHECKED BY
				ZW
				ORIGINATOR NO
				SZ748
				CONSULTANT

 

STUDIO ZED
ARCHITECTURAL SERVICES

21 Langley Road Trowbridge Wiltshire BA14 0LL
Tel: 01225 342837
Mobile: 07389 809794 & 07831 817906

PROJECT
Roof Alterations, Refurbishment & Rear
Garage Extension
29 Willow Grove, Trowbridge

DRAWING TITLE
Site Location & Existing Site Plan

SUITABILITY STATUS PL : PLANNING	SCALE As indicated @ A2
YEAR DESIGNER PROJECT SHEET NUMBER 25-SZ-748-0010	REVISION P01