


GARAGE / GARDEN STORE
48 EDEN GROVE.
WHITLEY MELKSHAM
SN12 8QJ

PL/2026/02466

0 0.5 1 1.5 2 METRES

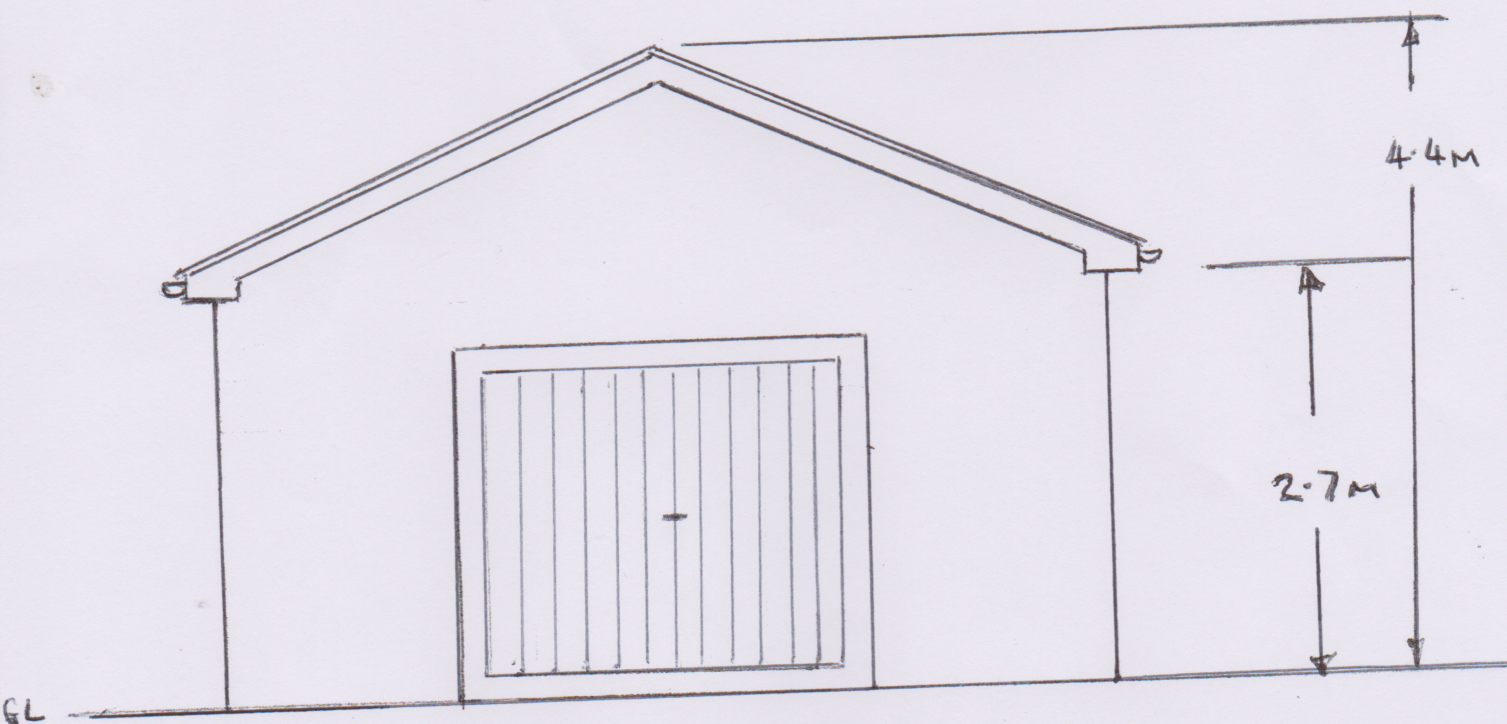

SOUTH EAST ELEVATION

GROUND LEVEL TO TOP OF RIDGE 4.4m AT FRONT OF SOUTH EAST ELEVATION
GROUND DROPS AWAY TO NORTH WEST ELEVATION BY APPROXIMATELY 400mm

SCALE 1:50