



GARAGE / GARDEN STORE

48 EDEN GROVE.

WHITLEY. MELKSHAM.

SN12 8 QJ

PL/2026/02466

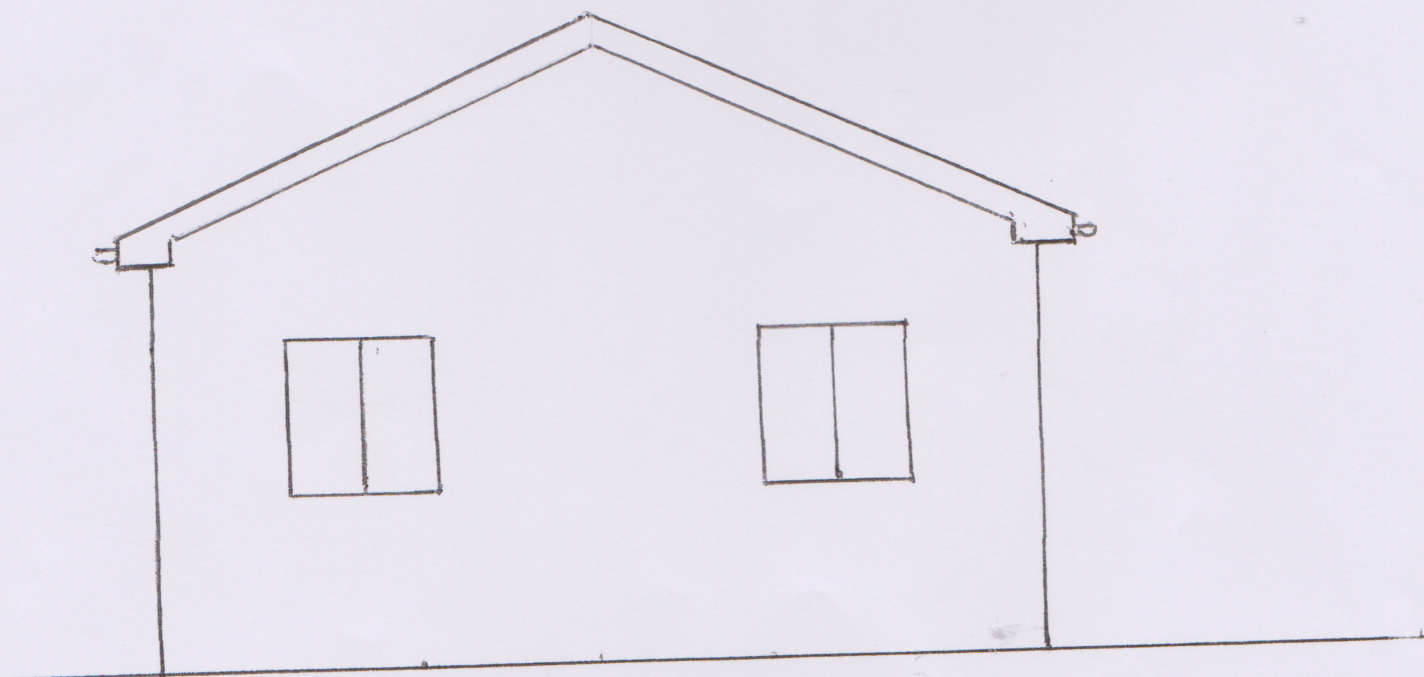 

NORTH WEST ELEVATION
SAND AND CEMENT FINISH

SCALE 1:50