




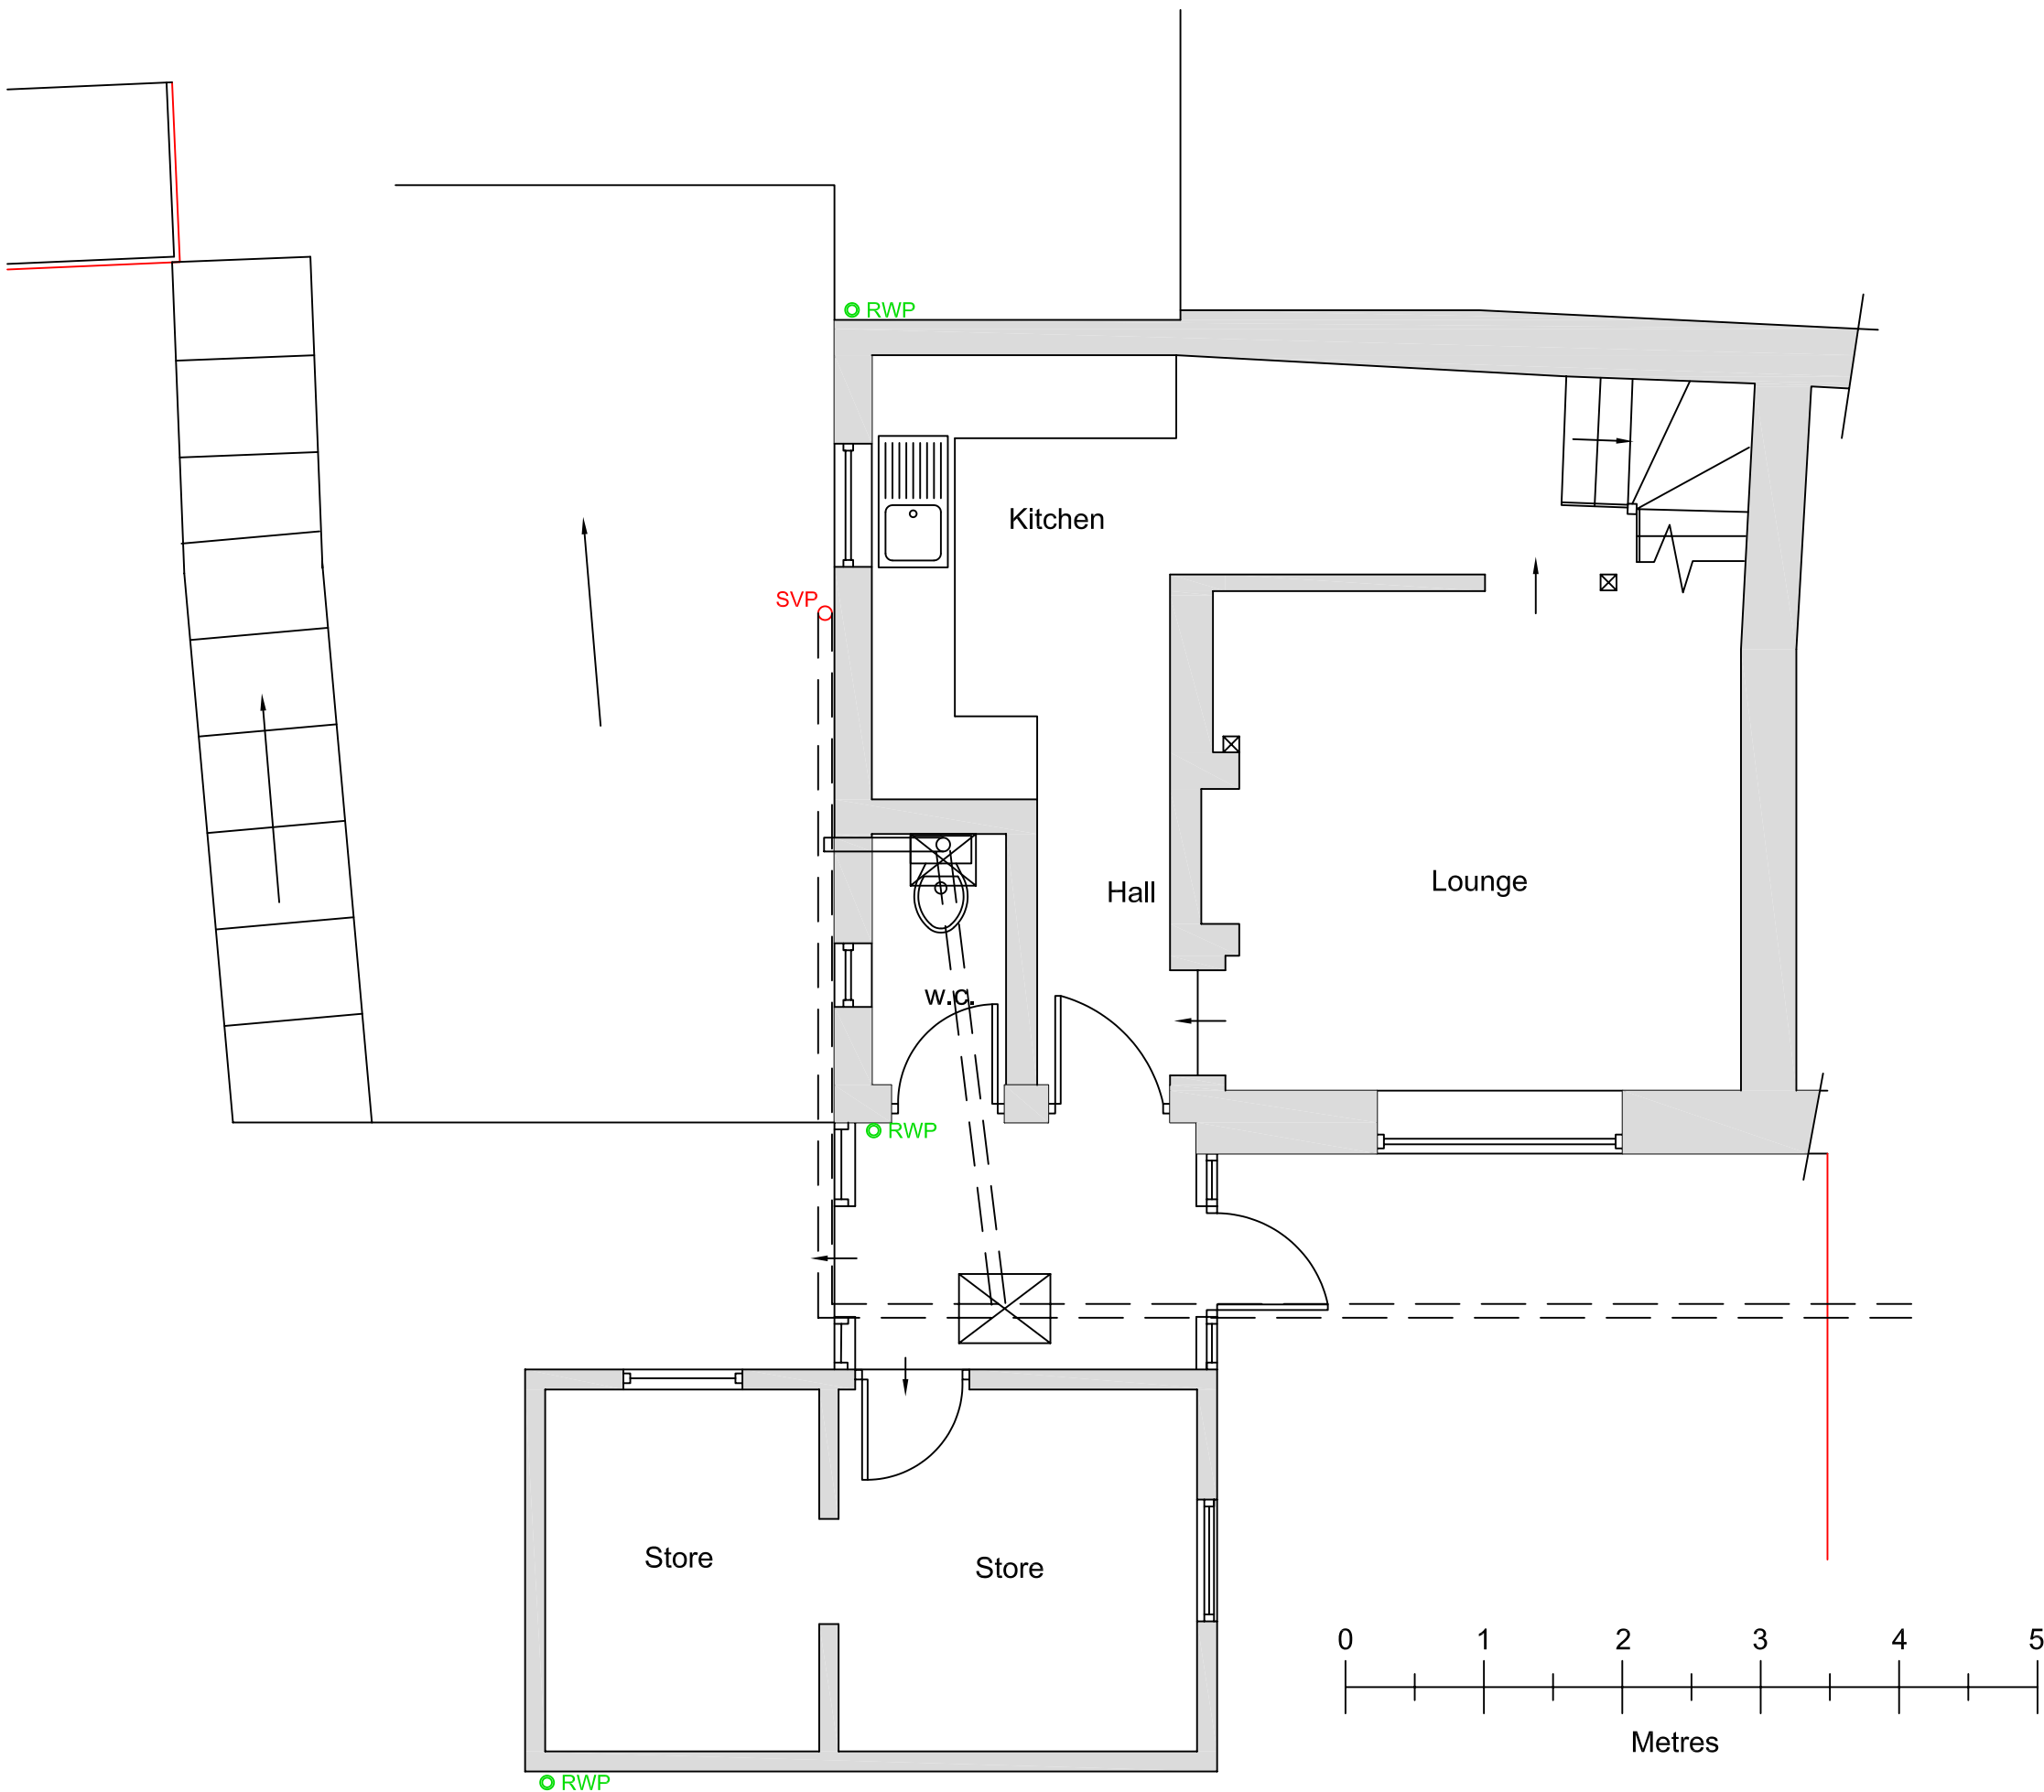



Existing Ground Floor Plan 1:50

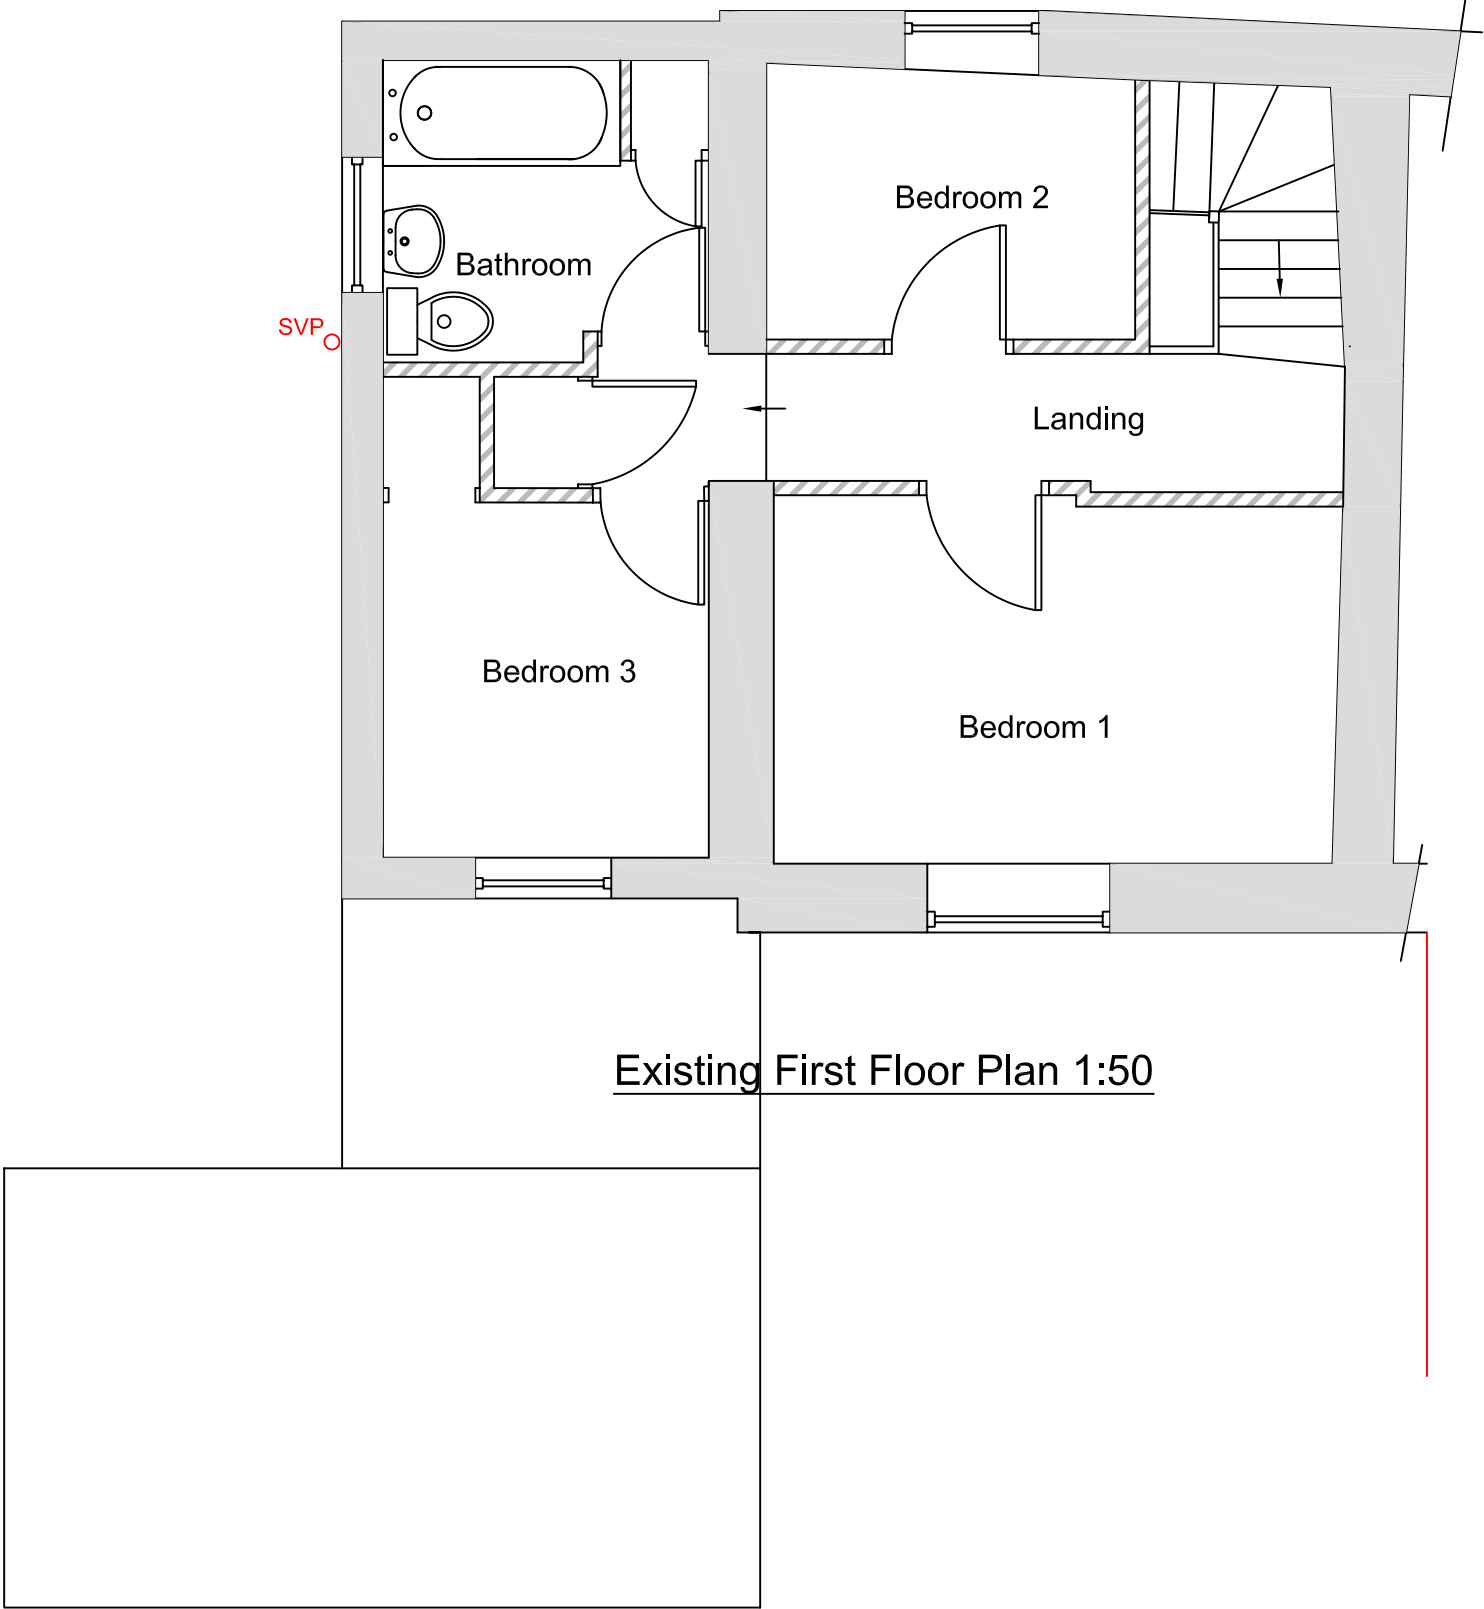


Existing First Floor Plan 1:50

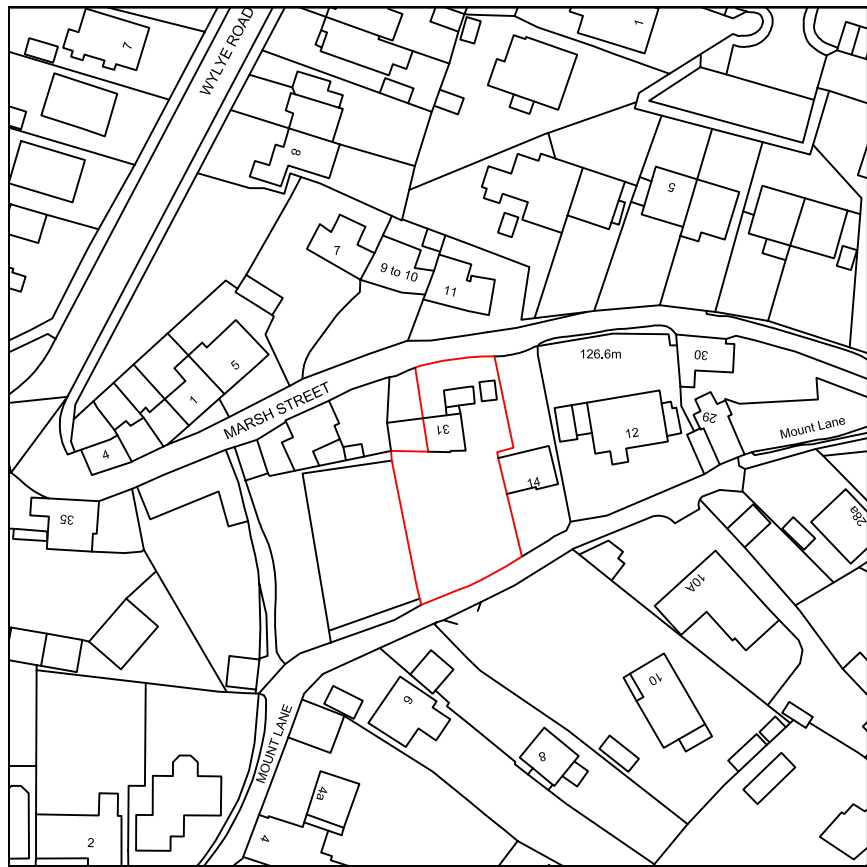

Location Plan 1:1250

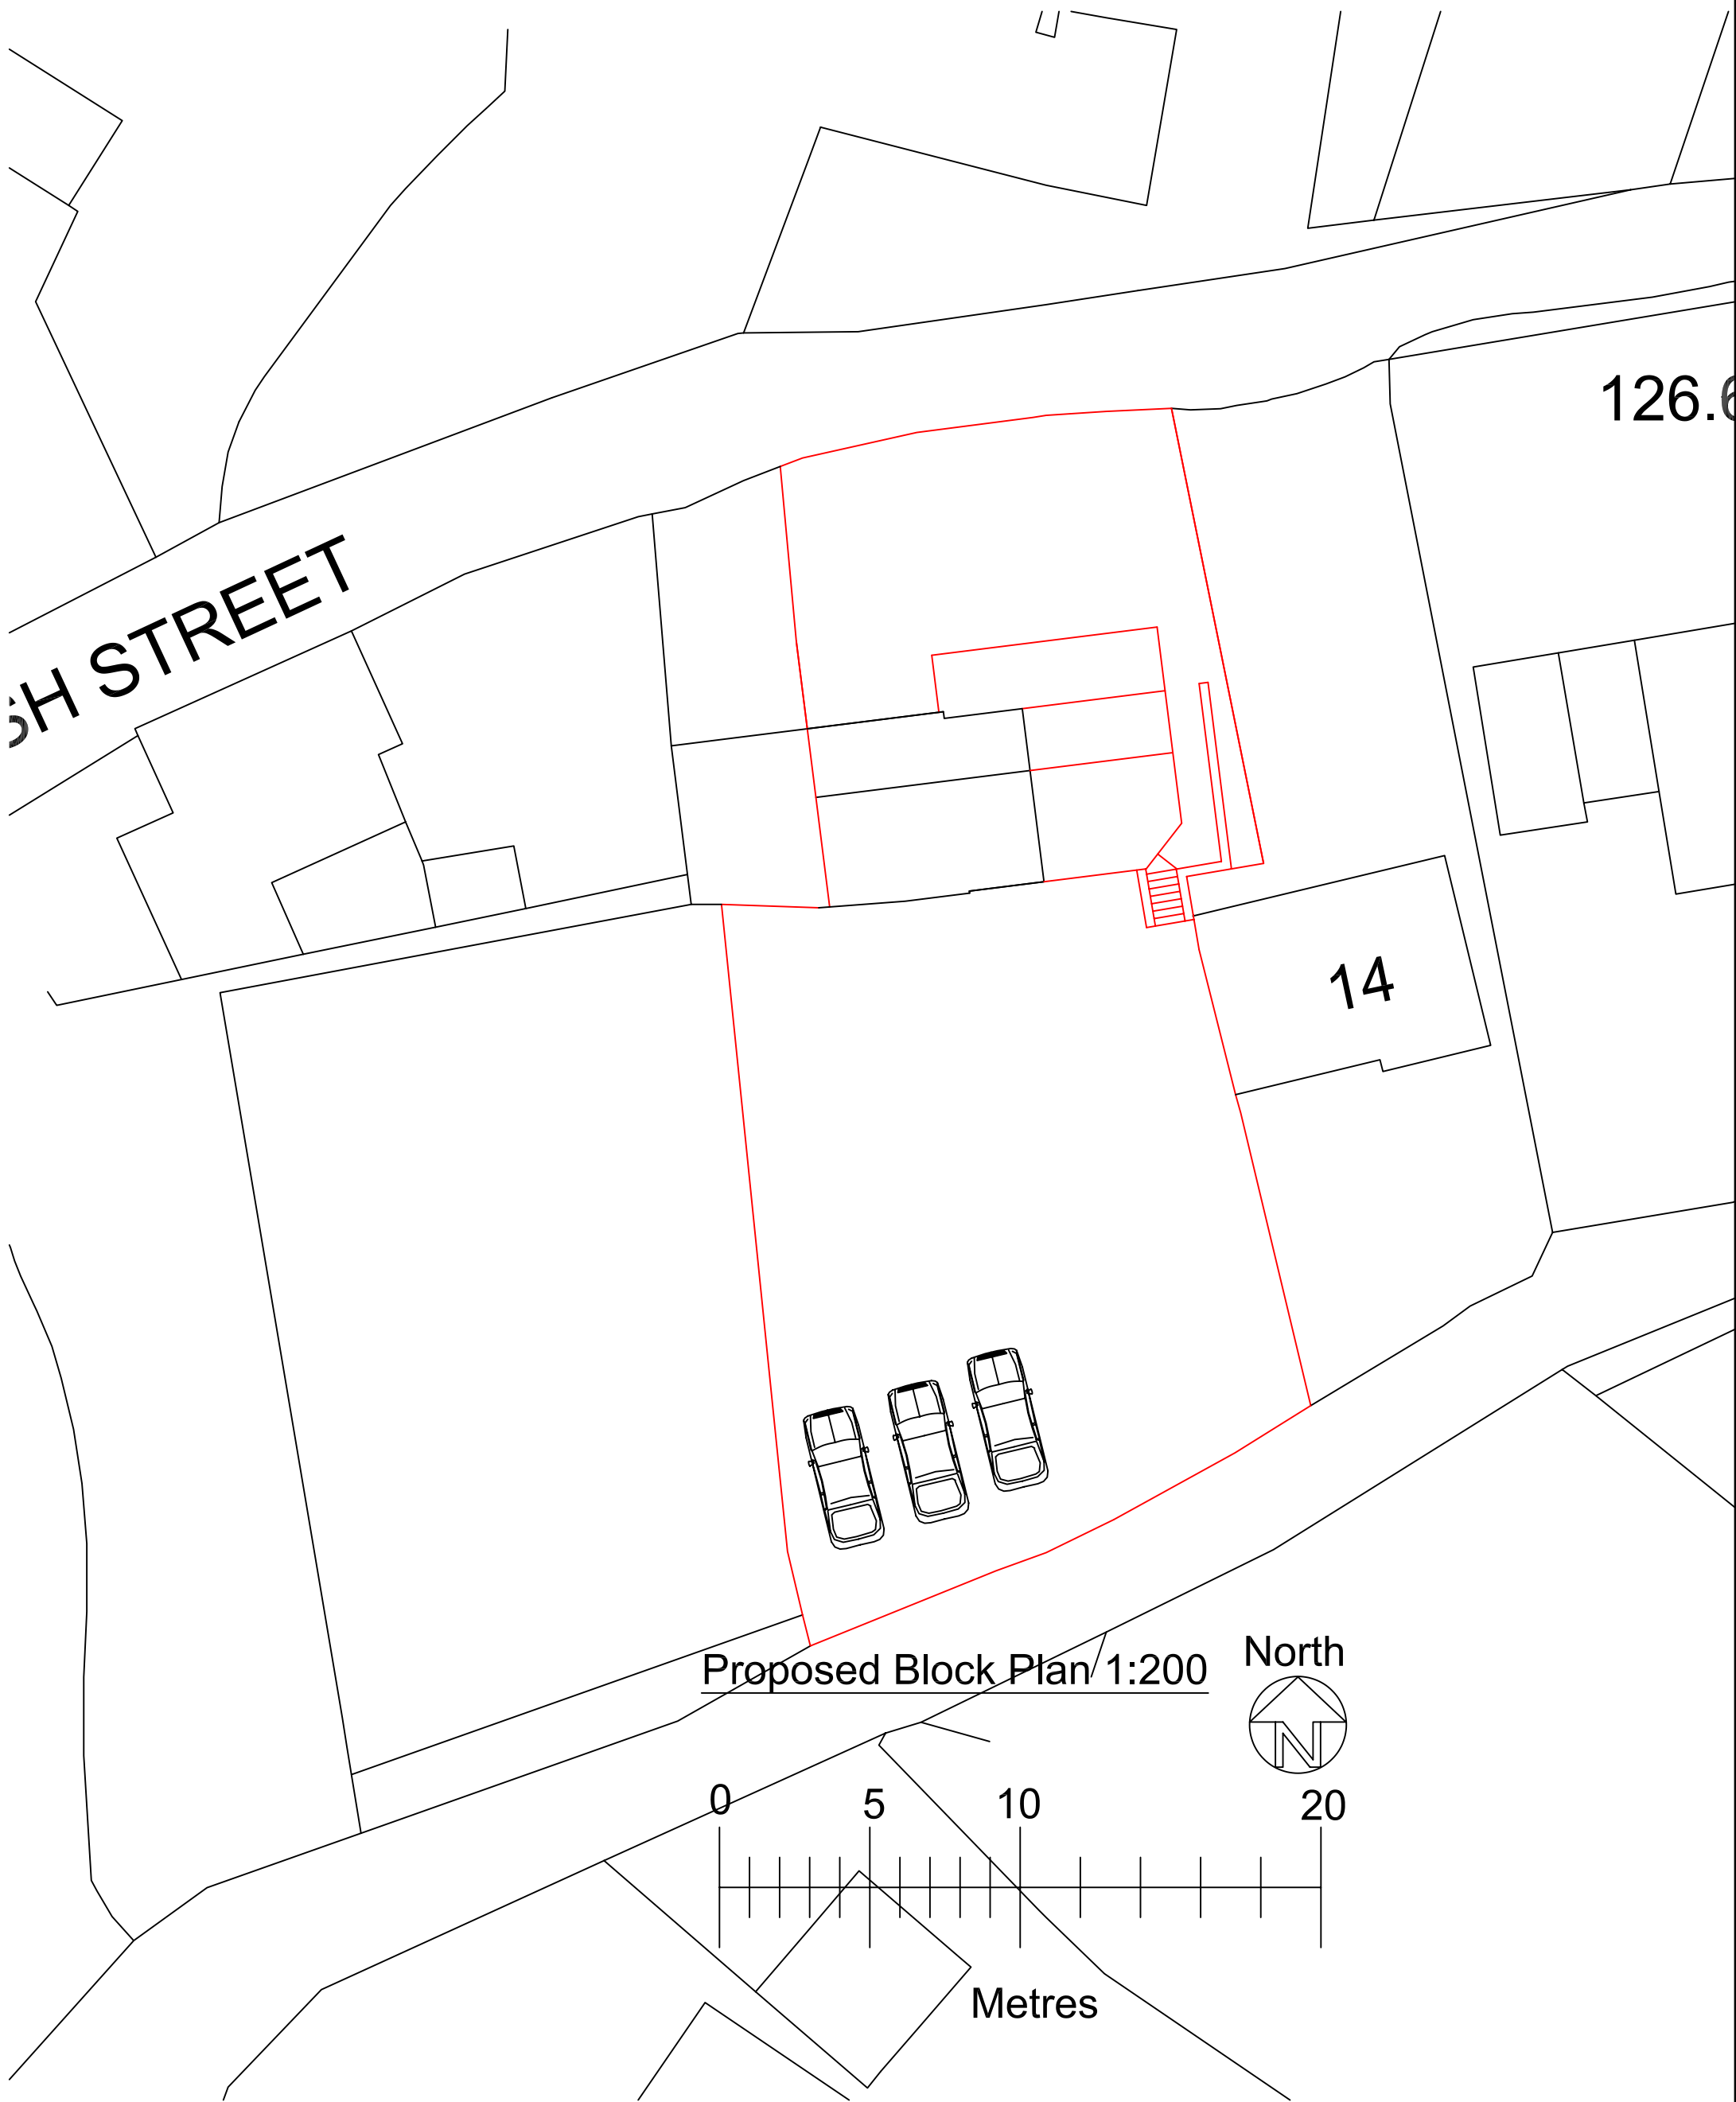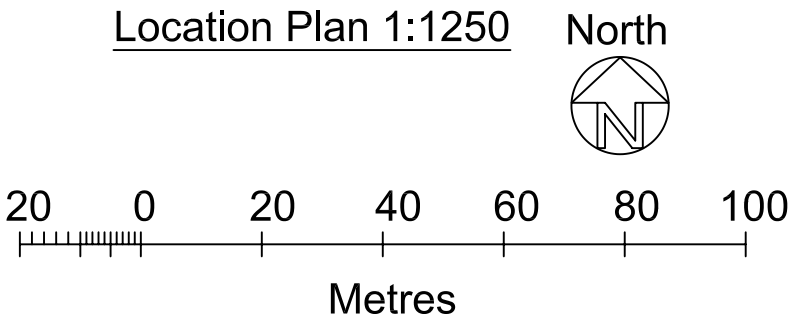

Proposed Block Plan 1:200

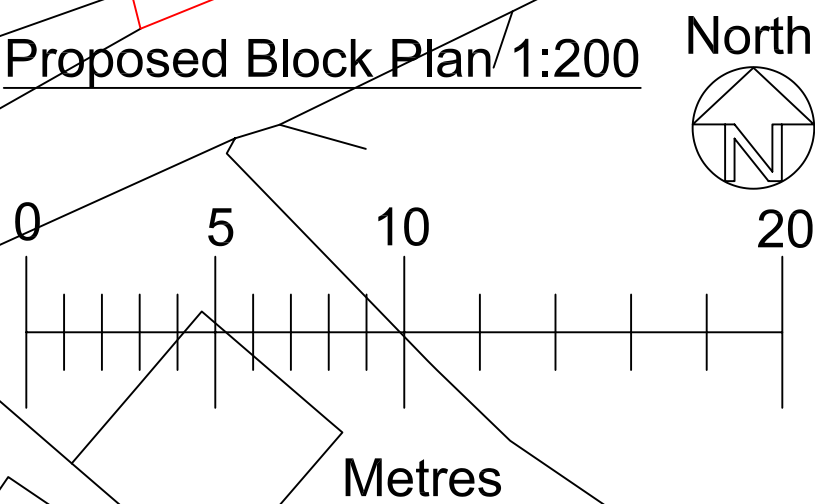

<u>Drawn by</u>	A Harlow & Son 01225 938329	
<u>Proposed Replacement Single Storey Extension & Garden Landscaping for</u> <u>Mr & Mrs R Harris at</u> <u>31 Marsh Street</u> <u>Warminster</u> <u>Wiltshire</u> <u>BA12 9PG</u>		
A1 Papersize		
<u>Scale</u>	1:200, 1:1250, 1:50	<u>Drawing No AH2026/19</u> Sheet 2 of 2
<u>Date</u>	2nd July 2026	