



DRAWINGS BASED ON TOPOGRAPHY & SITE BOUNDARY LIMITS INFORMATION PROVIDED BY OTHERS, IF ONSITE DISCREPANCIES ARISE, BRING TO A HARLOW & SONS ATTETNTION IMMEDIATELY

IF IN DOUBT,ASK - DO NOT SCALE - CHECK ON SITE DIMENSIONS.
SITE DIMENSIONS TO BE CHECKED PRIOR TO START - DISCREPANCIES TO BE RAISED WITH A HARLOW & SON


ALL DIMENSIONS ARE TO STRUCTURAL ELEMENTS & NOT TO APPLIED FINISHES

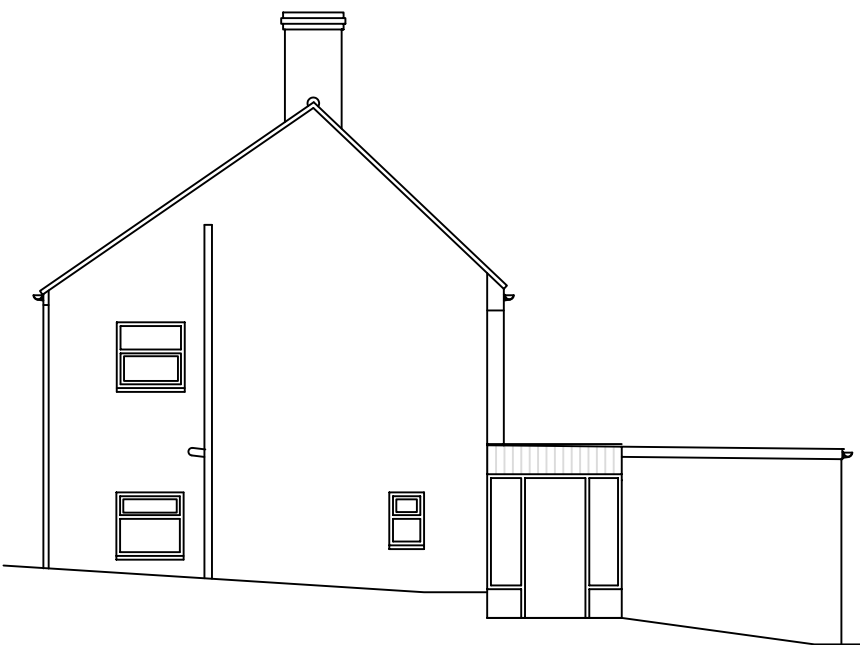


Existing East Elevation 1:100

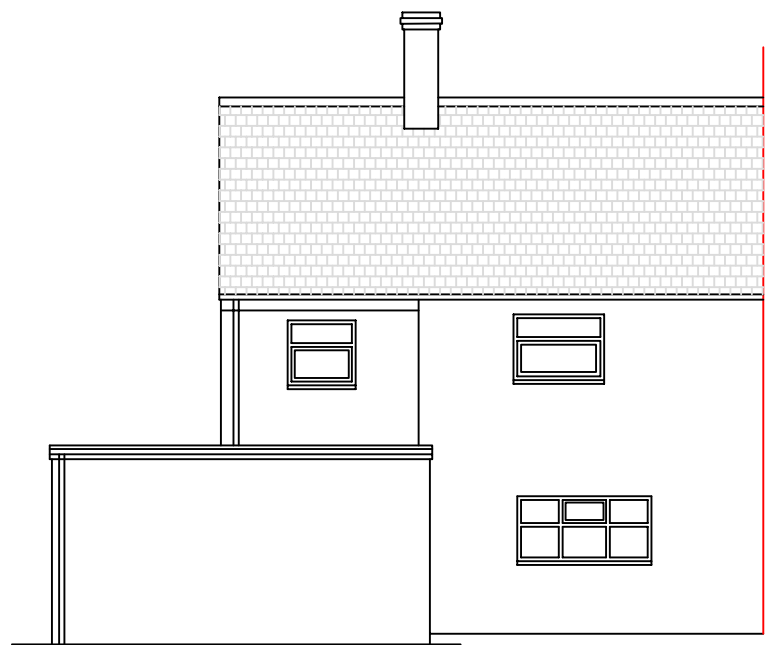


Existing North Elevation 1:100

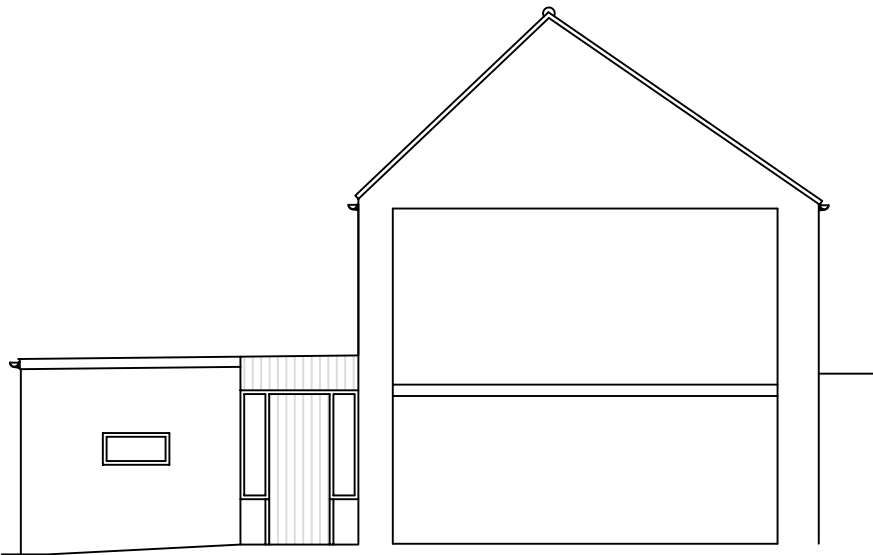

Existing West Elevation 1:100

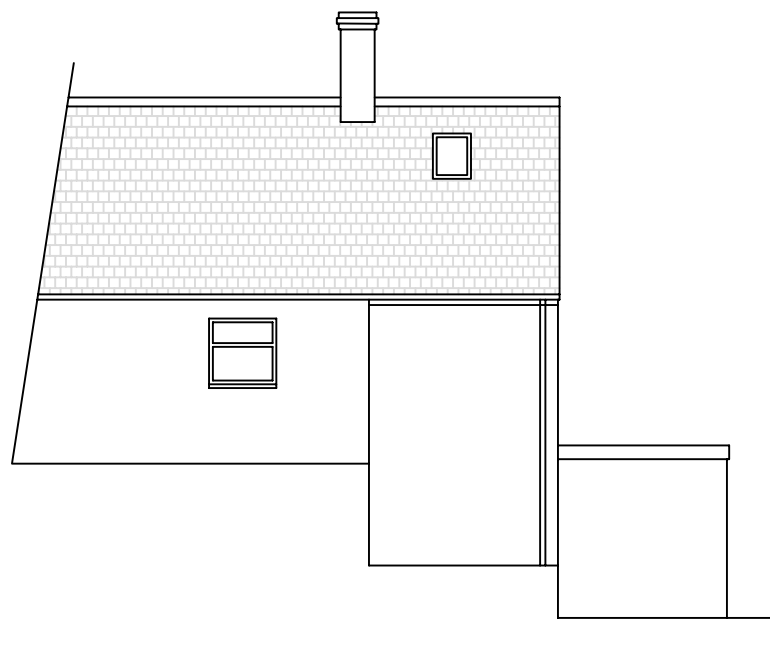


Existing South Elevation 1:100

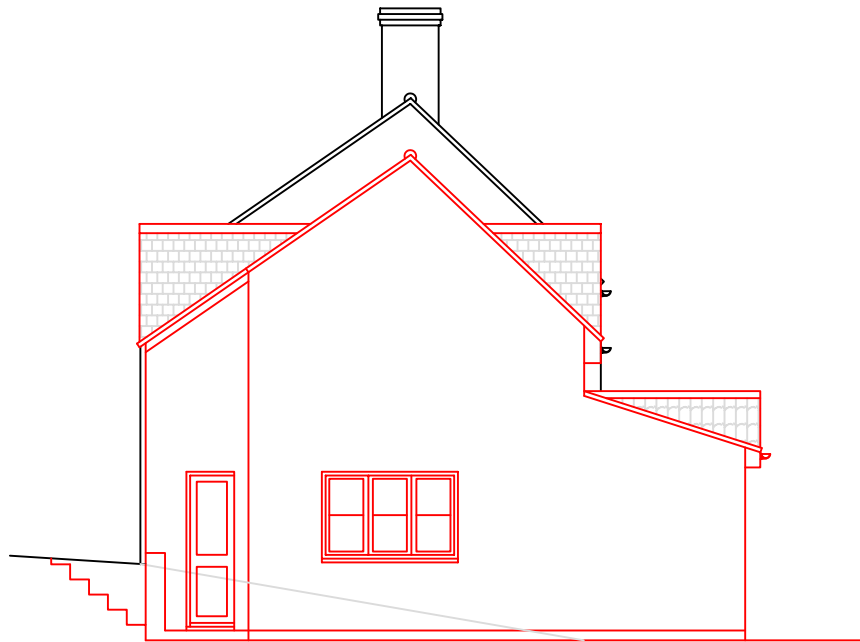


Proposed East Elevation 1:100



Proposed North Elevation 1:100


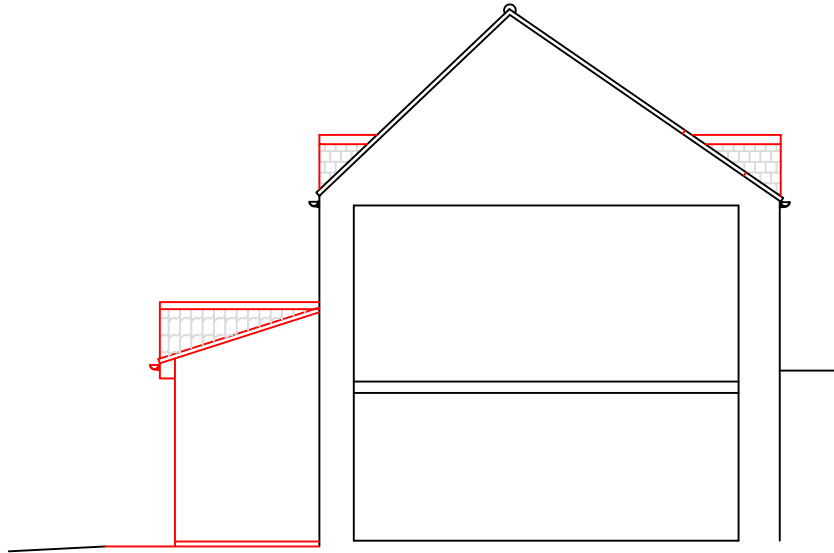


Proposed West Elevation 1:100


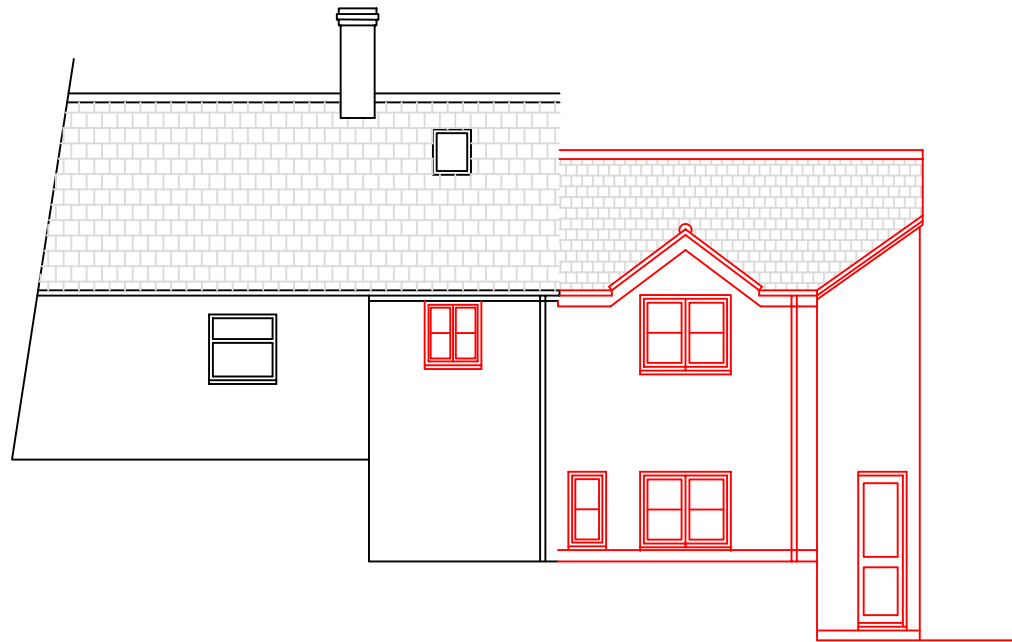


Proposed South Elevation 1:100

Building Materials:-
Walls:- White render to match existing
Roof:- Rubber membrane
Windows & Doors:- White upvc to match existing
Rainwater Goods:- Upvc to match existing

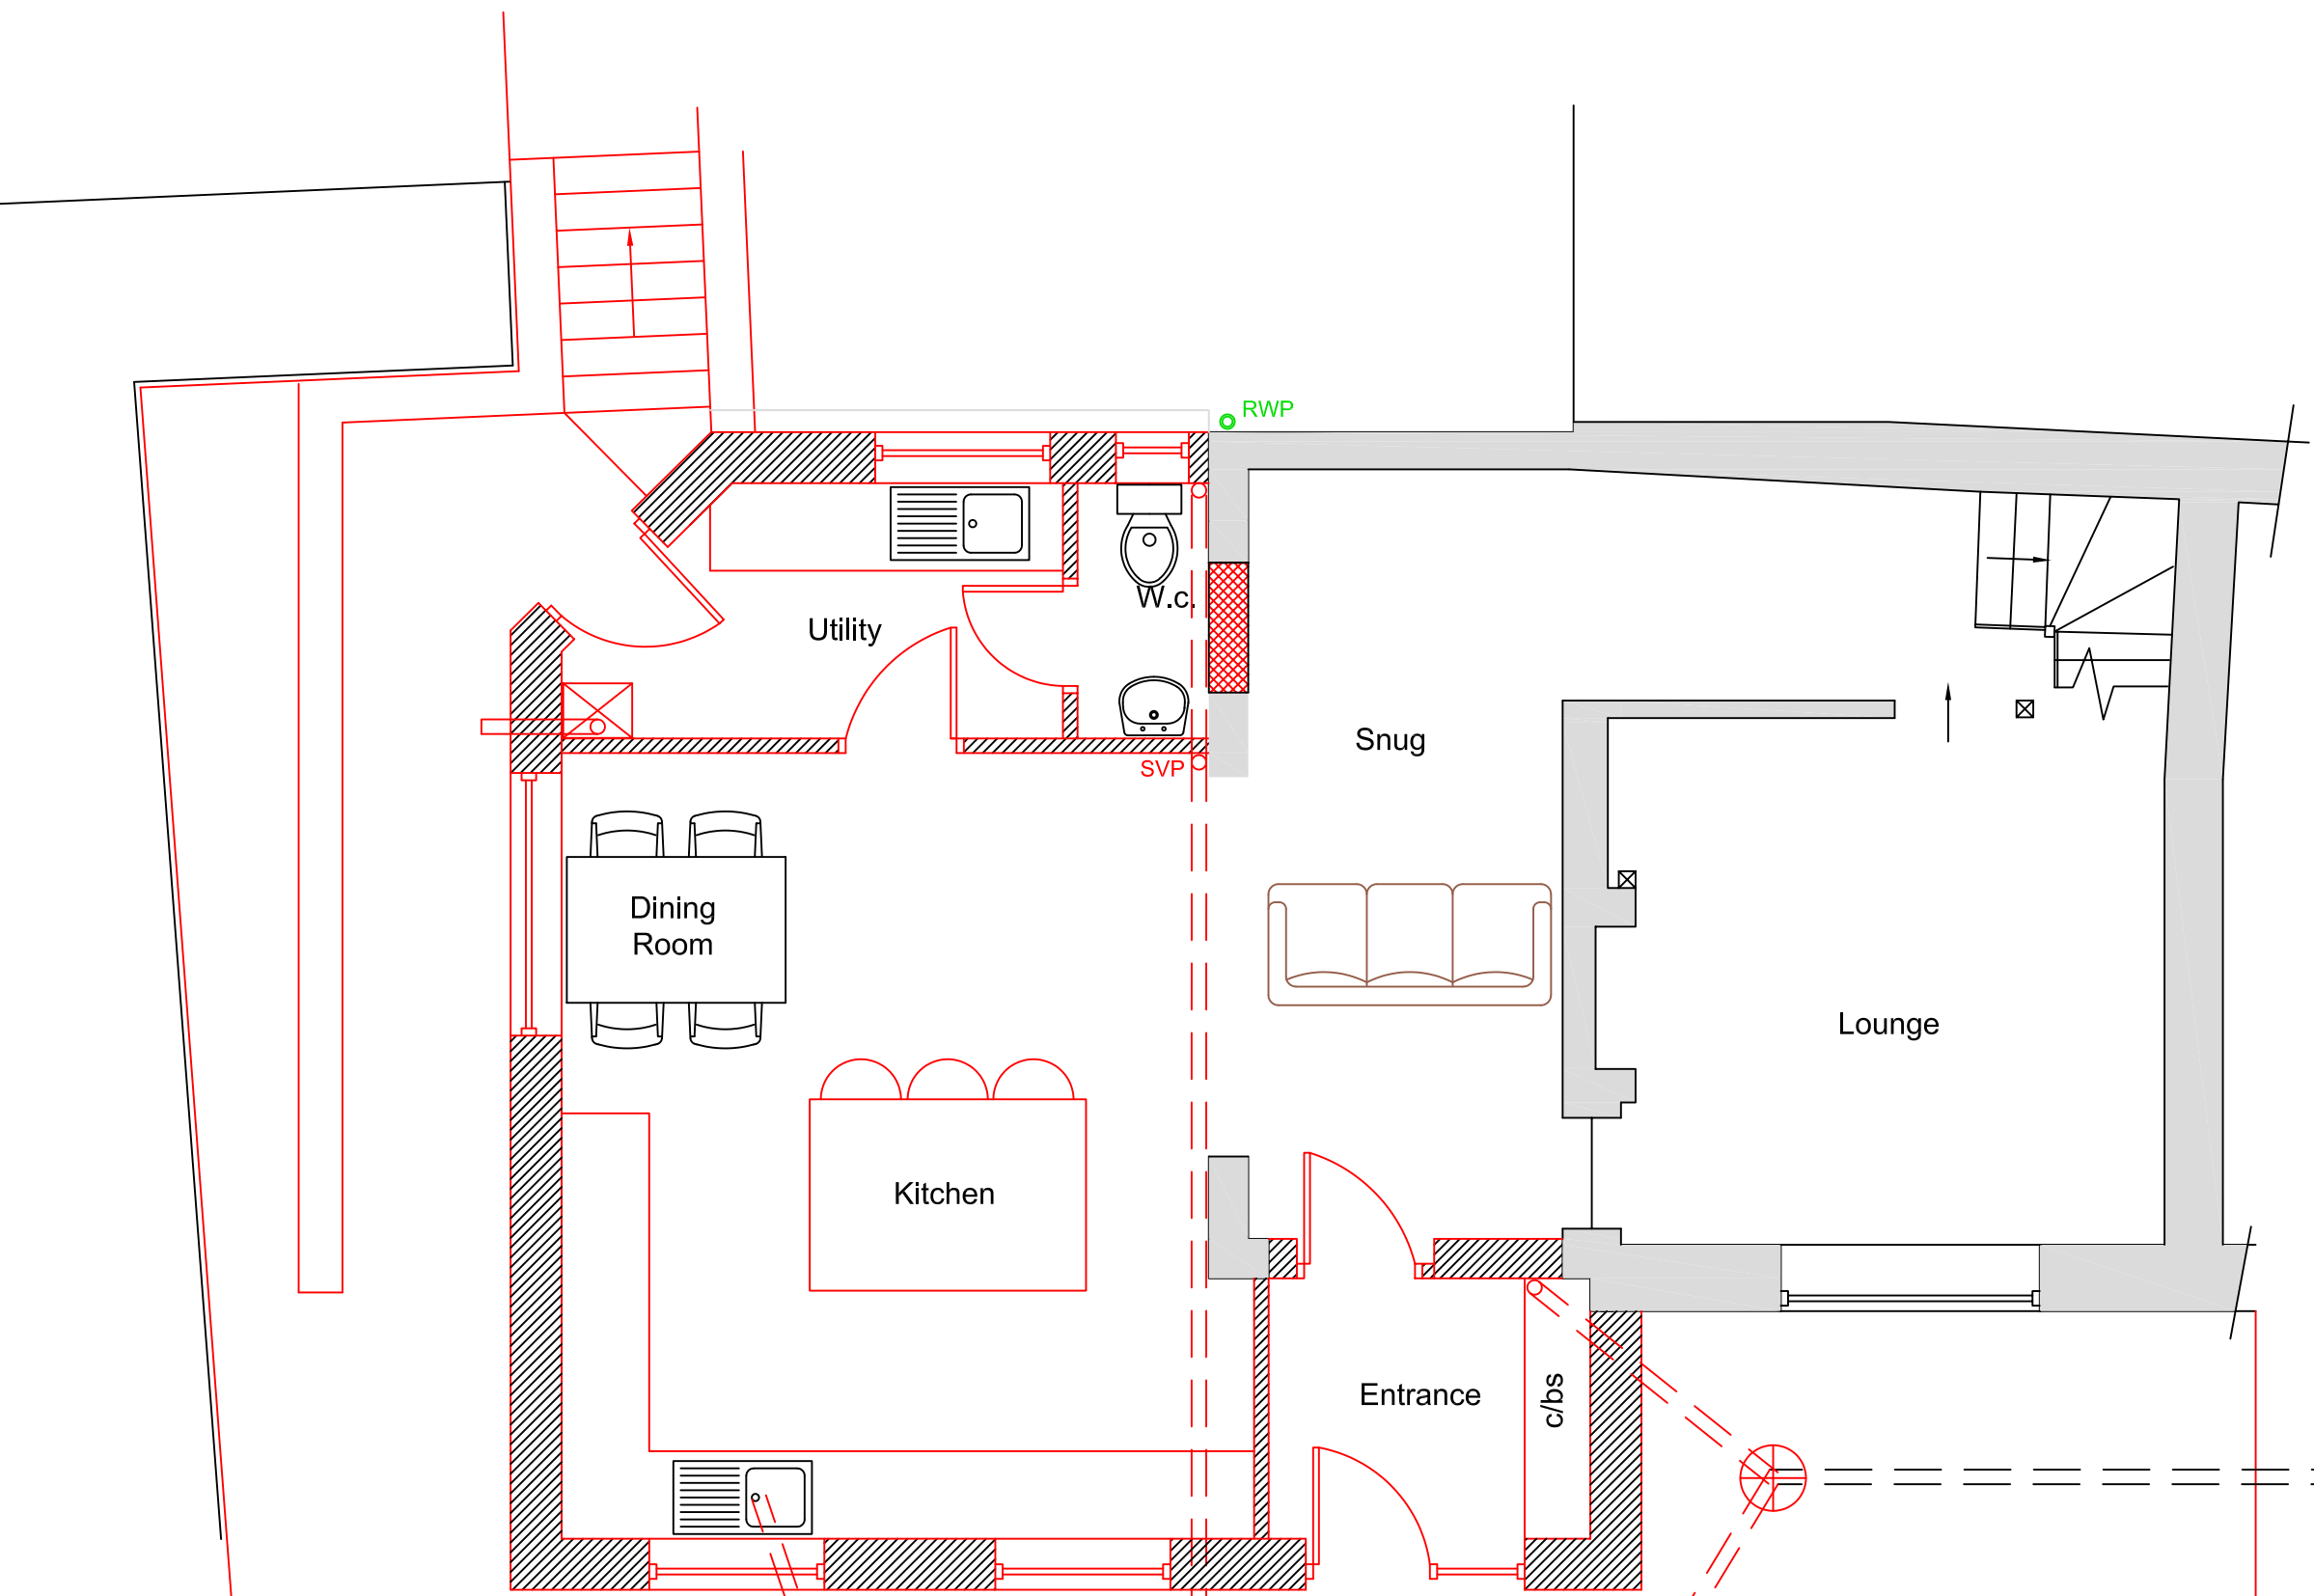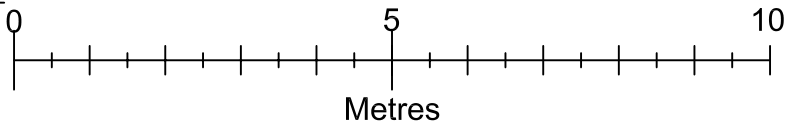

Proposed Ground Floor Plan 1:50

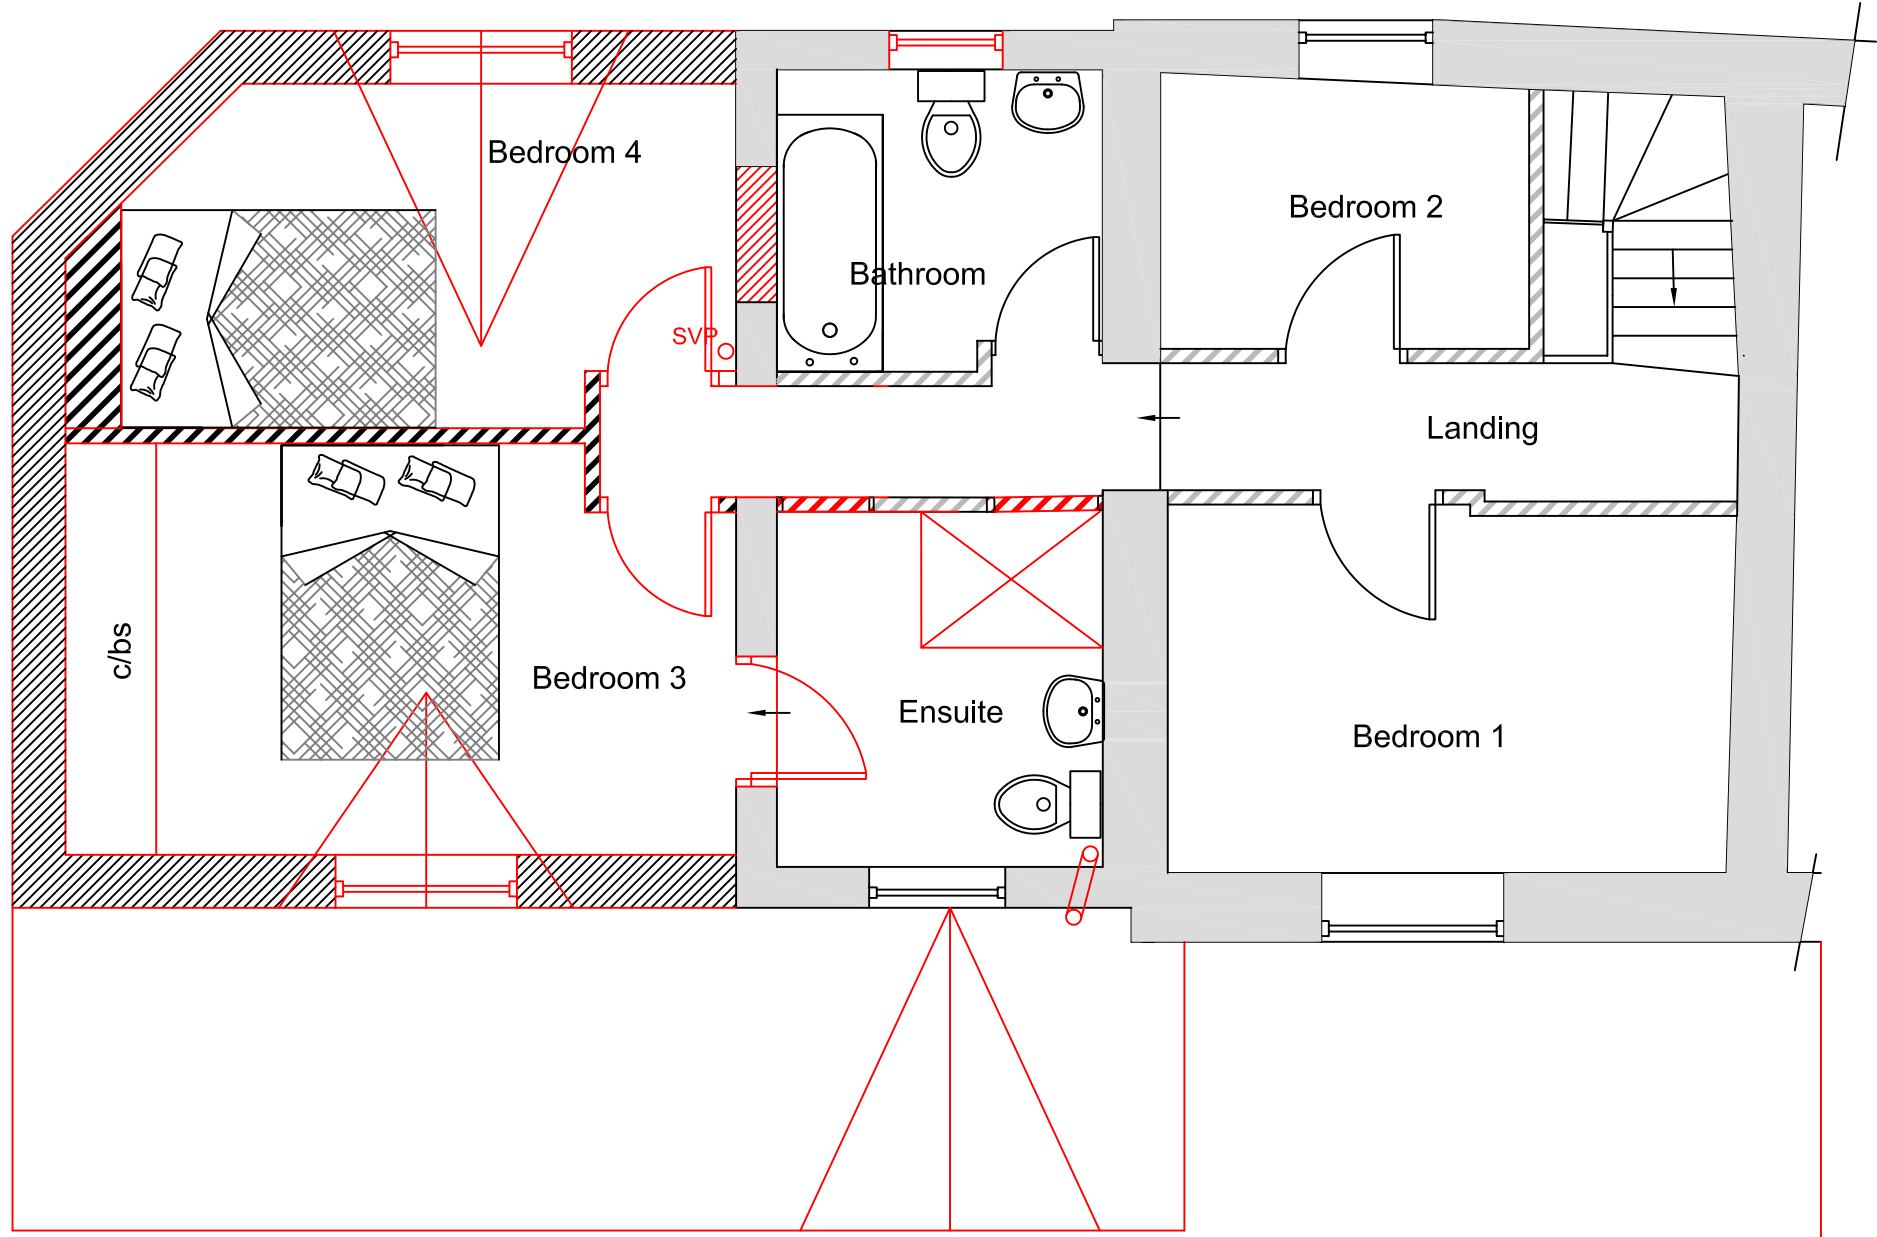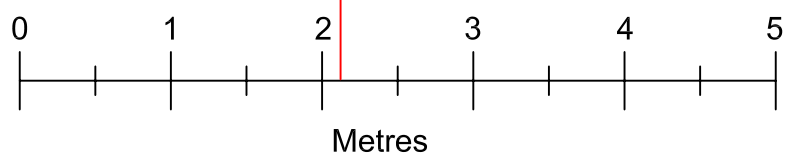

Proposed First Floor Plan 1:50

<u>Drawn by</u>	A Harlow & Son 01225 938329	
<u>Proposed Replacement Single Storey Extension & Garden Landscaping for</u> <u>Mr & Mrs R Harris at</u> <u>31 Marsh Street</u> <u>Warminster</u> <u>Wiltshire</u> <u>BA12 9PG</u>		
A1 Papersize		
<u>Scale</u>	1:100, 1:50	<u>Drawing No AH2026/19</u> Sheet 1 of 2
<u>Date</u>	2nd July 2026	