




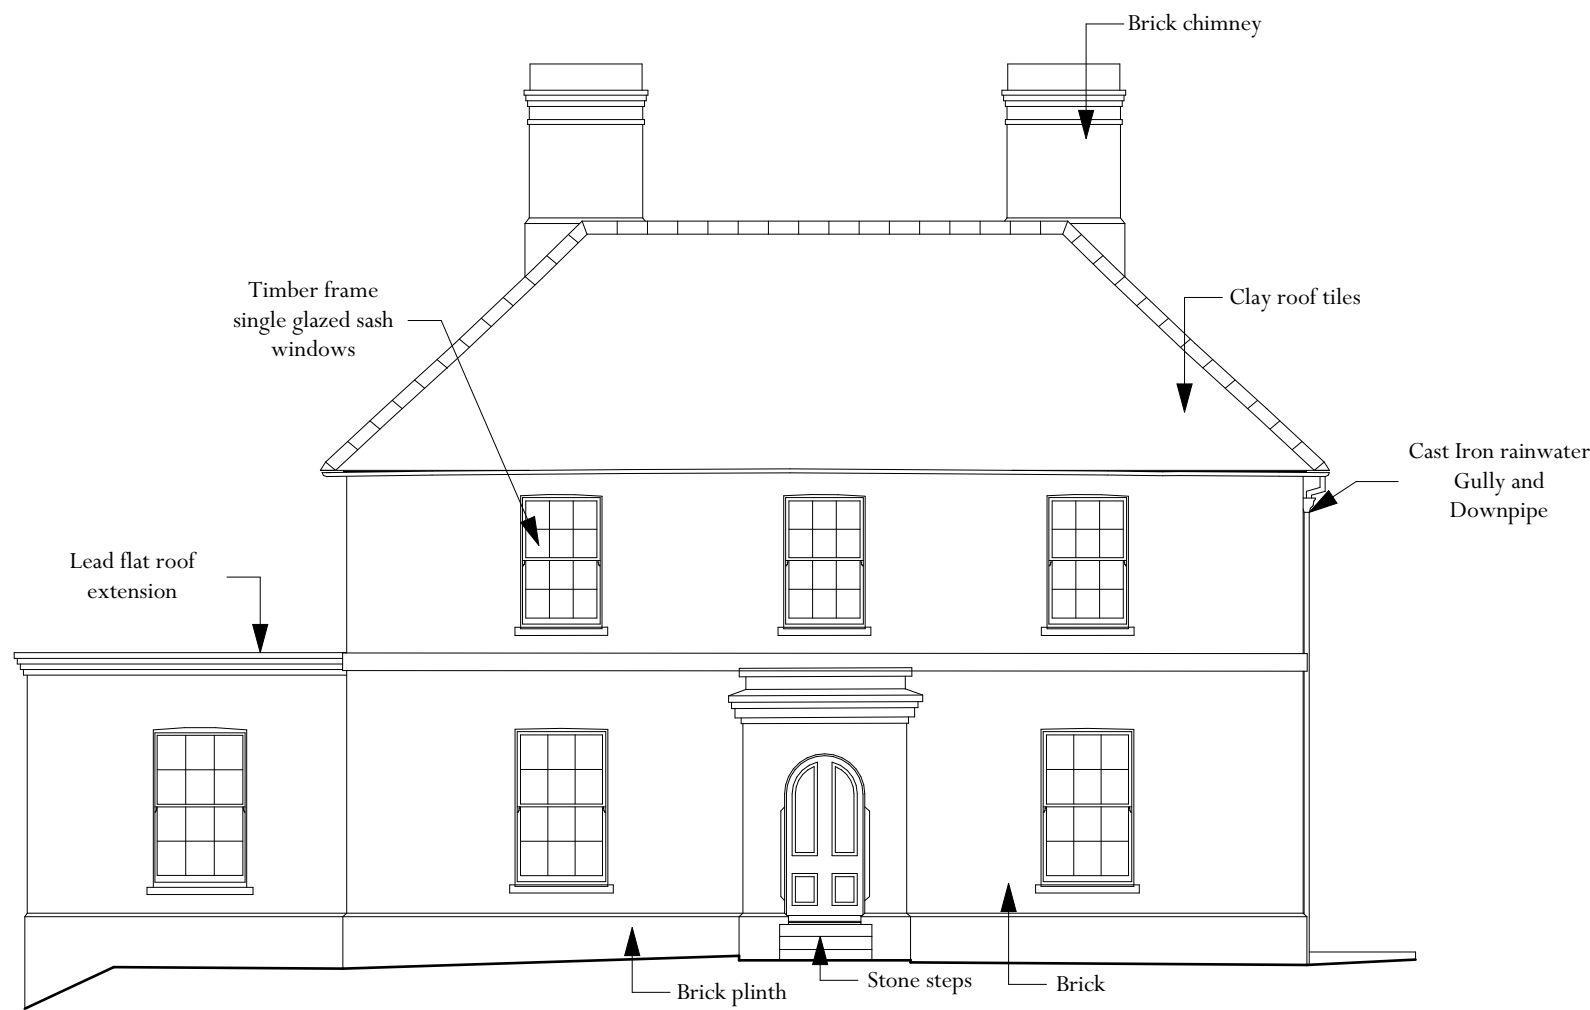


Existing West Elevation

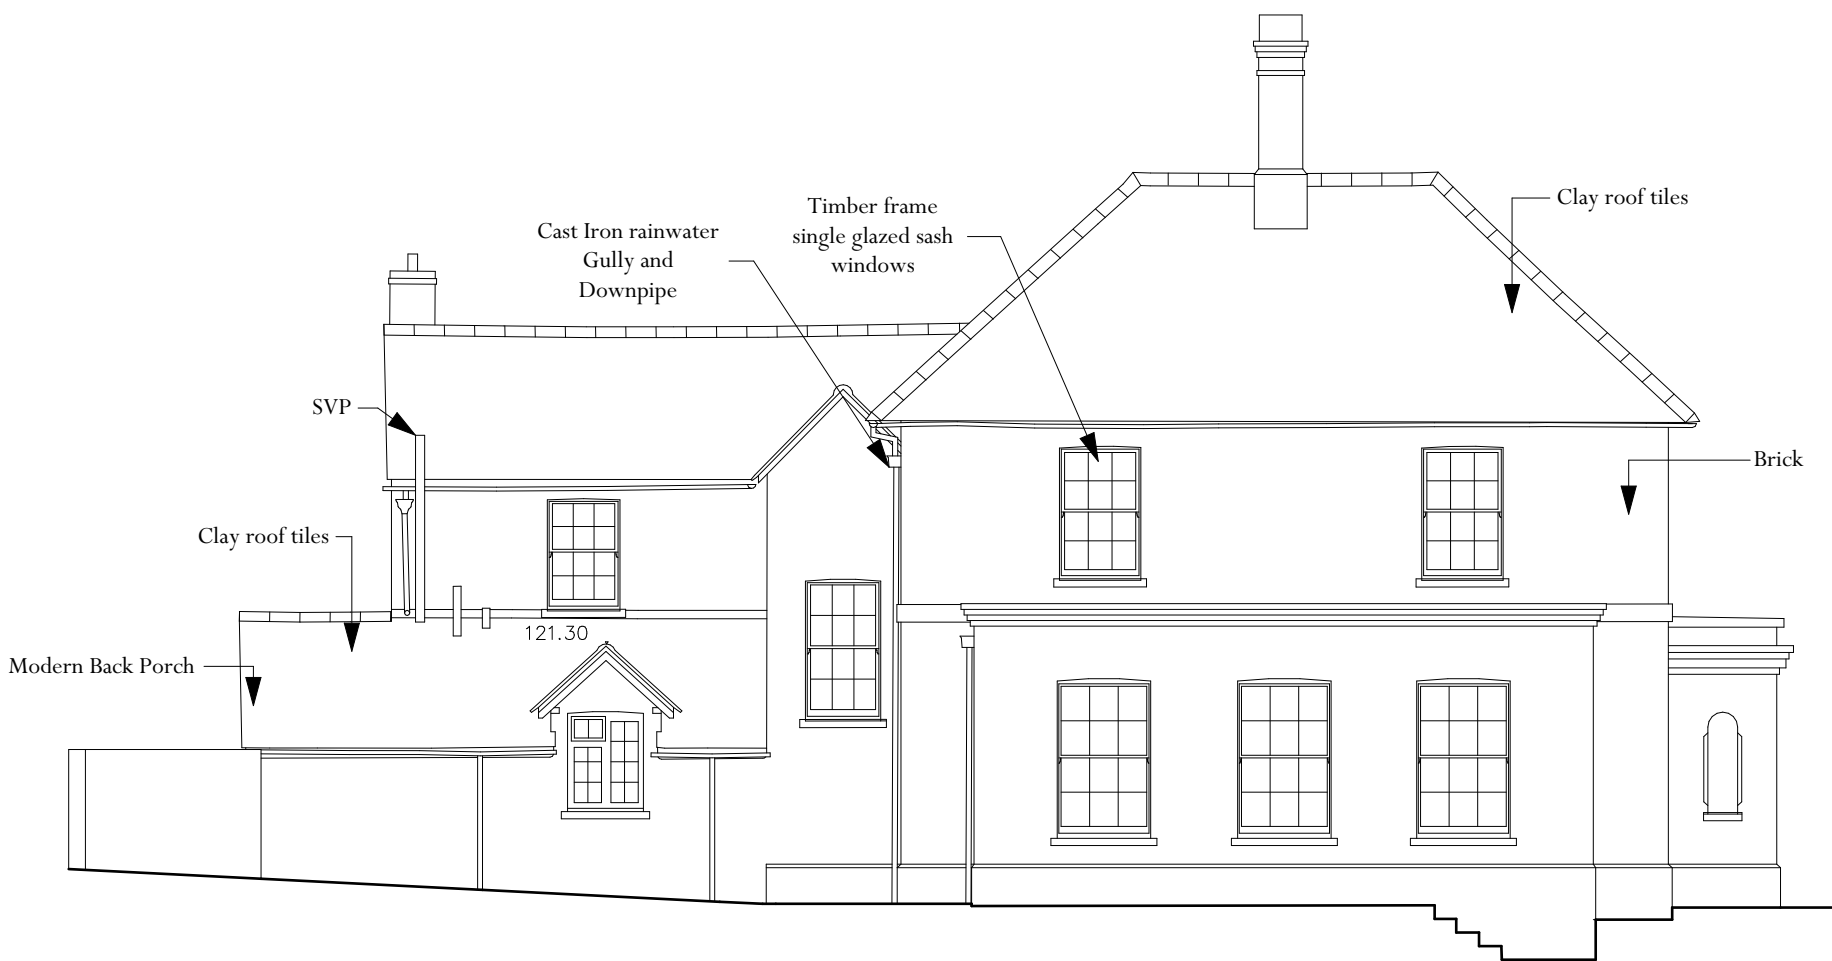

Existing North Elevation

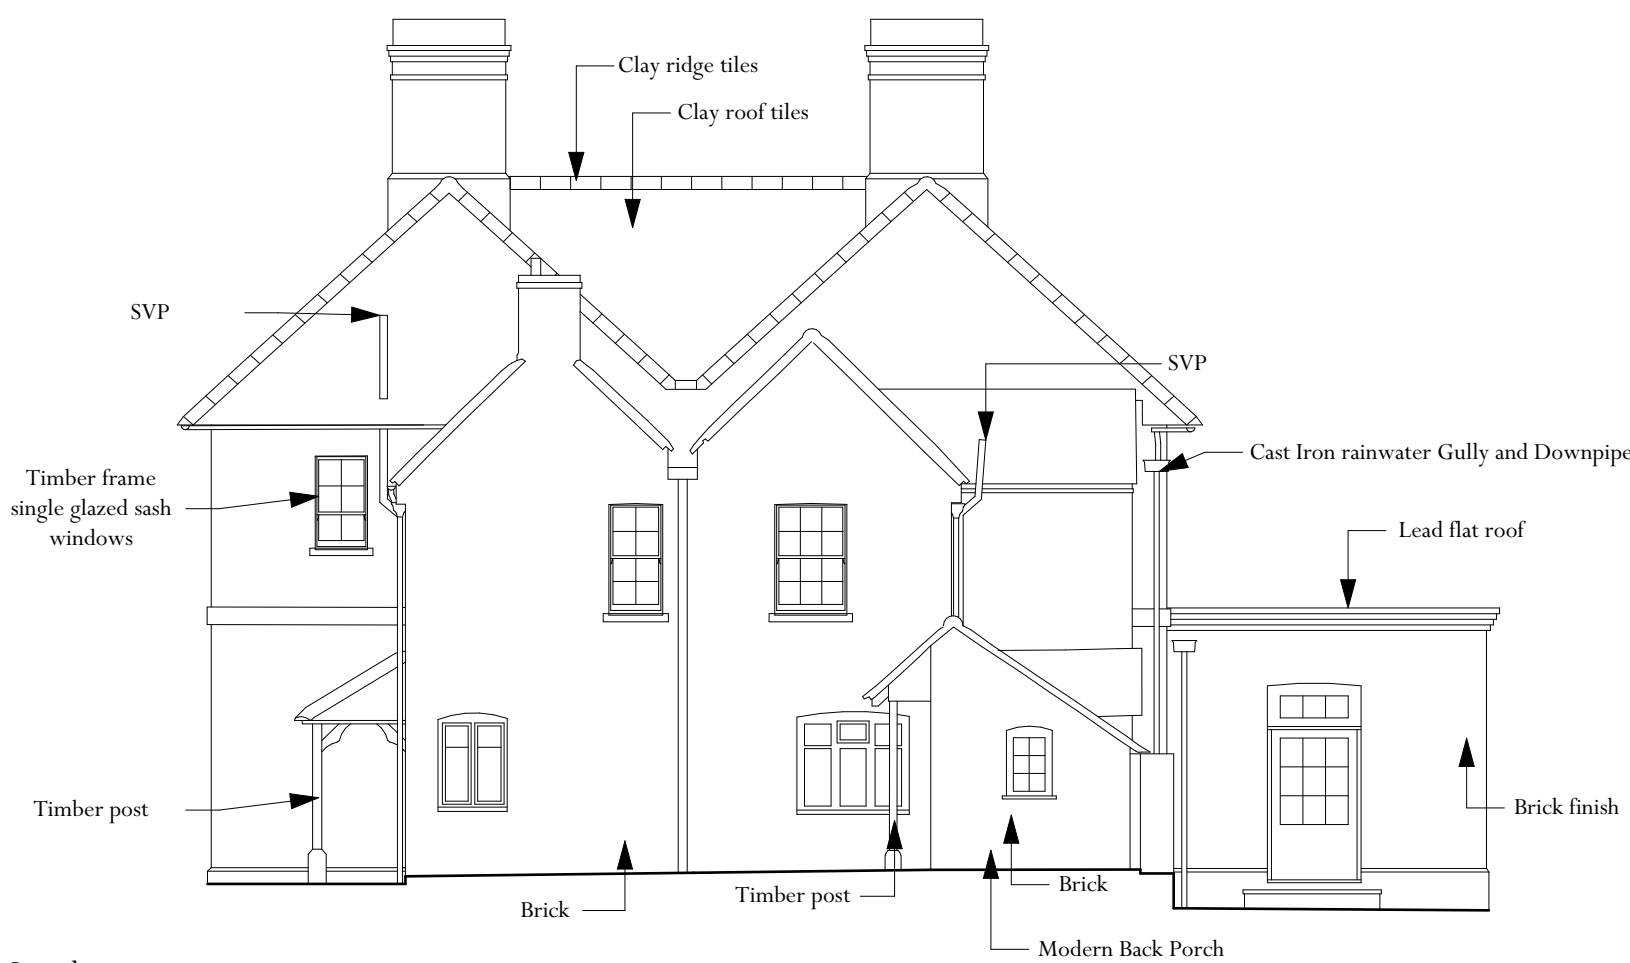

Existing East Elevation

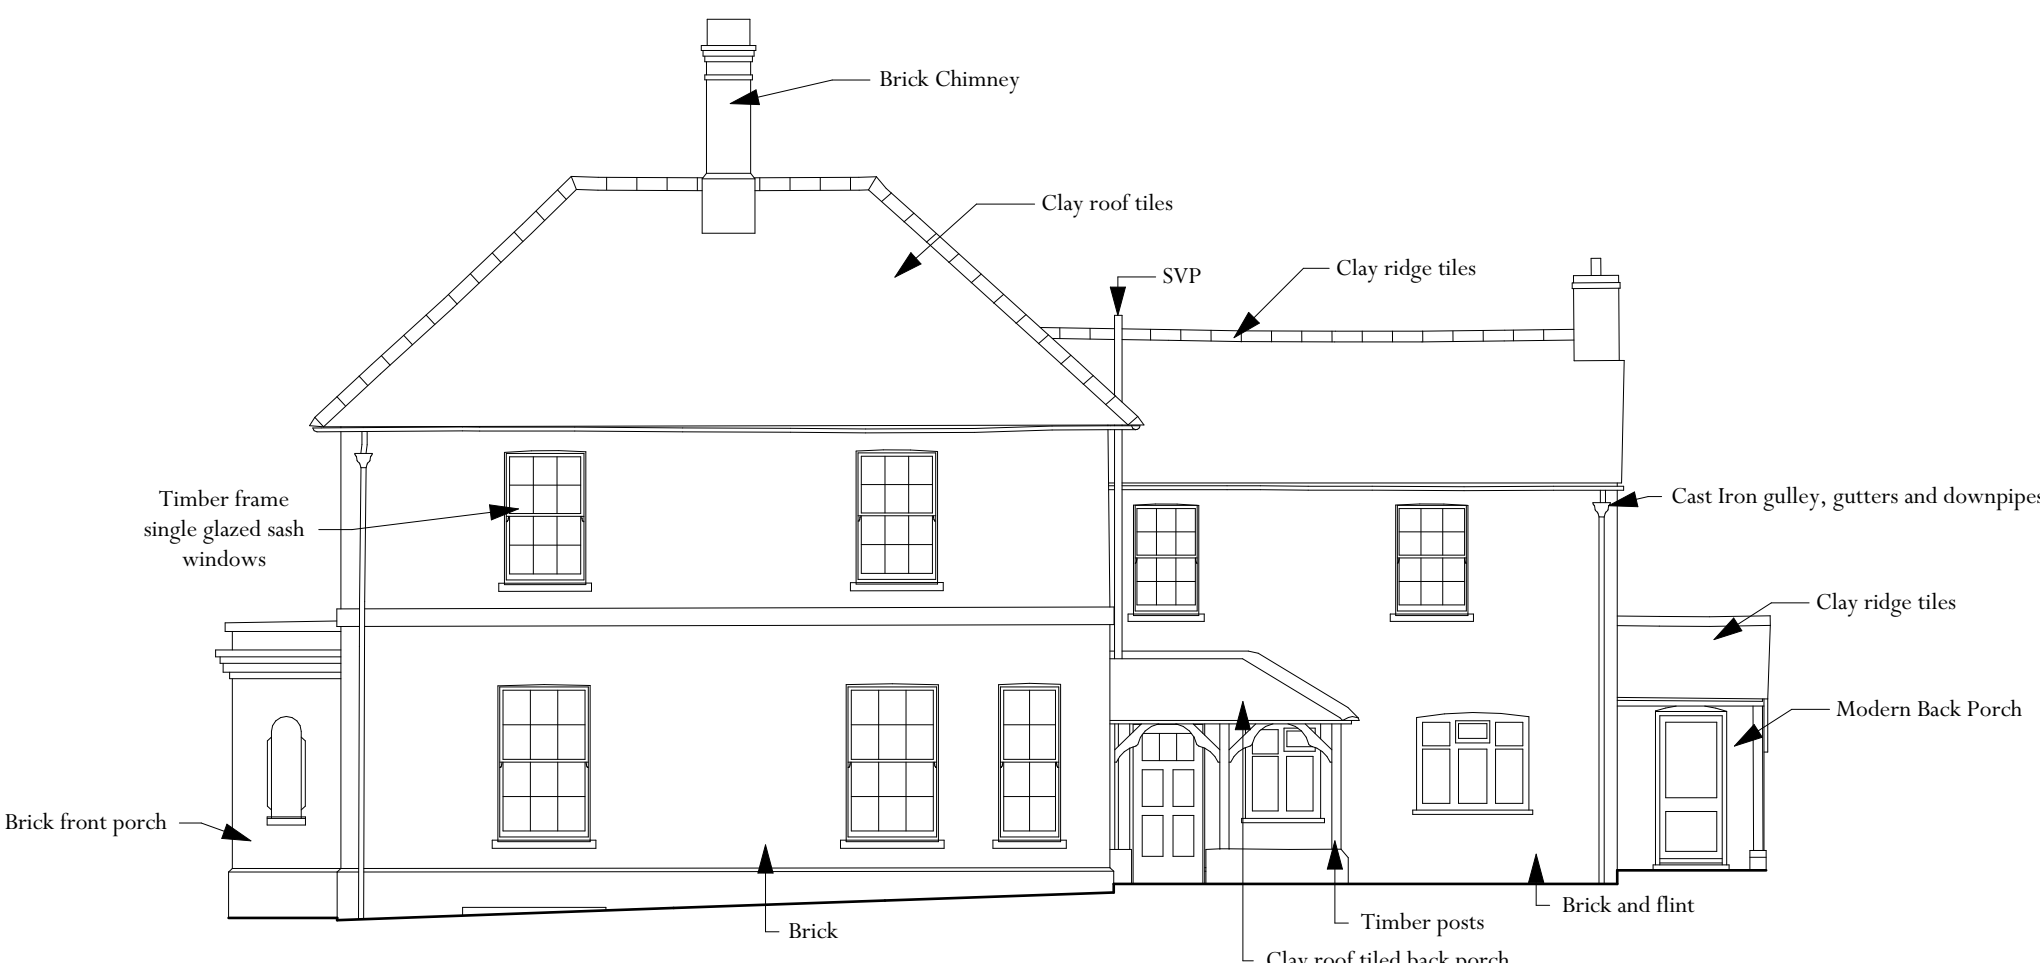

Existing South Elevation

Rev.	Date	Description	Initials
		<i>Project: Whittonditch House</i>	<i>Date Drawn: 07/02/2026</i>
		<i>Existing Main House Elevations</i>	<i>Drawn by: JH</i>
		<i>Drawing Number: 6577-PL16</i>	<i>Scale: A1 @1:100</i>



OLD HYDE HOUSE, 75 HYDE STREET
WINCHESTER, HAMPSHIRE, SO23 7DW
TELEPHONE: 01962 843843 FACSIMILE: 01962 843303
www.adamarchitecture.com contact@adamarchitecture.com

Whittonditch

Existing Main House Elevations

