



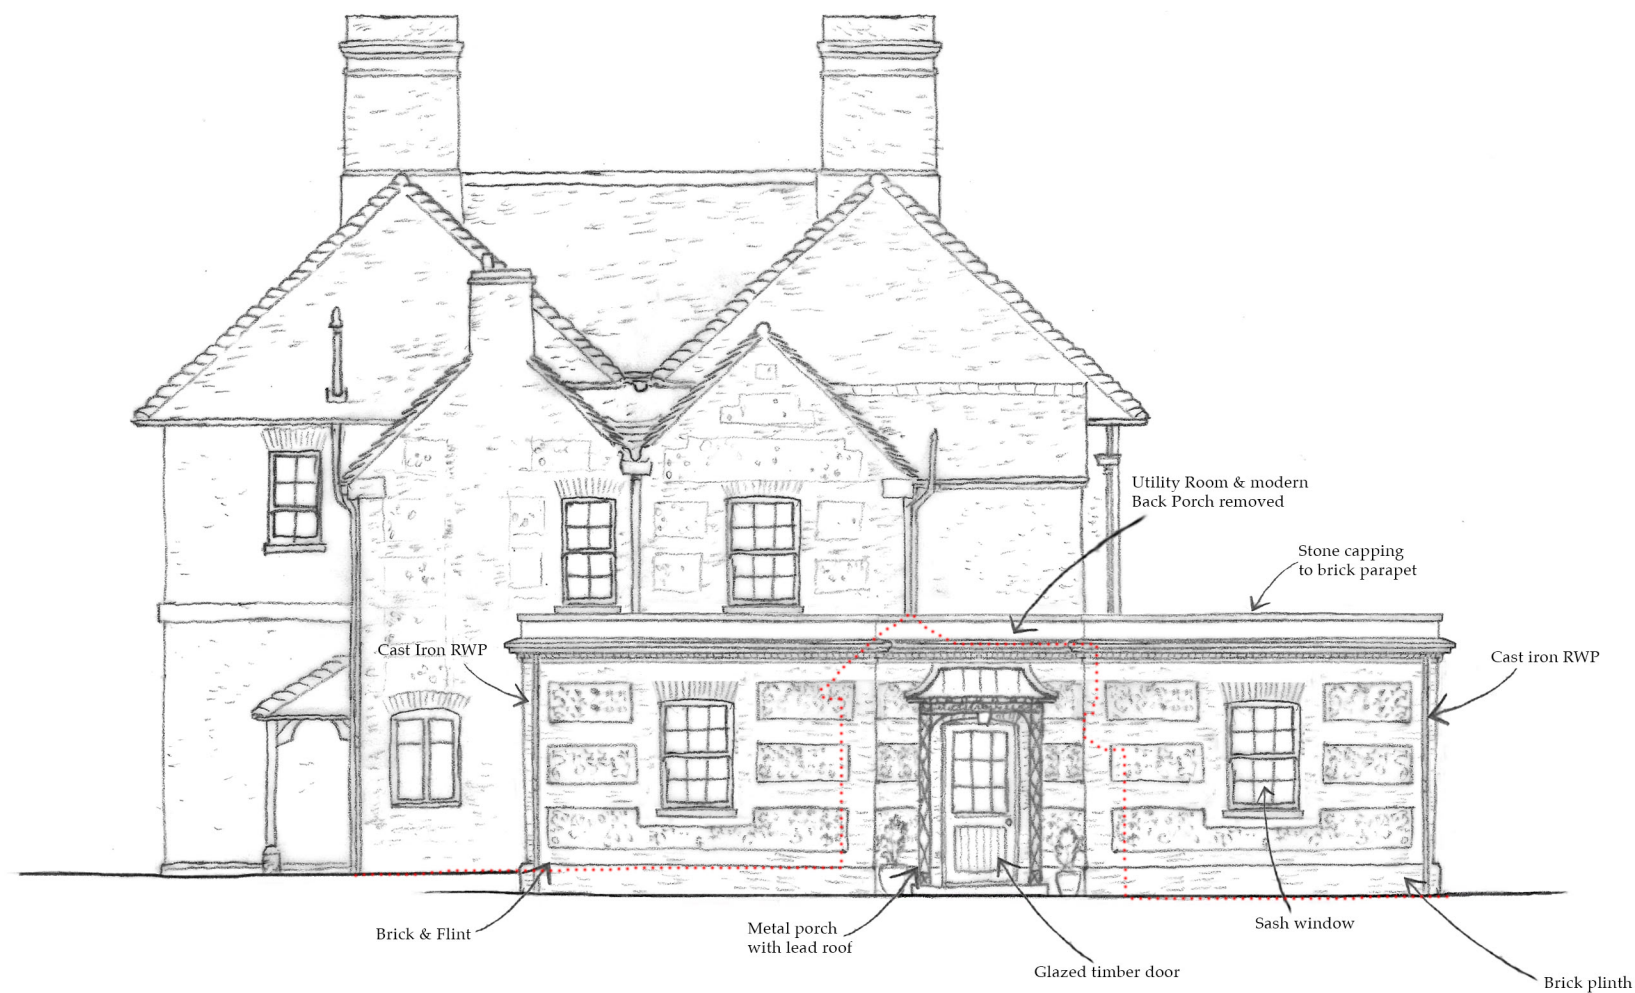

Proposed East Elevation

Rev.	Date	Description	Initials
		<i>Project: Whittonditch House</i>	<i>Date Drawn:</i>
		<i>Proposed East Elevation</i>	<i>Drawn by: CL</i>
		<i>Drawing Number: 6577 / PL22</i>	<i>Scale: 1:100@A3</i>

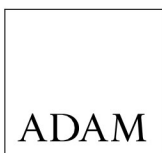

OLD HYDE HOUSE, 75 HYDE STREET
WINCHESTER, HAMPSHIRE, SO23 7DW
TELEPHONE: 01962 843843 FACSIMILE: 01962 843303
www.adamarchitecture.com contact@adamarchitecture.com

Whittonditch

