



Site Plan for 26 Winsley Road, BA15 1QS

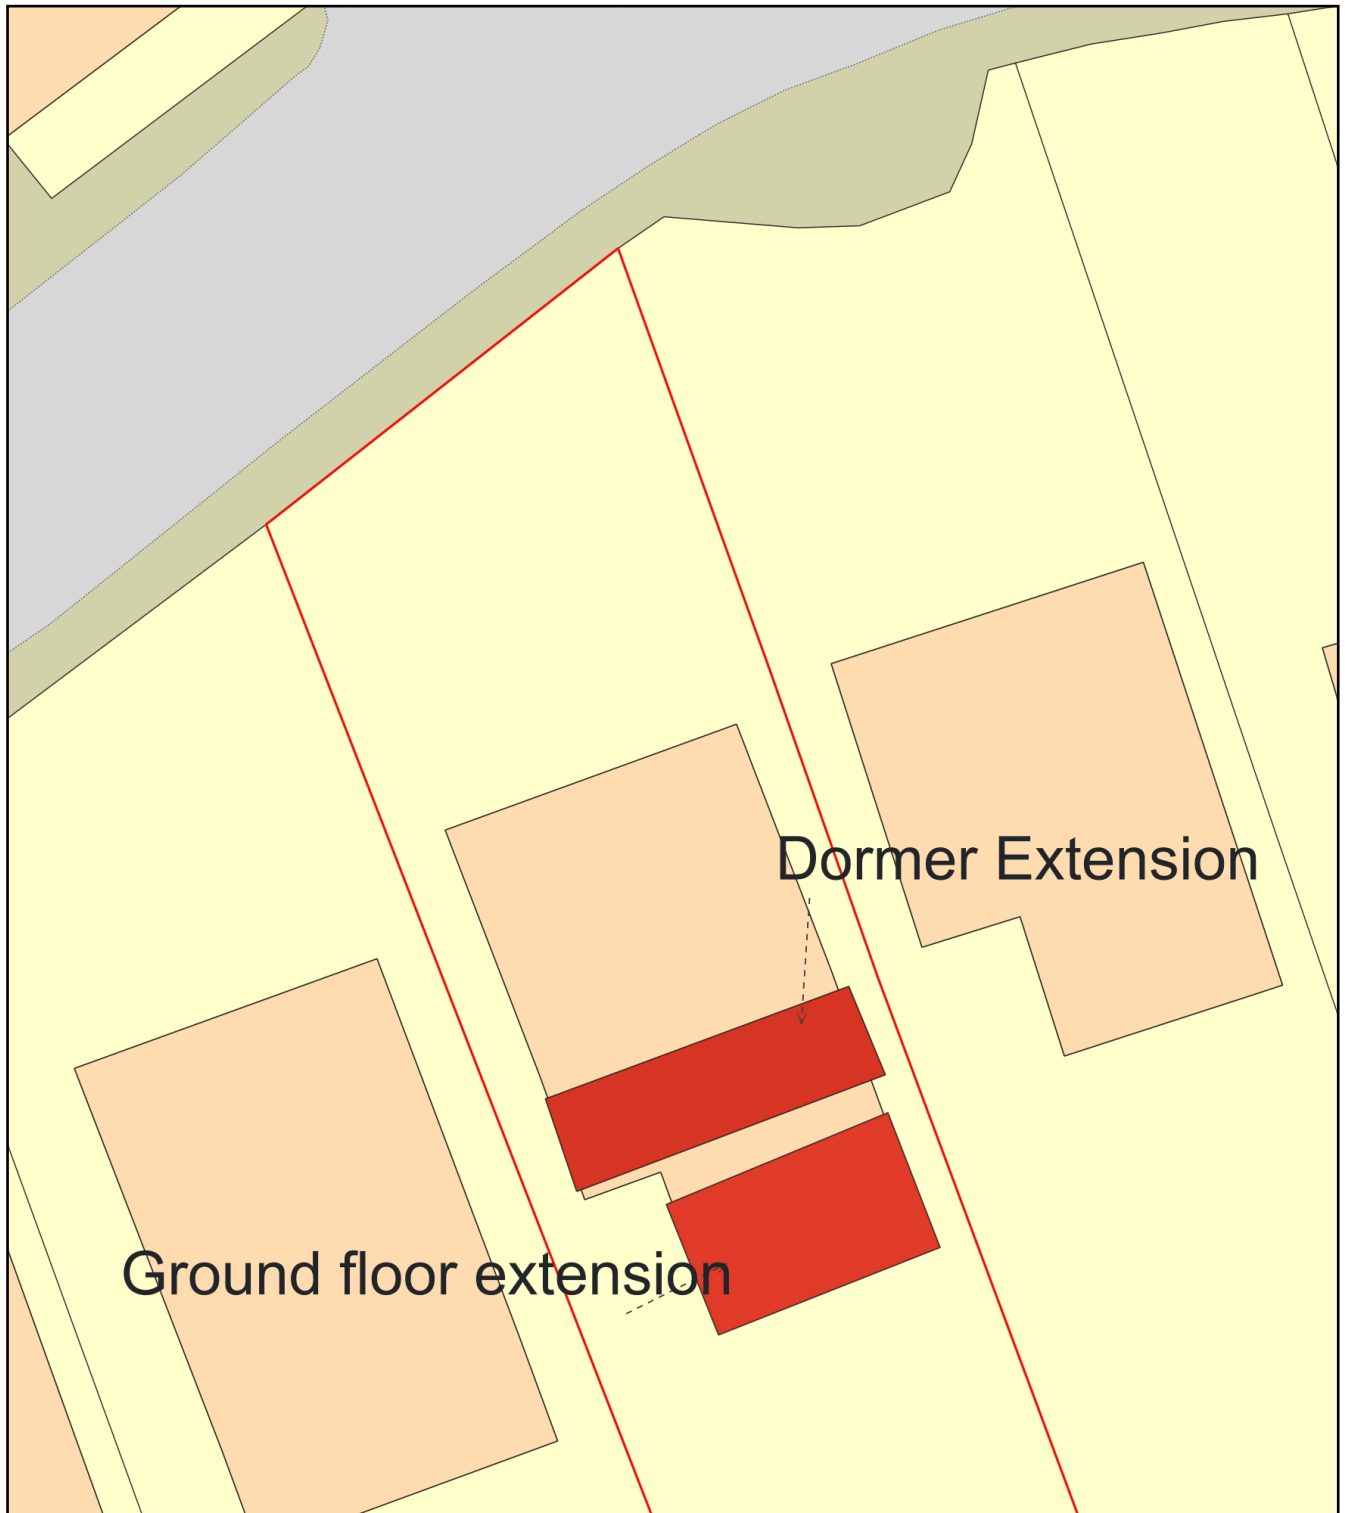

0 10
Metres

 

Plan Produced for: Katharine Defrance

Date Produced: 29 Jun 2026

Plan Reference Number: TQRQM26180183450181

Scale: 1:200 @ A4