


THIS DRAWING IS PROTECTED BY COPYRIGHT AND MUST NOT BE COPIED OR REPRODUCED WITHOUT THE WRITTEN CONSENT OF BATH CONSERVATION ARCHITECTS LIMITED. NO DIMENSIONS ARE TO BE SCALED FROM THIS DRAWING. ALL DIMENSIONS AND SIZES TO BE CHECKED ON SITE. NORTH POINTS SHOWN ARE INDICATIVE. ©

SITE SPECIFIC HAZARDS

IN ACCORDANCE WITH THE REQUIREMENTS OF THE CDM REGULATIONS 2007 THE FOLLOWING SIGNIFICANT RESIDUAL HAZARDS HAVE NOT BEEN DESIGNED OUT OF THIS PROJECT AND MUST BE TAKEN INTO CONSIDERATION BY CONTRACTORS PLANNING TO UNDERTAKE THE WORKS SHOWN ON THIS DRAWING:

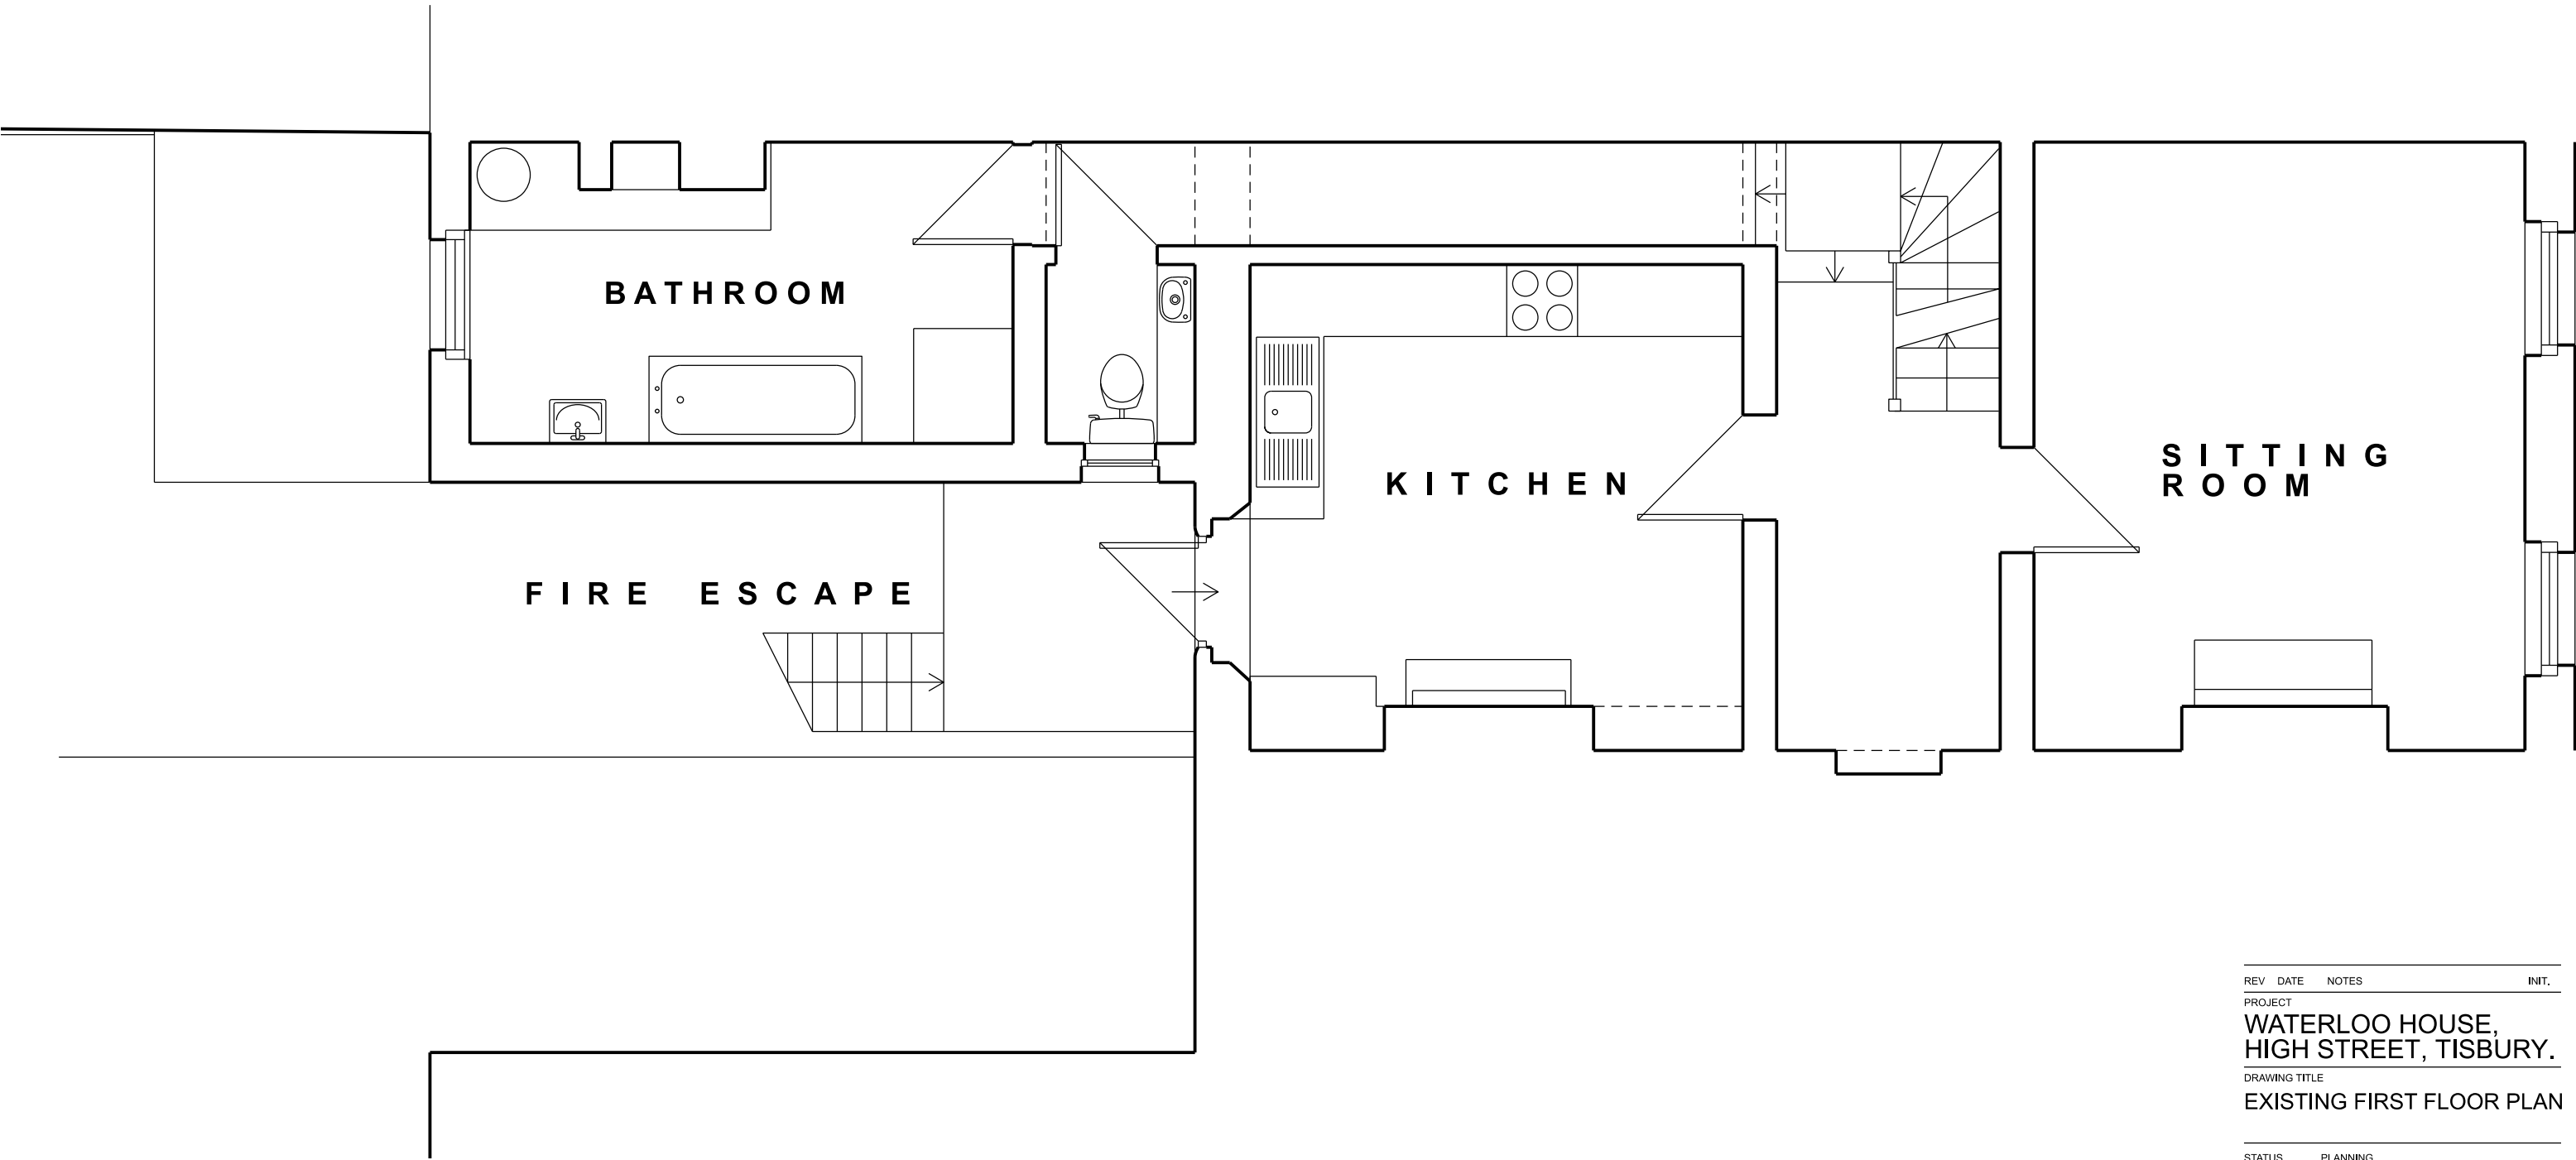

REV	DATE	NOTES	INIT.
-----	------	-------	-------

PROJECT
**WATERLOO HOUSE,
HIGH STREET, TISBURY.**

DRAWING TITLE
EXISTING FIRST FLOOR PLAN

STATUS	PLANNING
--------	----------

DATE	DRAWN	CHECK	SCALE @ A3
05.02.2026	HW	HW	1:100

PROJECT NUMBER	UNIT / BLOCK	CI / SFB CODE	TYPE & NUMBER	REVISION LETTER
----------------	--------------	---------------	---------------	-----------------

DRAWING NO.
1072 **1005** **-**

EXISTING FIRST FLOOR

0 0.5 1 2 3
SCALE IN METRES @ 1:50