



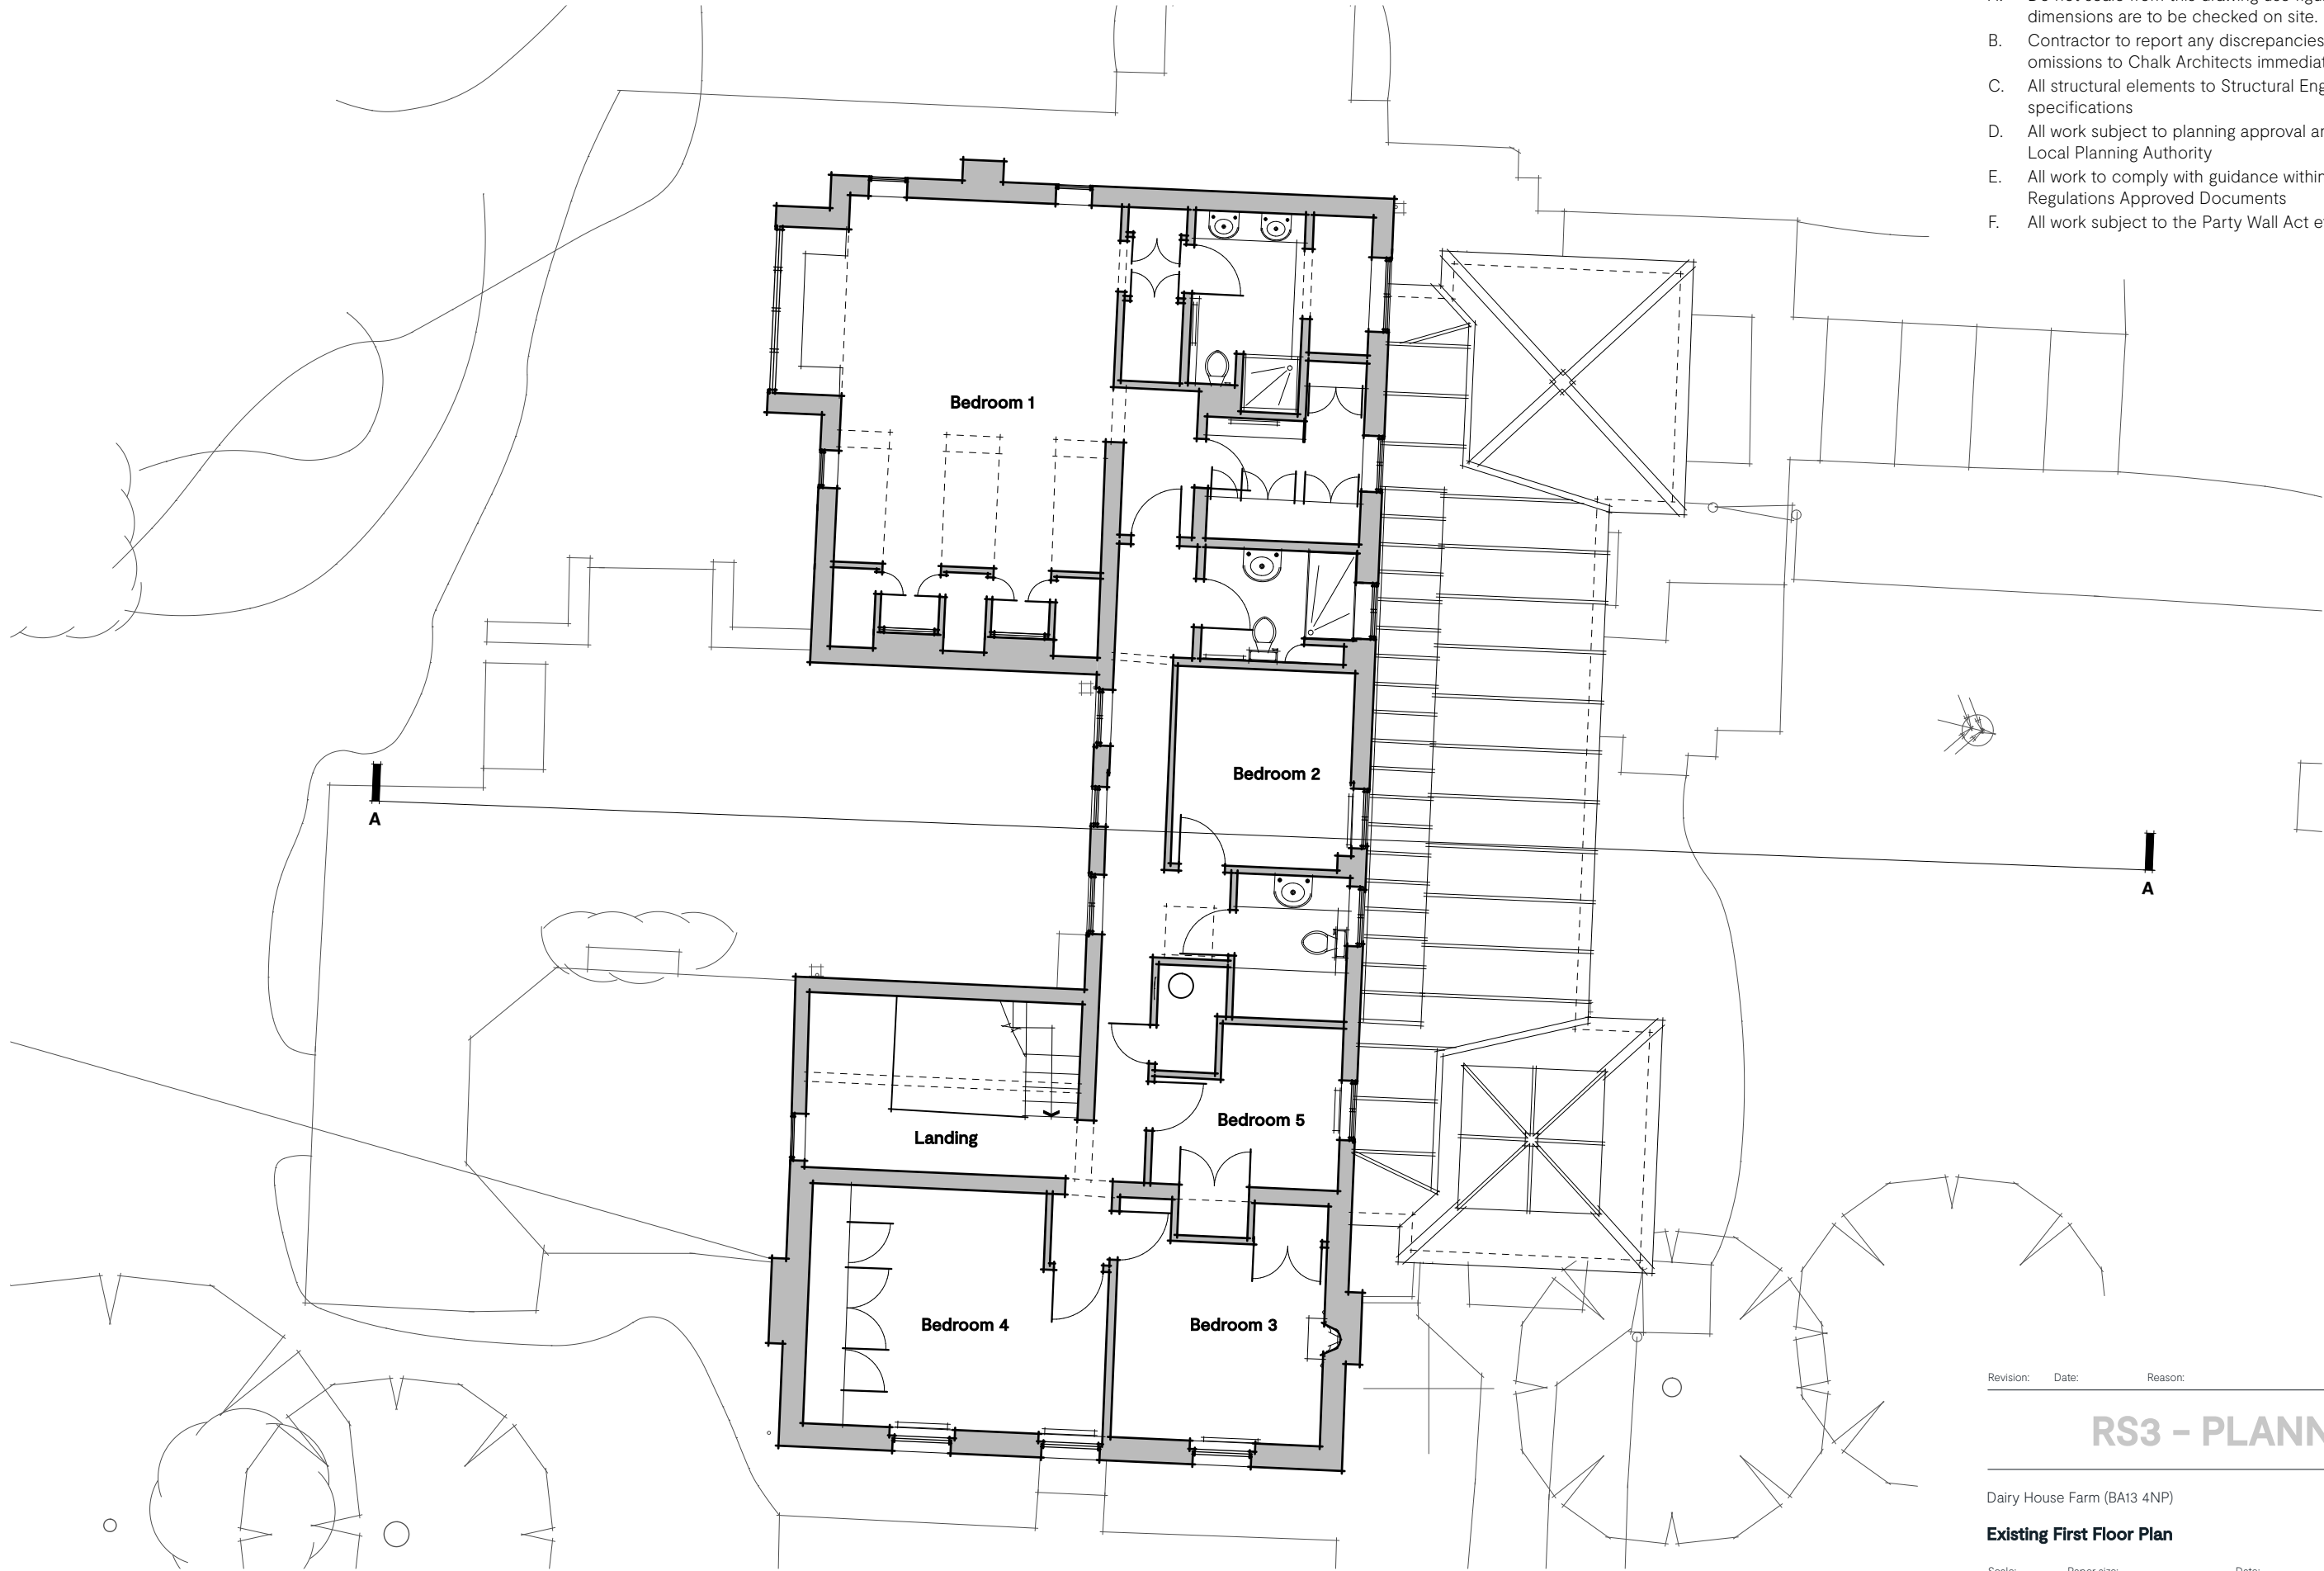

- RIBA STAGE 3 Notes**
- A. Do not scale from this drawing use figured dimensions only. All dimensions are to be checked on site.
 - B. Contractor to report any discrepancies, drawing errors and omissions to Chalk Architects immediatley
 - C. All structural elements to Structural Engineer's details and specifications
 - D. All work subject to planning approval and conditions issued by Local Planning Authority
 - E. All work to comply with guidance within relevant UK Building Regulations Approved Documents
 - F. All work subject to the Party Wall Act etc 1996.

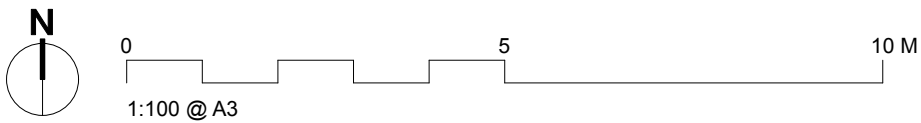

Revision:	Date:	Reason:
RS3 – PLANNING		
Dairy House Farm (BA13 4NP)		21-09-E102
Existing First Floor Plan		
Scale:	Paper size:	Date:
1:100	A3	02/07/2026
Drawn by:		Checked by:
EB		AM



Chalk.