



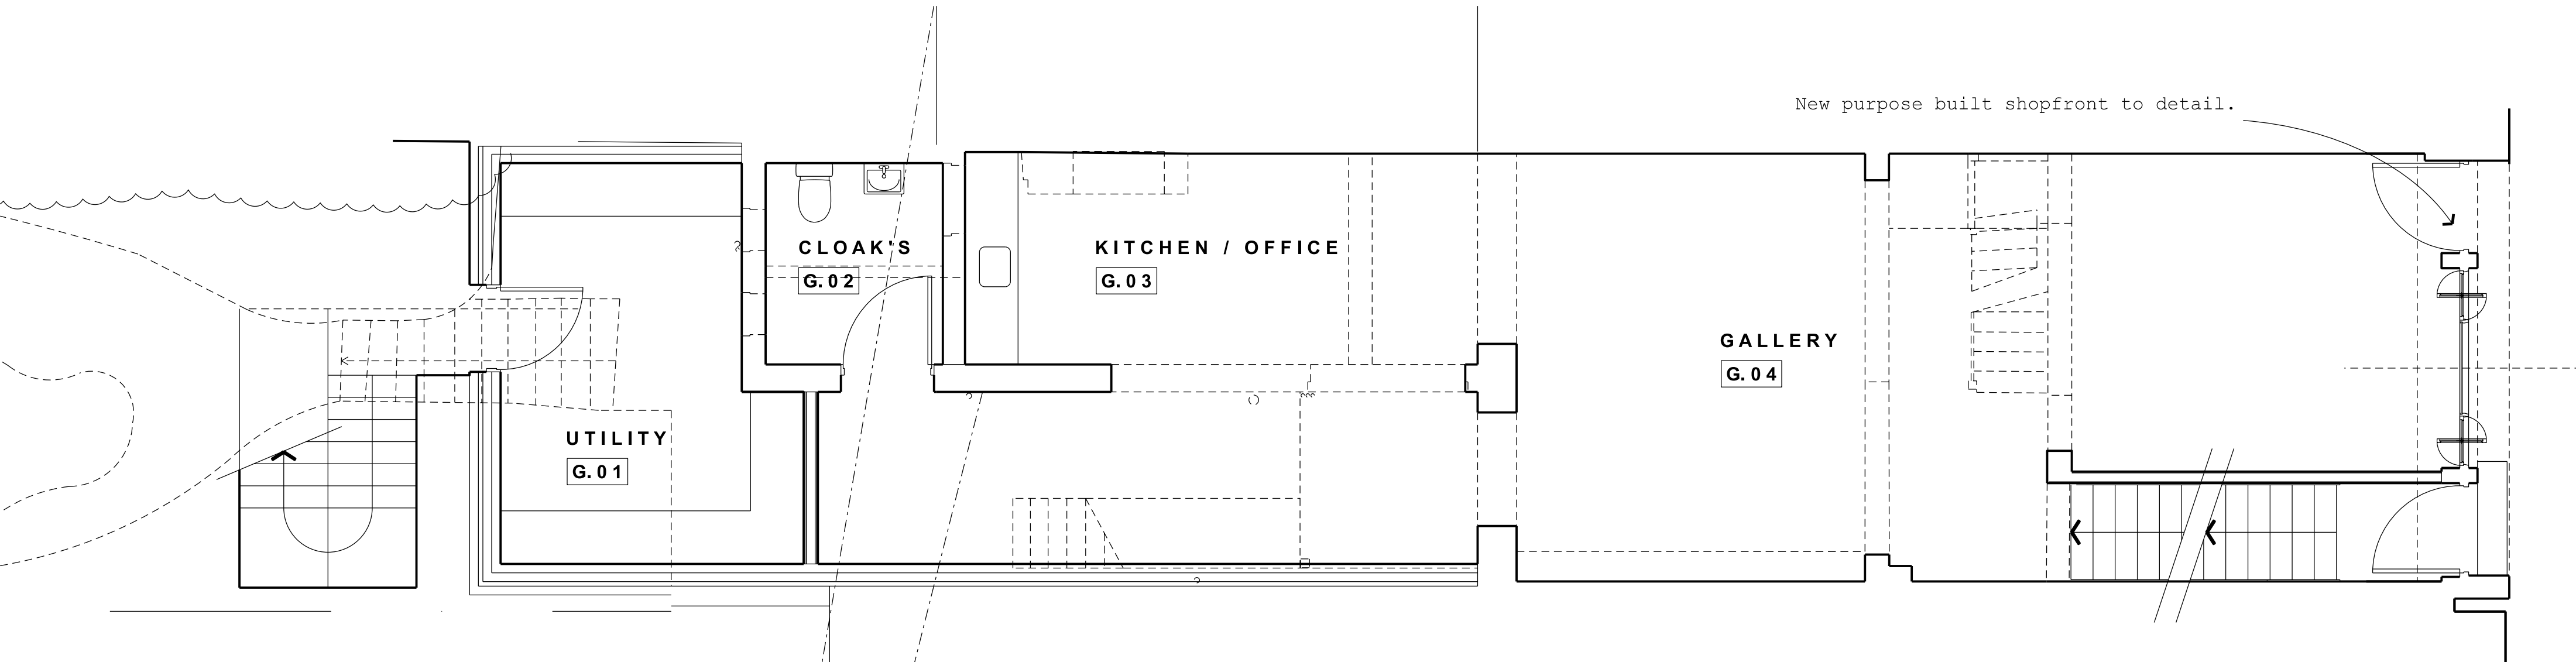

PROPOSED FIRST FLOOR PLAN

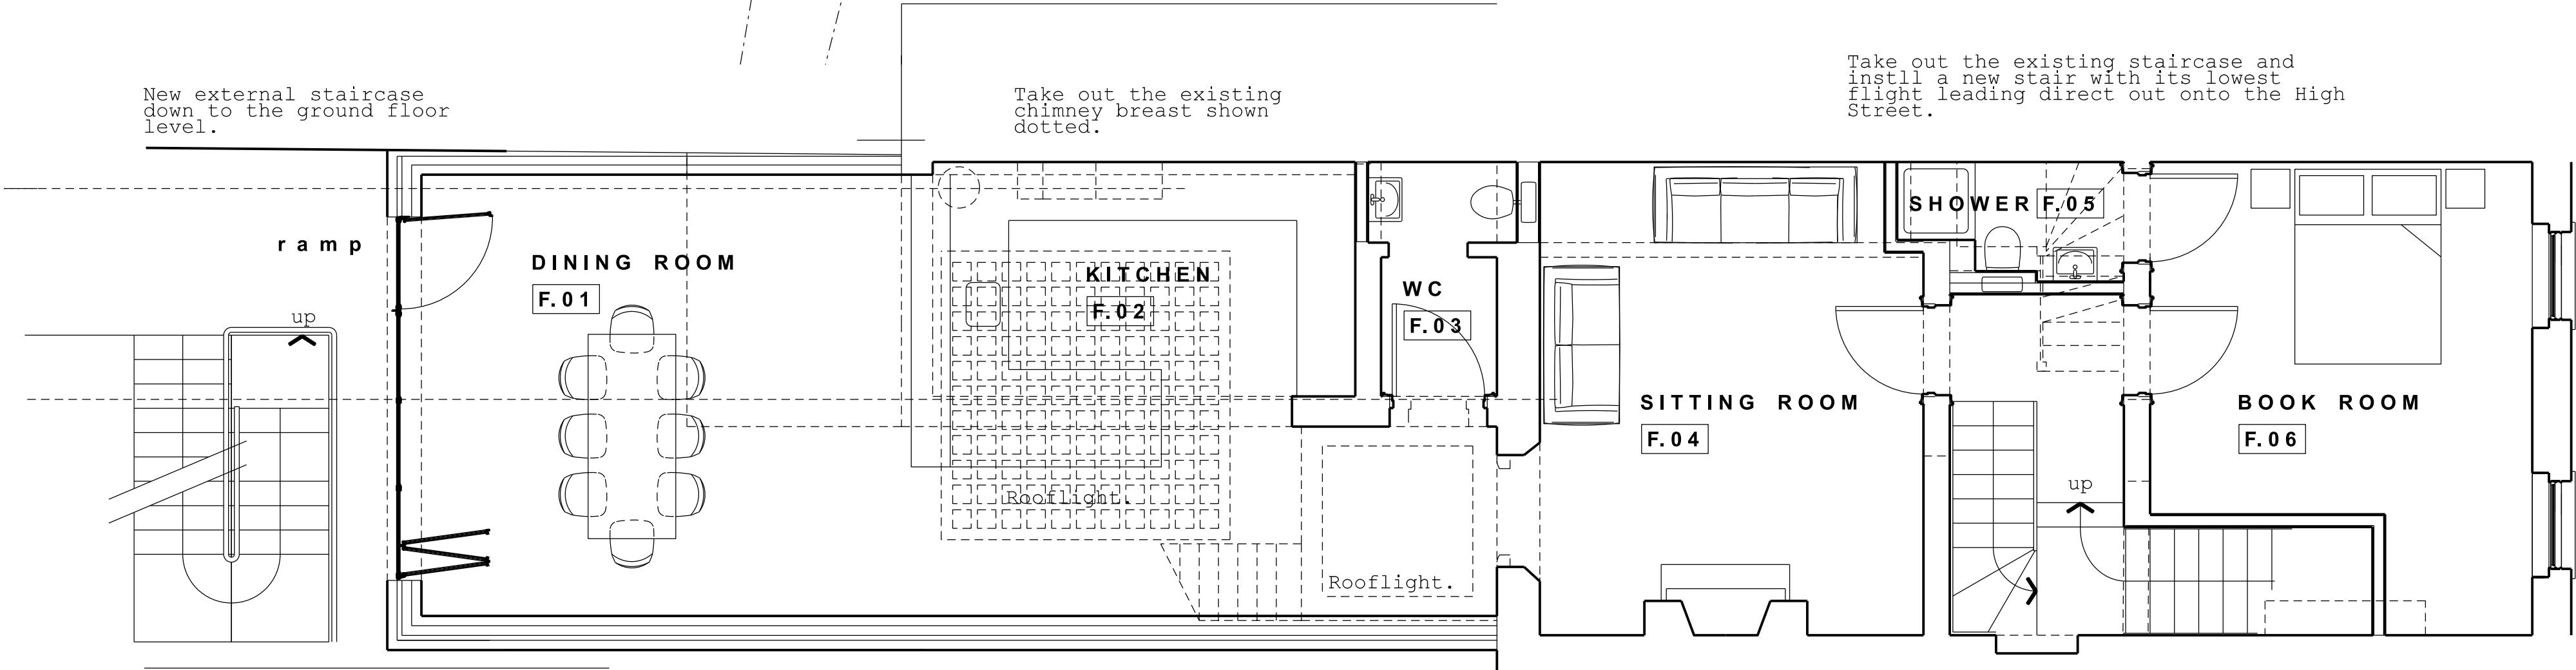

Take out the existing staircase and instll a new stair with its lowest flight leading direct out onto the High Street.

PROPOSED GROUND FLOOR PLAN

0 0.5 1 2 3
SCALE IN METRES @ 1:50

THIS DRAWING IS PROTECTED BY COPYRIGHT AND MUST NOT BE REPRODUCED OR TRANSMITTED IN ANY FORM OR BY ANY MEANS, ELECTRONIC OR MECHANICAL, INCLUDING PHOTOCOPYING, RECORDING, OR BY ANY INFORMATION STORAGE AND RETRIEVAL SYSTEM, WITHOUT THE WRITTEN PERMISSION OF BATH CONSERVATION ARCHITECTS LIMITED. NO DIMENSIONS ARE TO BE SCALED FROM THIS DRAWING. DIMENSIONS ARE TO BE TAKEN FROM THE DIMENSION LINES SHOWN ON THE DRAWING. NORTH POINTS SHOWN ARE INDICATIVE. © BATH CONSERVATION ARCHITECTS LIMITED 2018

SITE SPECIFIC HAZARDS

IN ACCORDANCE WITH THE REQUIREMENTS OF THE GDM REGULATIONS 2007 THE FOLLOWING SIGNIFICANT RESIDUAL RISKS TO HEALTH AND SAFETY HAVE BEEN IDENTIFIED AND MUST BE TAKEN INTO CONSIDERATION BY THE CONTRACTOR TO UNDERPIN THE WORKS SHOWN ON THIS DRAWING.

PI	DATE	NOTES	INT.
REV	DATE	NOTES	INT.
PROJECT			
WATERLOO HOUSE, HIGH STREET, TISBURY.			
DRAWING TITLE			
PROPOSED GROUND AND FIRST FLOOR LAYOUTS			

STATUS FOR INFORMATION			
DATE	DRAWN	CHECK	SCALE @ A2
06.12.2018	HW		1:50
PROJECT NUMBER	UNIT / BLOCK	CODE	TYPE & REVISION NUMBER LETTER
1072			1104