


- RIBA STAGE 3 Notes**
- A. Do not scale from this drawing use figured dimensions only. All dimensions are to be checked on site.
  - B. Contractor to report any discrepancies, drawing errors and omissions to Chalk Architects immediatley
  - C. All structural elements to Structural Engineer's details and specifications
  - D. All work subject to planning approval and conditions issued by Local Planning Authority
  - E. All work to comply with guidance within relevant UK Building Regulations Approved Documents
  - F. All work subject to the Party Wall Act etc 1996.

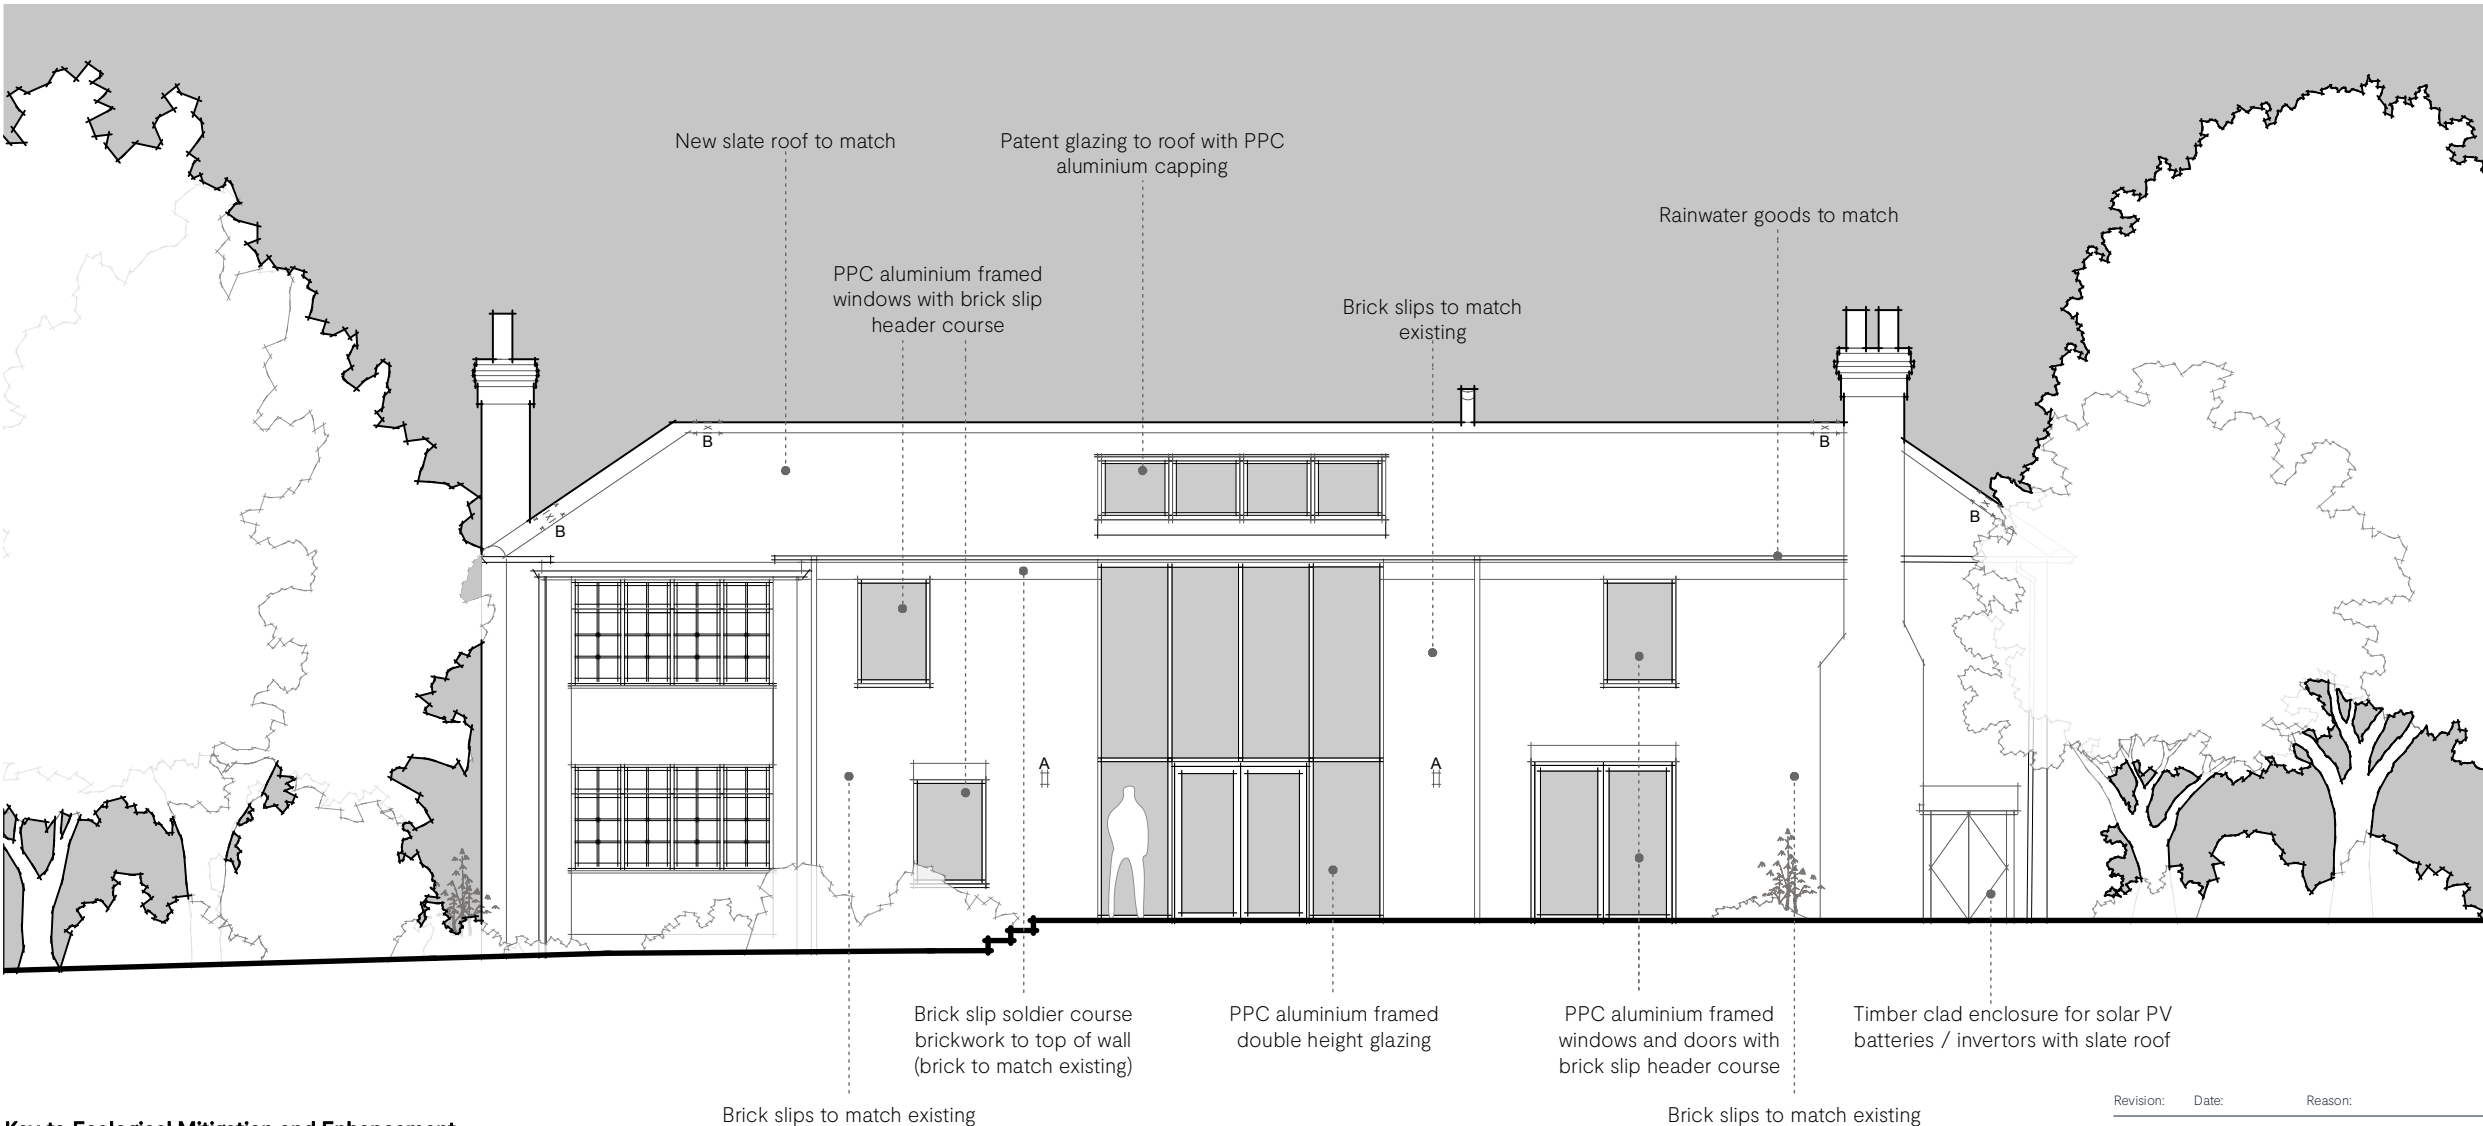

**Key to Ecological Mitigation and Enhancement**  
A Downward facing bat friendly light fitting  
B Ridge tile crevice feature with 3 linked ridge itles

Revision:      Date:      Reason:

RS3 – PLANNING

Dairy House Farm (BA13 4NP) **21-09-P123**

**Proposed West Elevation**

|        |             |            |           |             |
|--------|-------------|------------|-----------|-------------|
| Scale: | Paper size: | Date:      | Drawn by: | Checked by: |
| 1:100  | A3          | 02/07/2026 | EB        | AM          |



Chalk.

