




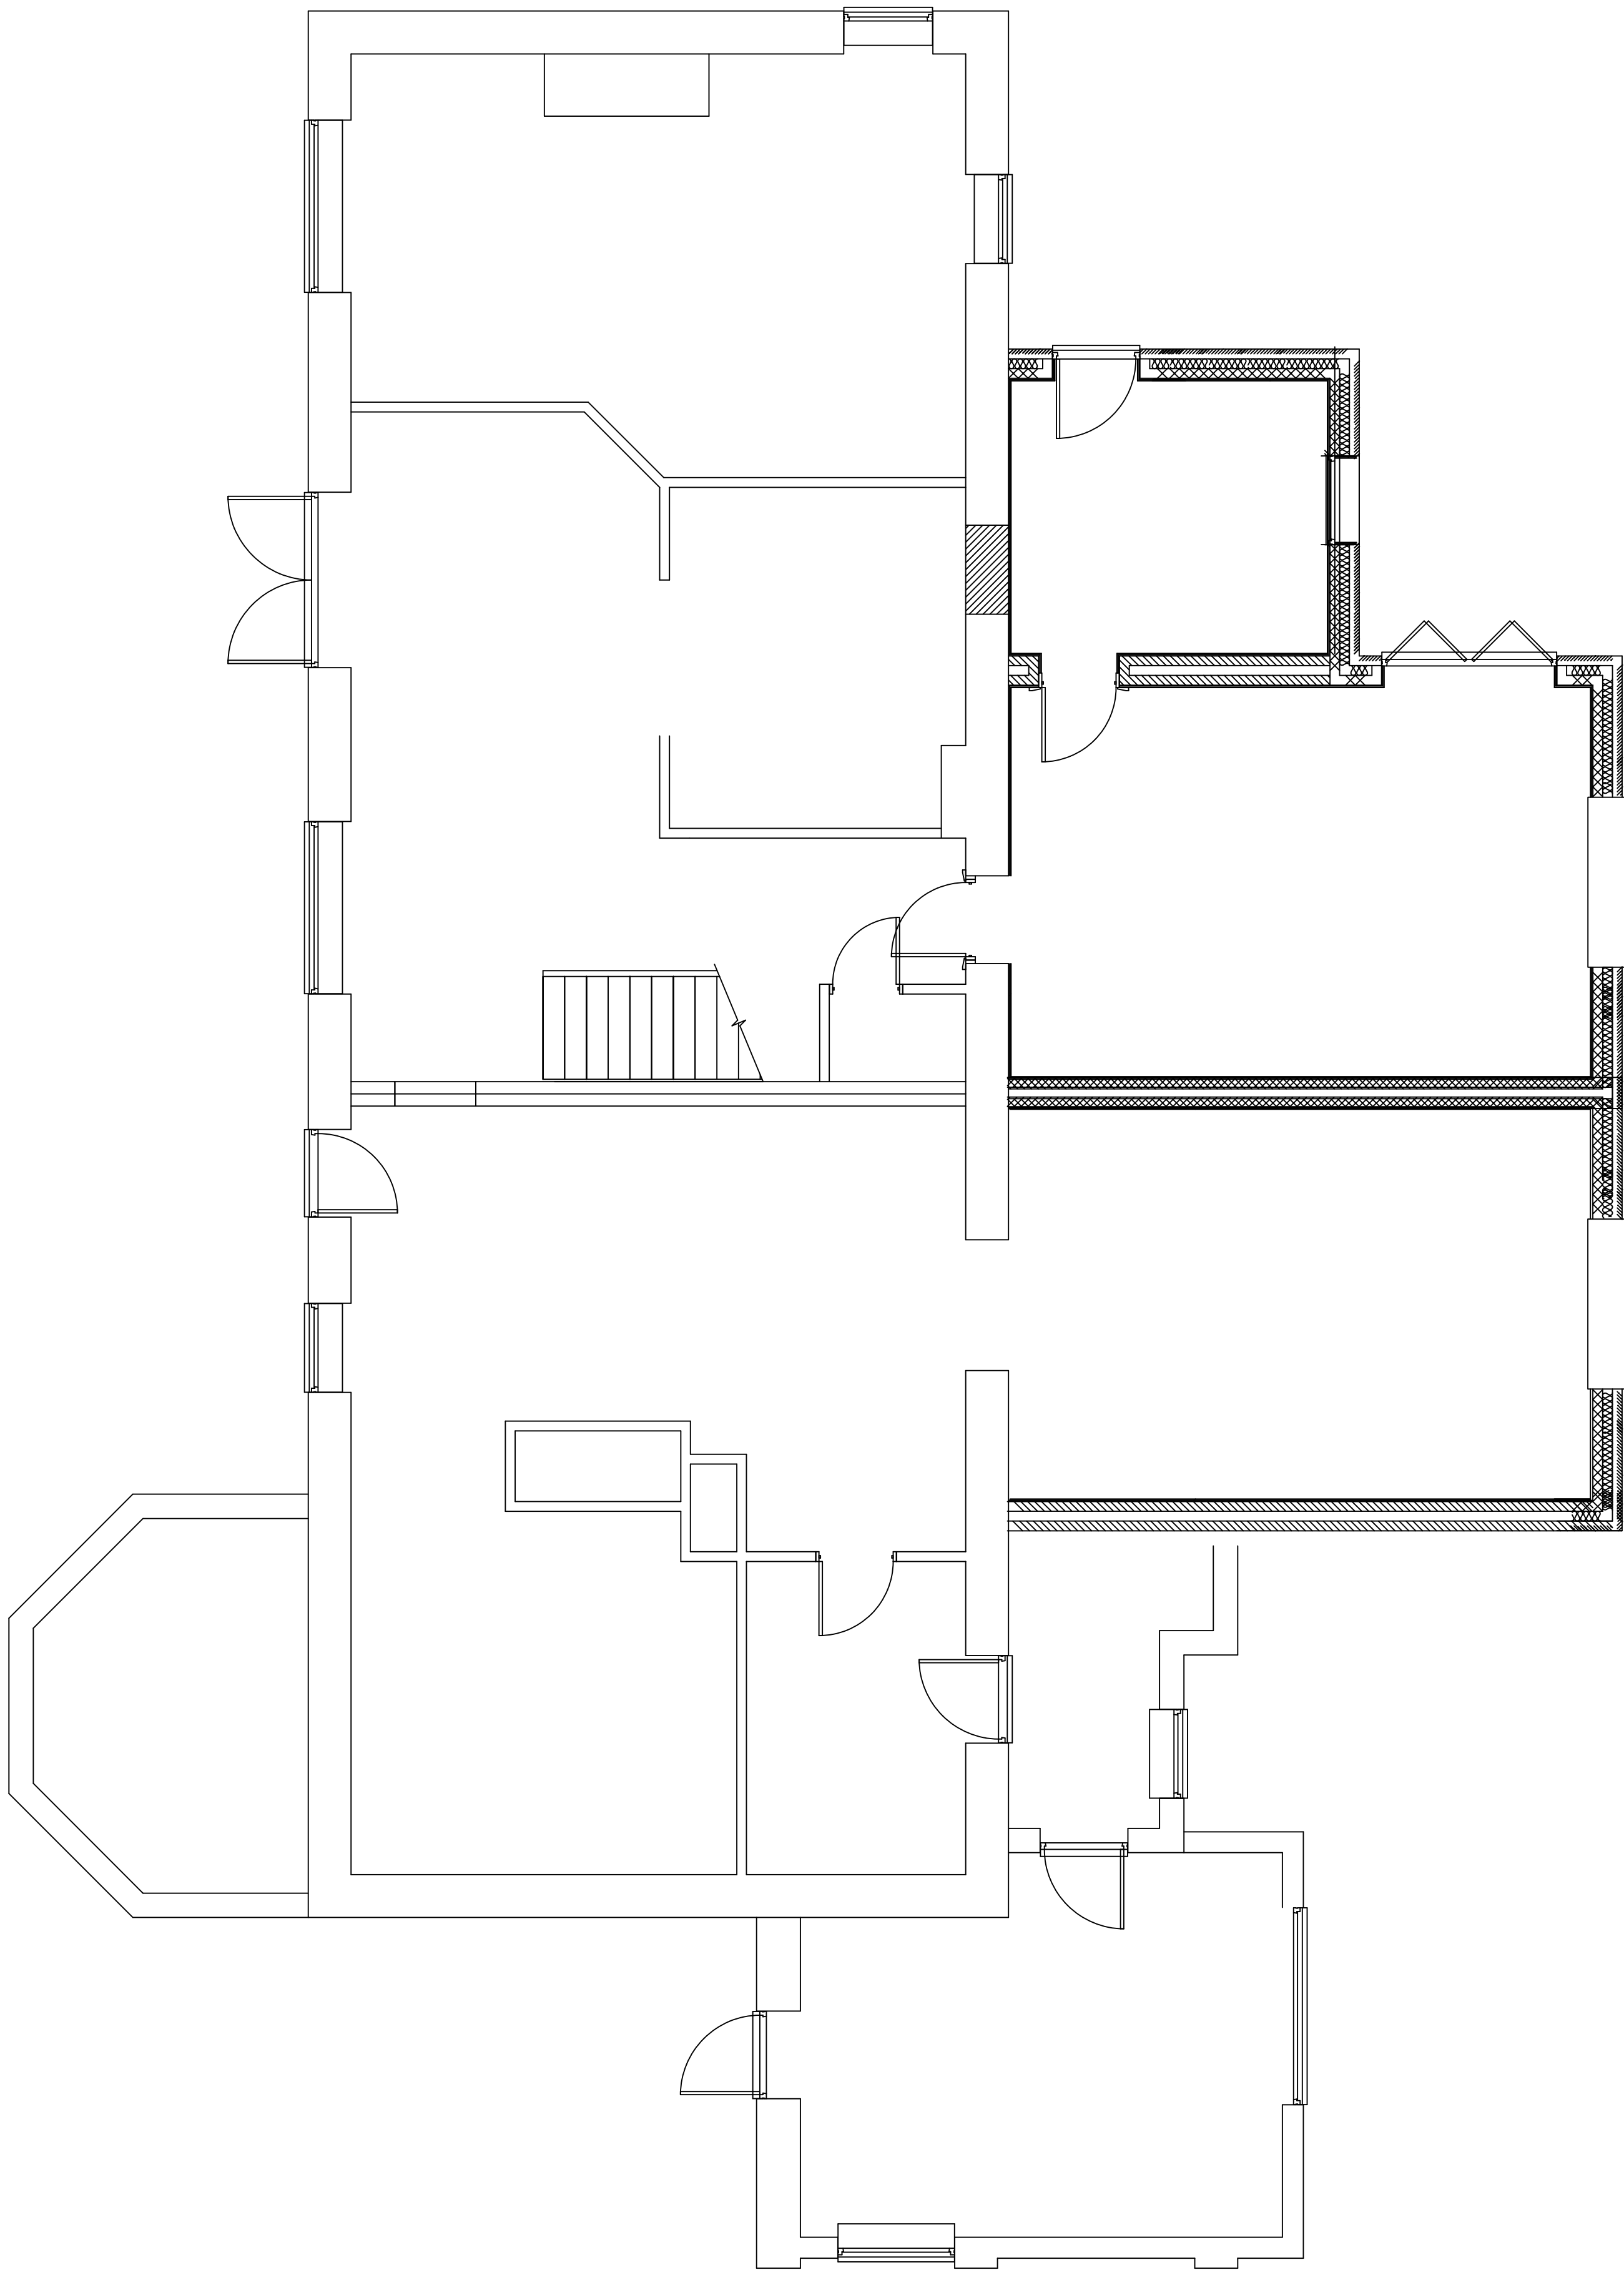

First Floor Plan

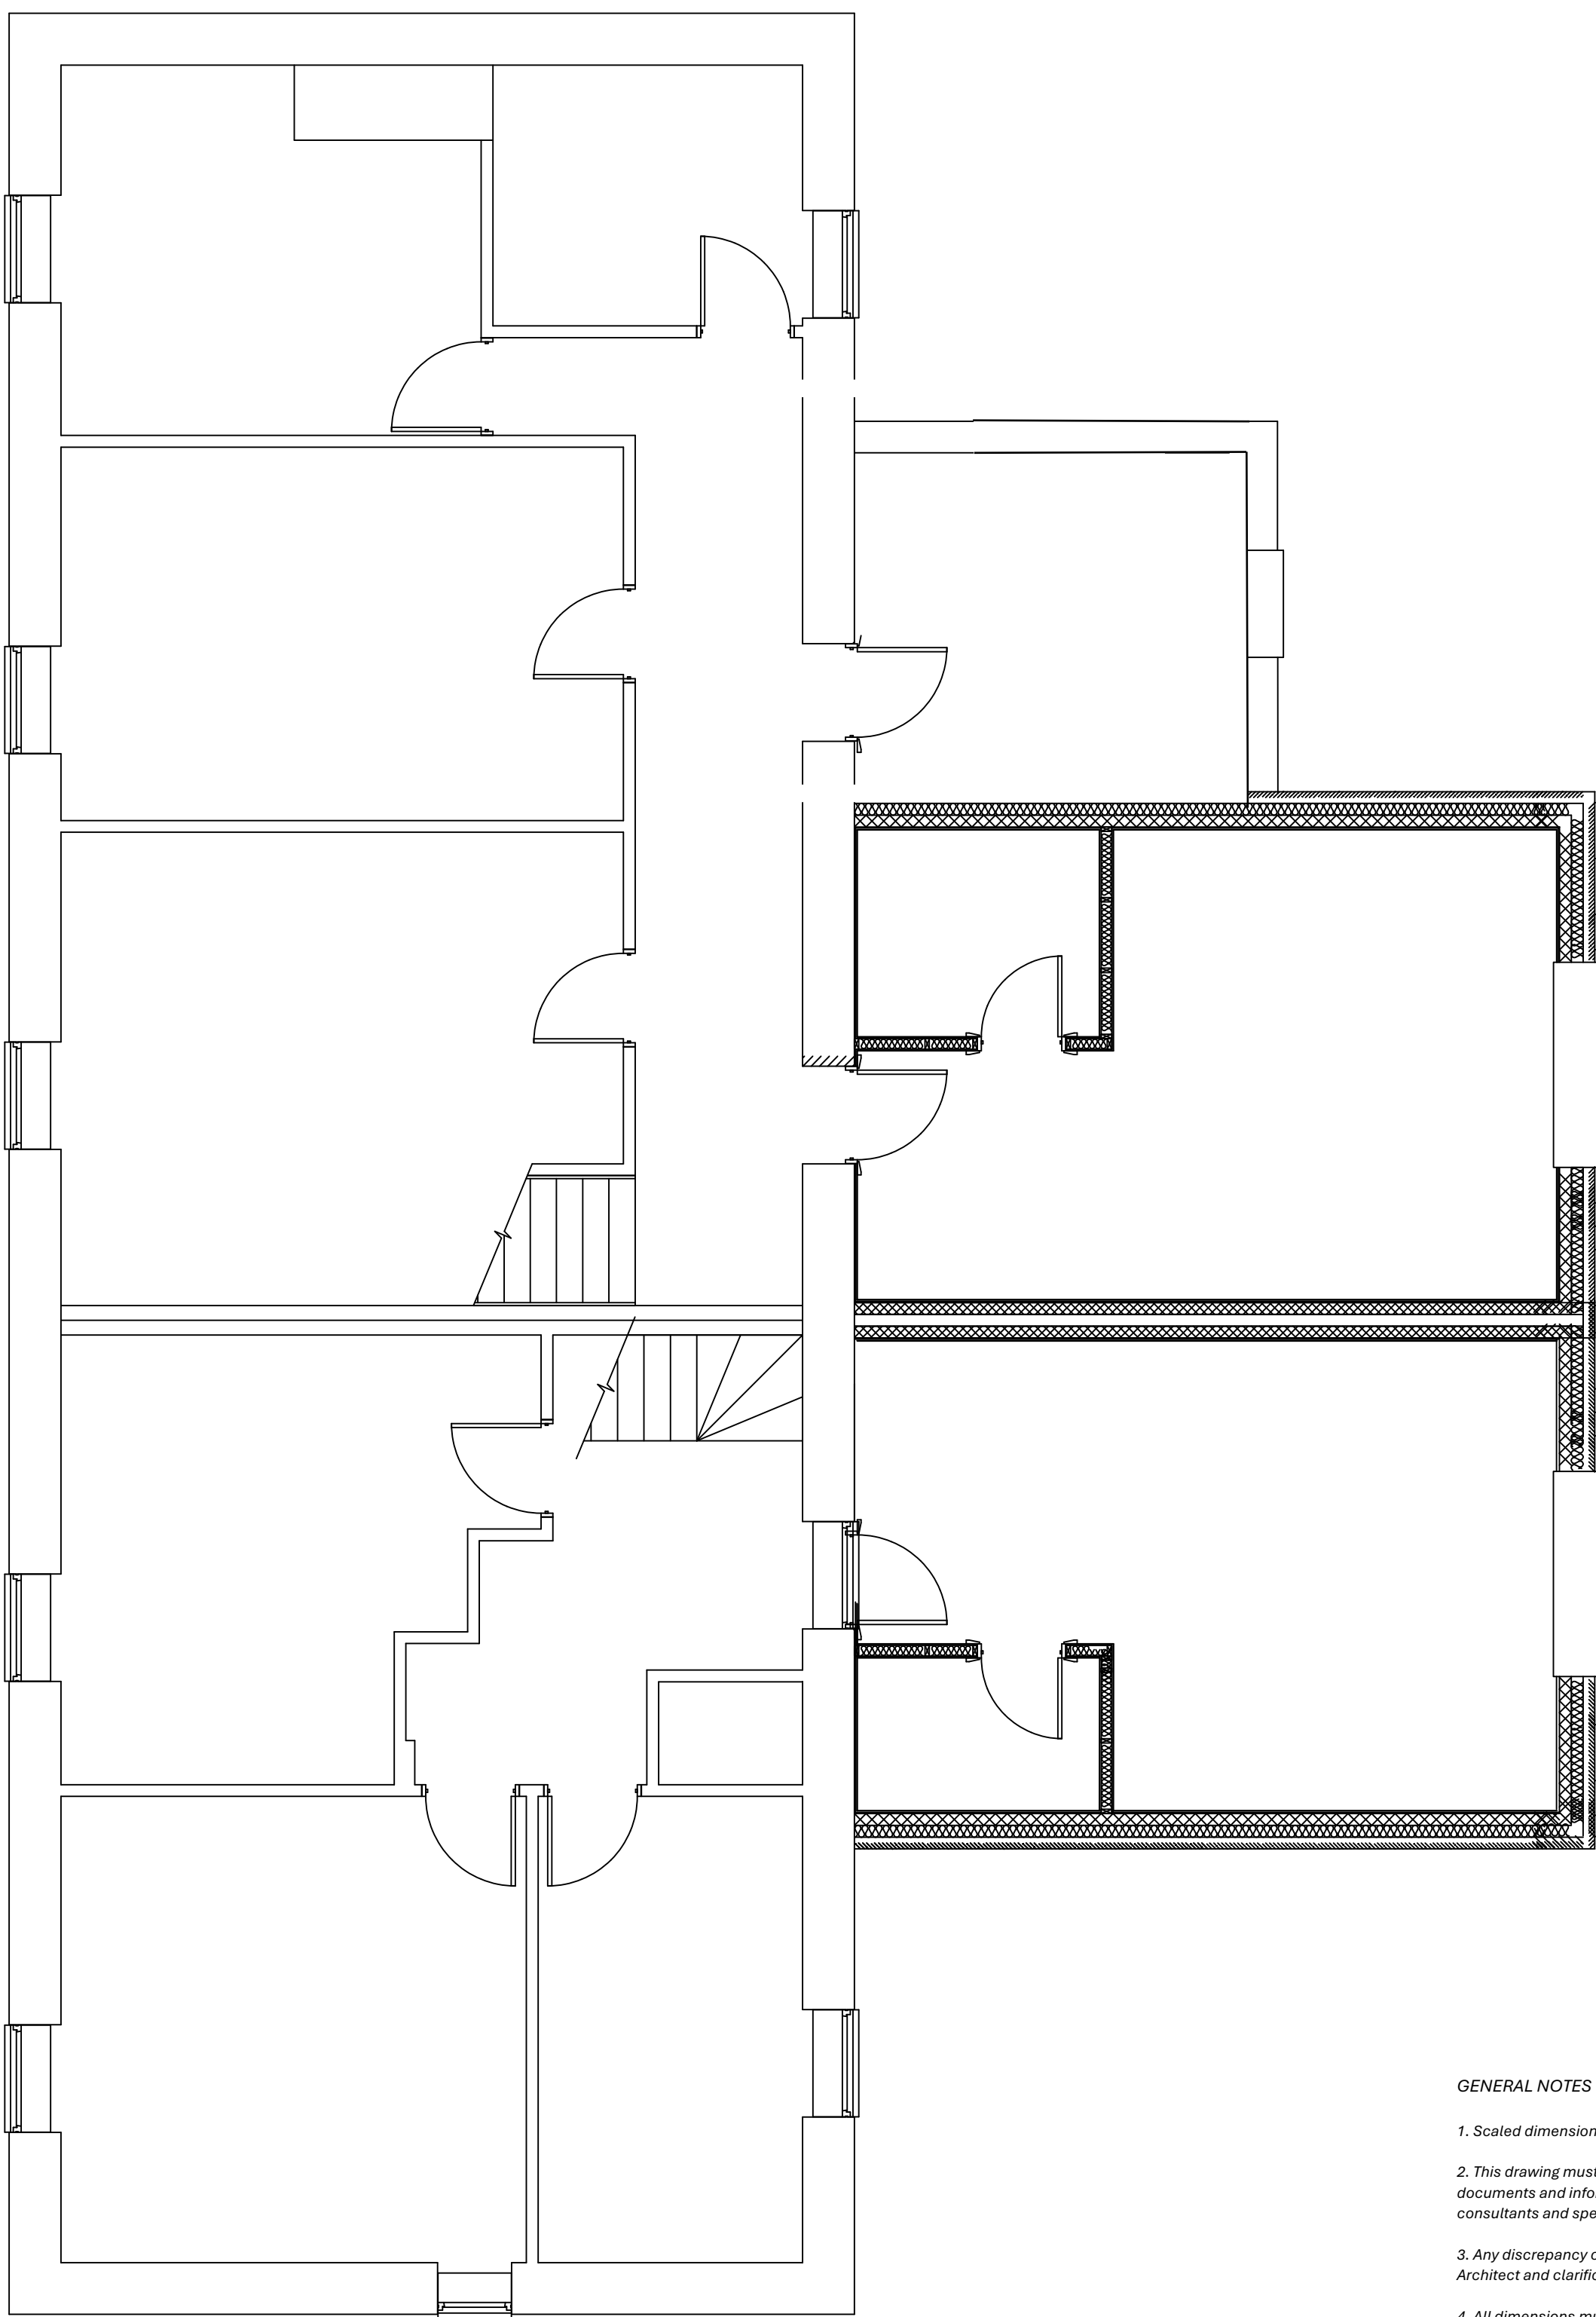

Second Floor Plan

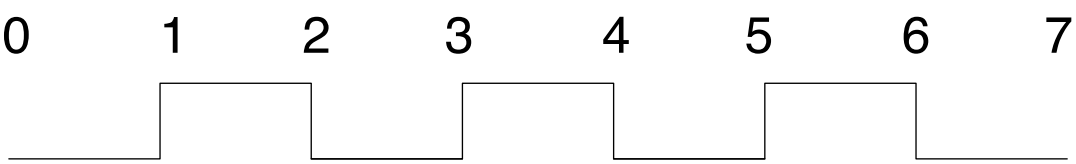

Scale 1:100

- GENERAL NOTES
- 1. Scaled dimensions must not be taken from this drawing.
 - 2. This drawing must be read in conjunction with all relevant drawings, documents and information prepared by the Landscape Architect, other consultants and specialists.
 - 3. Any discrepancy on this drawing must be referred to the Landscape Architect and clarification obtained prior to any works commencing.
 - 4. All dimensions must be checked on site before commencing works or prior to the preparation of drawings by other consultants.

client					
Mr E and Mr R rawlings					
project					
PROPOSED EXTENSION					
dra					
PROPOSED FLOOR PLANS - 25/108/5					
scale	scale at size	date			
1:50	A1	June 26			
purpose of issue					
Planning					

REVISIONS

C June 25 Second floor added onto the single story extention

B Sept 25 Planning ammends

A July 25 Planning ammends