




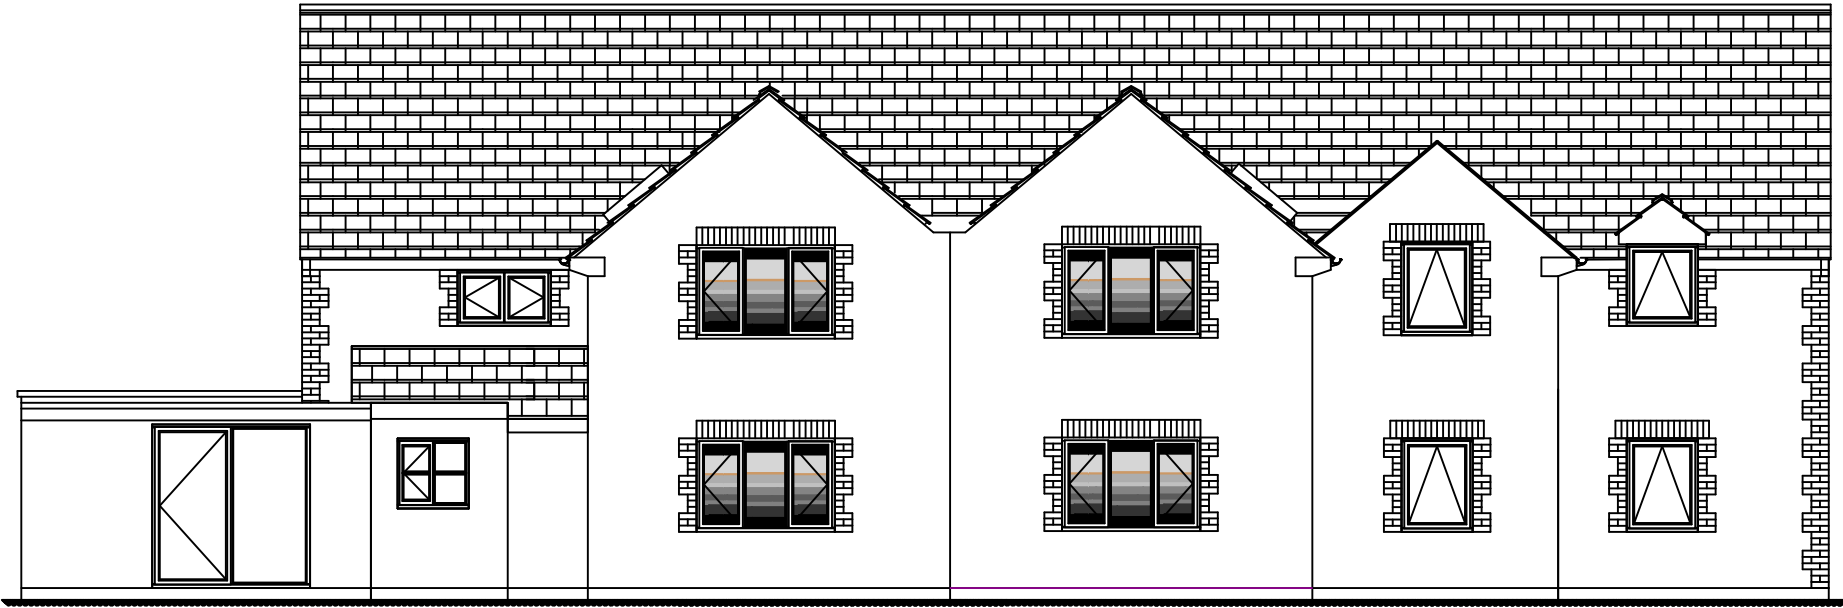

Rear Elevation

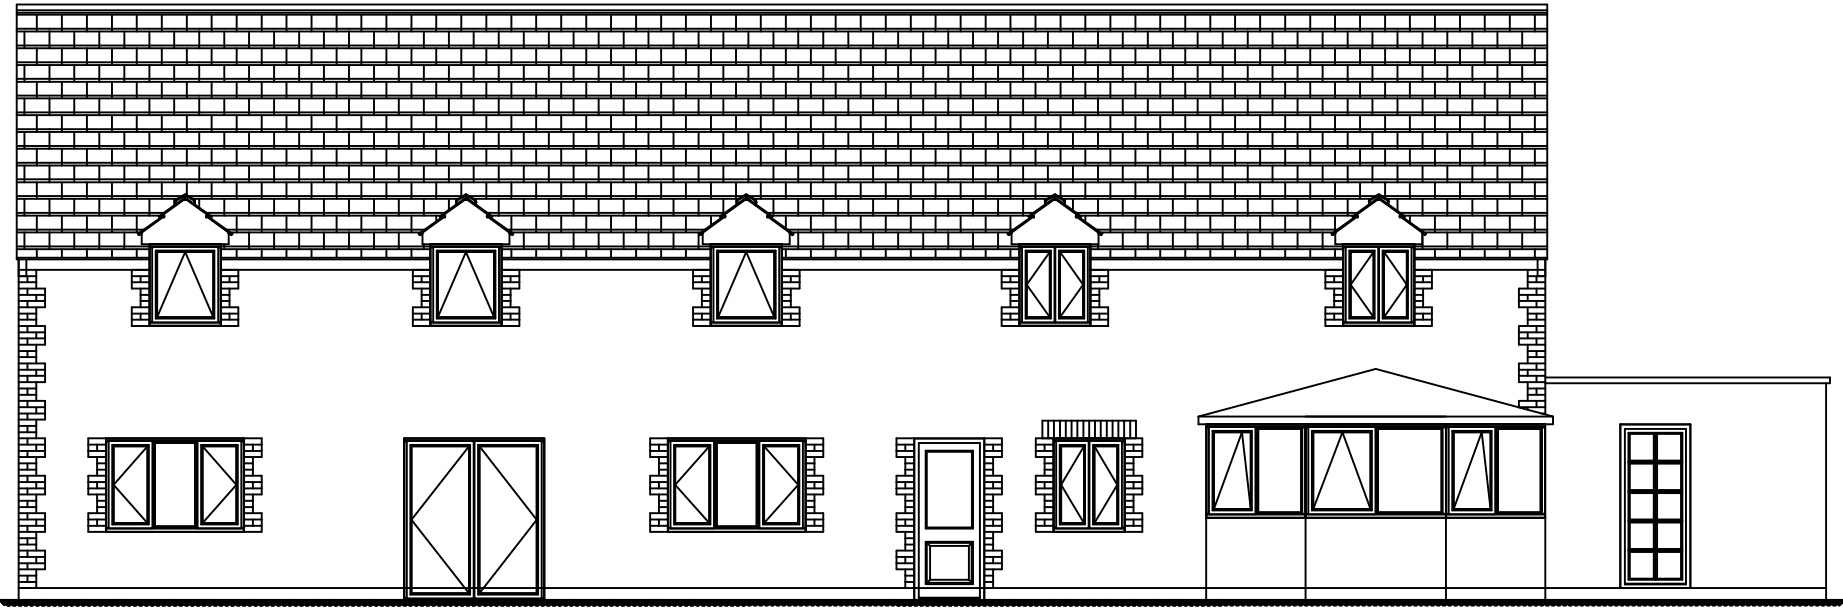


Front Elevation

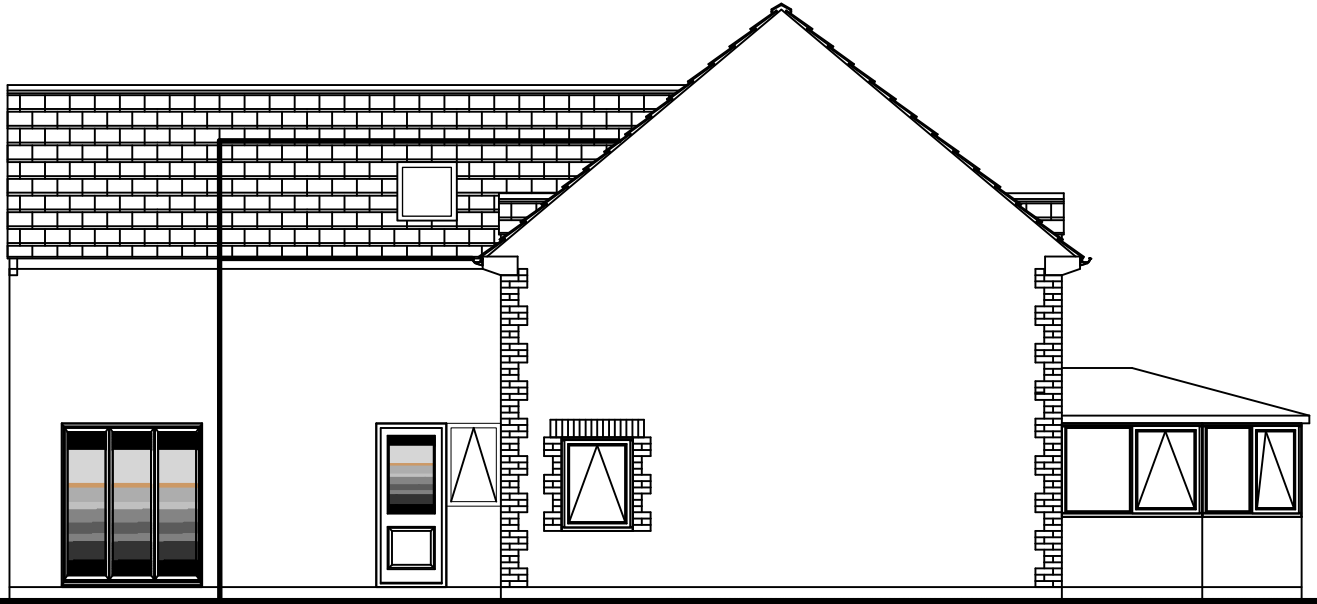

Side Elevation



Side Elevation

 

Scale 1:100

GENERAL NOTES

1. Scaled dimensions must not be taken from this drawing.
2. This drawing must be read in conjunction with all relevant drawings, documents and information prepared by the Landscape Architect, other consultants and specialists.
3. Any discrepancy on this drawing must be referred to the Landscape Architect and clarification obtained prior to any works commencing.
4. All dimensions must be checked on site before commencing works or prior to the preparation of drawings by other consultants.

client					
Mr E and Mr R rawlings					
project					
PROPOSED EXTENSION					
drg					
PROPOSED Elevations - 25/108/4					
scale	scale at size	date			
1:100	A2	June 26			
purpose of issue					
Planning					

REVISIONS
D June 26 Second story added onto the single story element of the new extension
C Sept 25 Planning ammends
B July 25 Planning ammends
A June 25 Hall side elevation added