



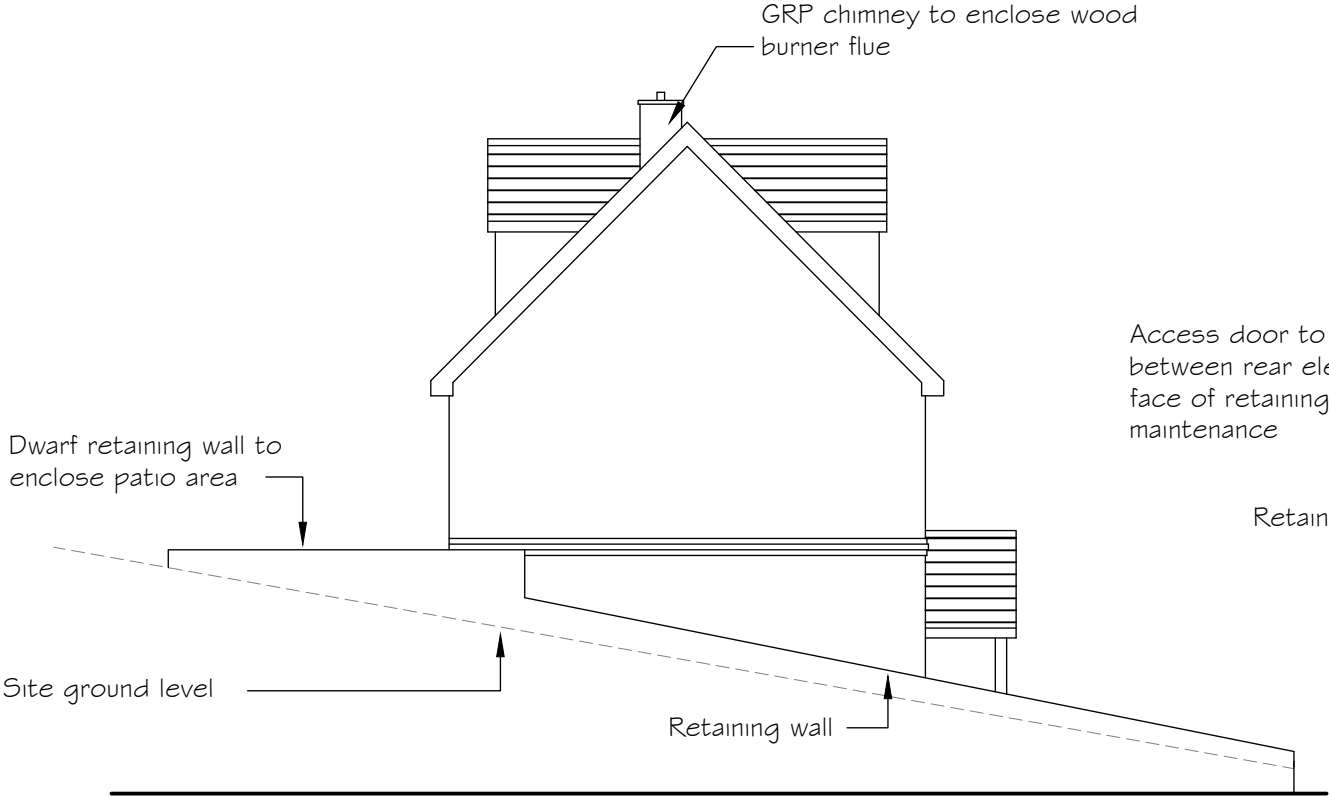


North West Elevation

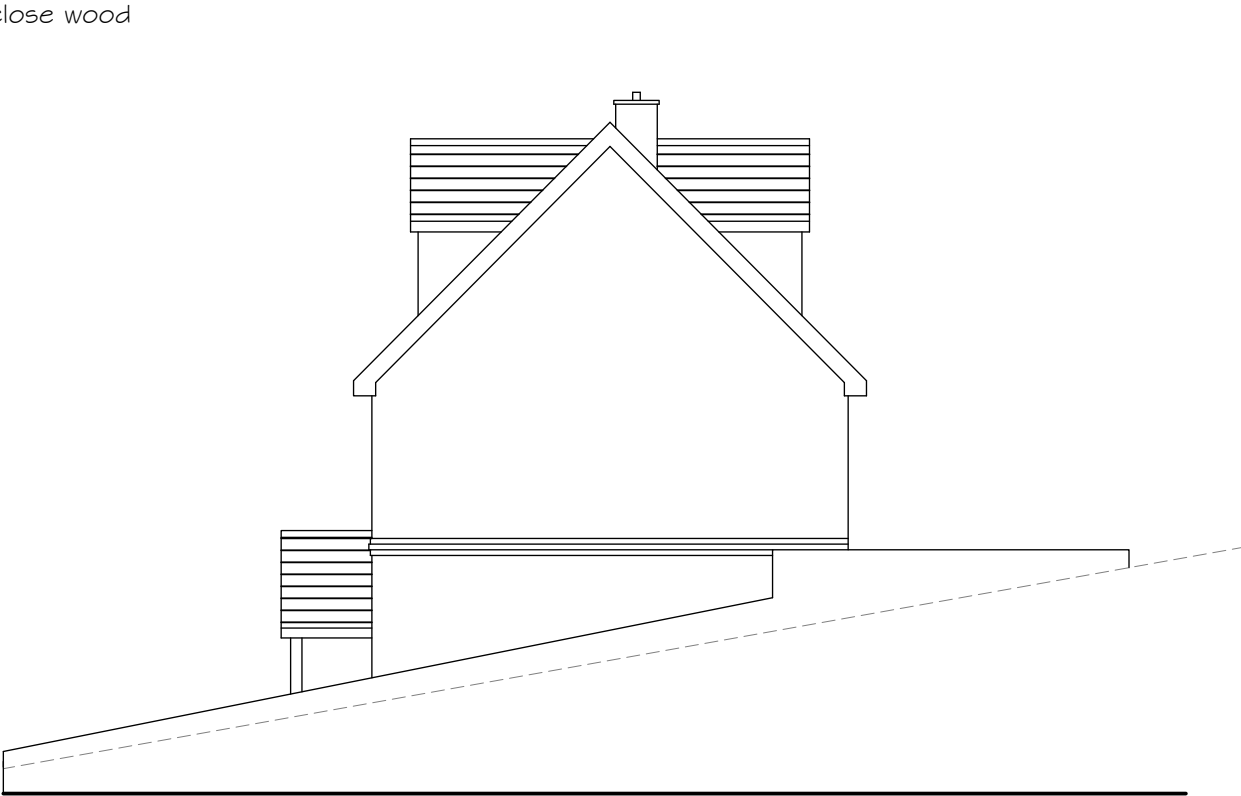


South West Elevation




South East Elevation

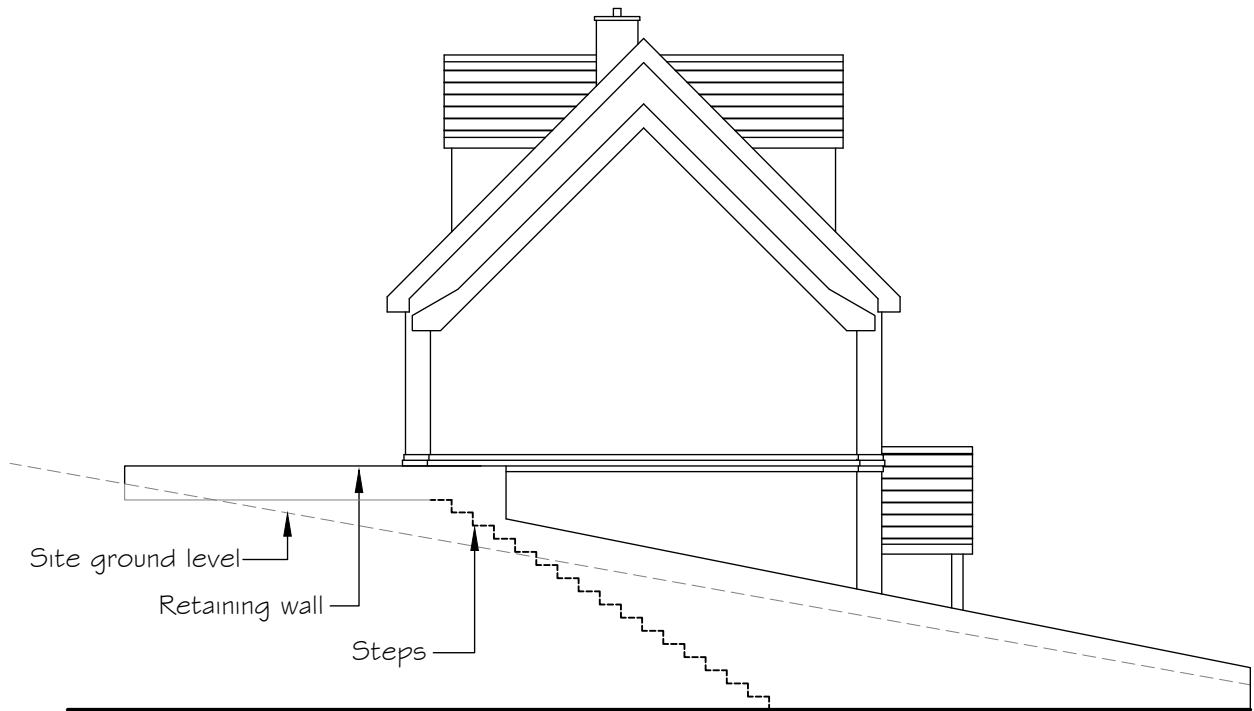

North West Elevation

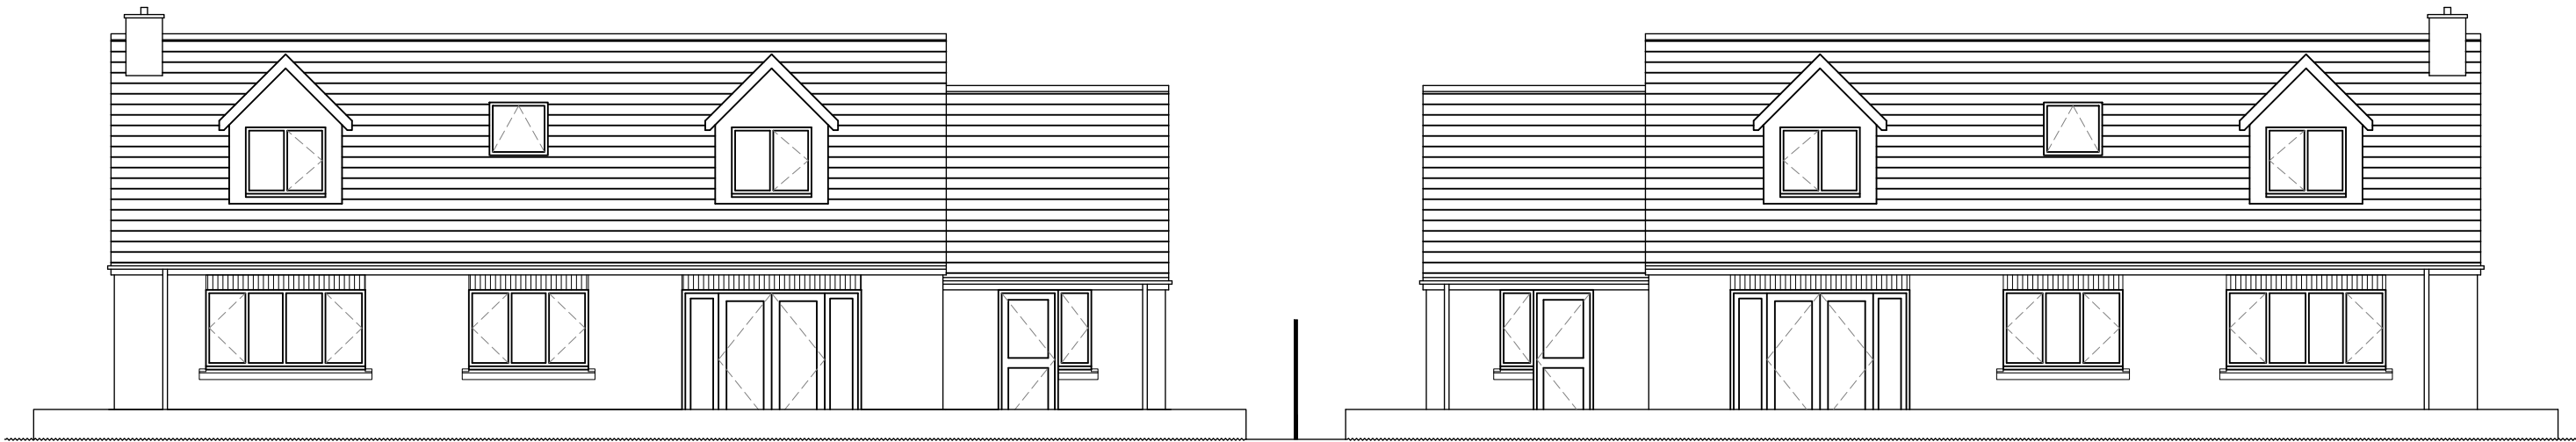

North East Elevation

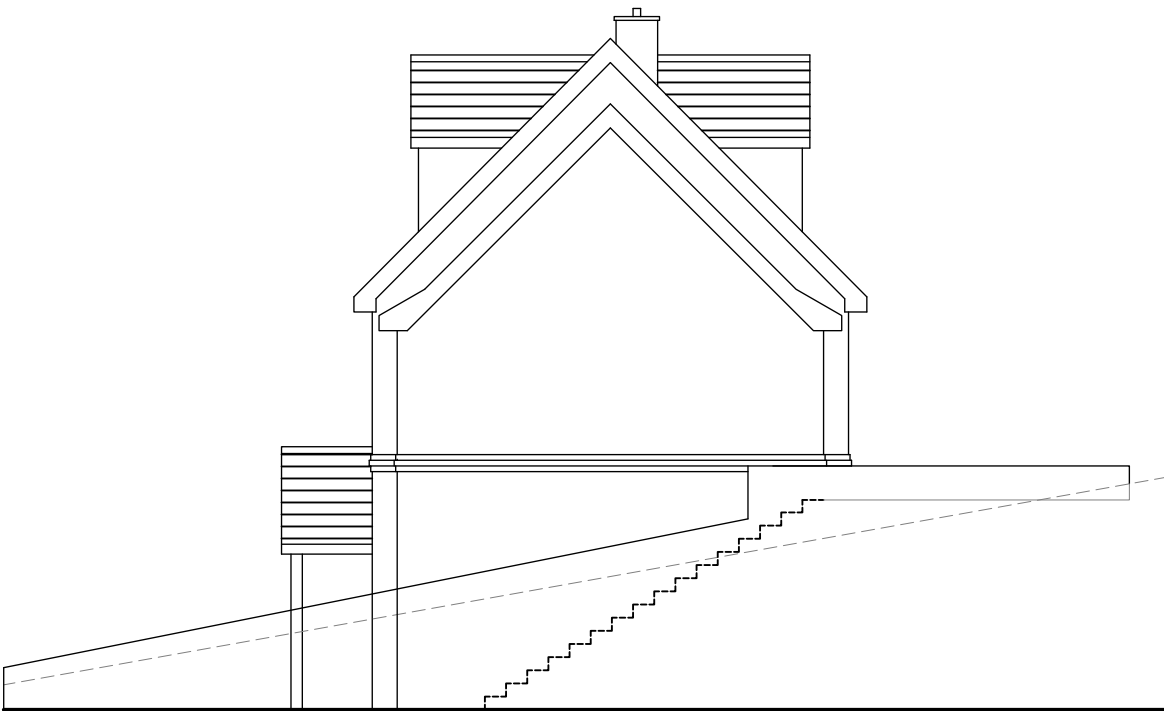

South East Elevation

REVISIONS

- A - 12/3/2026**
Gap between plots reduced to achieve 5m clearance for overhead power cables.
Separate retaining wall around each plot.
GRP false chimneys to hide wood burner flues.
Upper ground access stairs repositioned.
- B - 2/7/2026**
Flank elevations added.



Leslie Timmons BSc (Hons)
Building Surveyor

Client Stuart Ingram Manor Farm Church Road, Idmiston SP4 0AS		
Project Erection of 2no. detached four bed dwellings with integral garages, access & associated works		
Drawing title Elevations showing proposed retaining wall		
Scale 1:100	Drawn LJT	Date January 2026
Drawing No.		Revision B

This drawing is the copyright of Leslie Timmons and must not be reproduced or used without permission. Figured dimensions to be taken in preference to scaled dimensions and site dimensions must be checked before work is commenced.