


THIS DRAWING IS PROTECTED BY COPYRIGHT AND MUST NOT BE COPIED OR REPRODUCED WITHOUT THE WRITTEN CONSENT OF BATH CONSERVATION ARCHITECTS LIMITED. NO DIMENSIONS ARE TO BE SCALED FROM THIS DRAWING. ALL DIMENSIONS AND SIZES TO BE CHECKED ON SITE. NORTH POINTS SHOWN ARE INDICATIVE. ©

SITE SPECIFIC HAZARDS

IN ACCORDANCE WITH THE REQUIREMENTS OF THE CDM REGULATIONS 2007 THE FOLLOWING SIGNIFICANT RESIDUAL HAZARDS HAVE NOT BEEN DESIGNED OUT OF THIS PROJECT AND MUST BE TAKEN INTO CONSIDERATION BY CONTRACTORS PLANNING TO UNDERTAKE THE WORKS SHOWN ON THIS DRAWING:

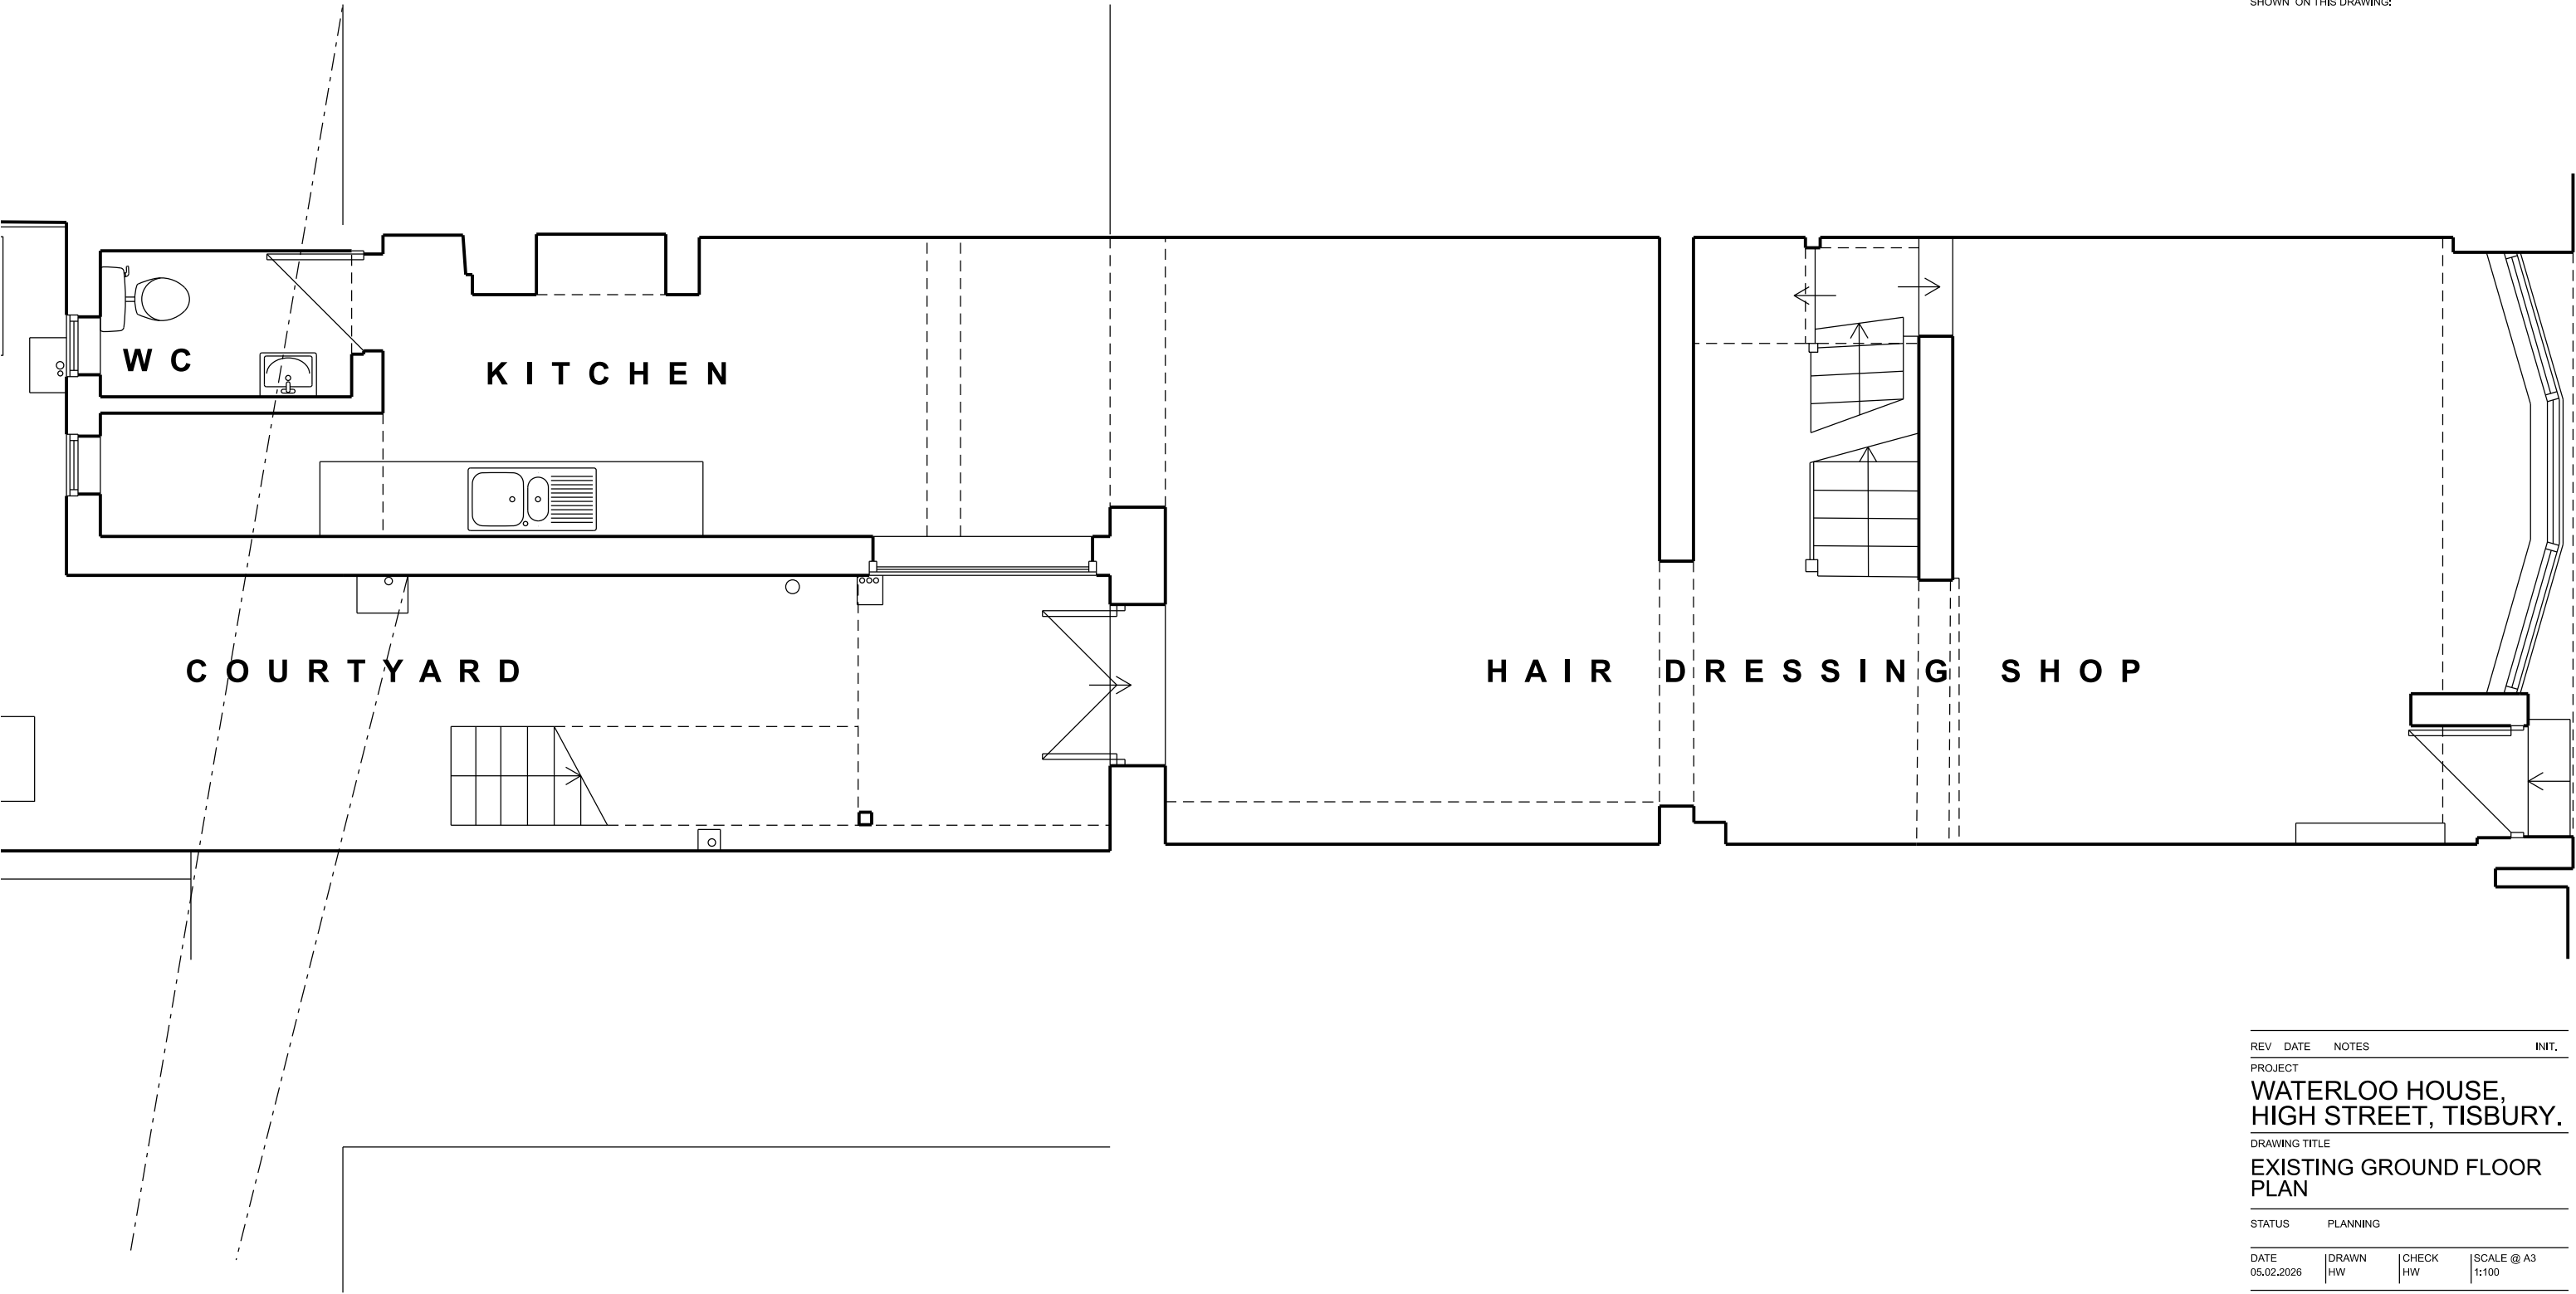

EXISTING GROUND FLOOR PLAN

0 0.5 1 2 3
SCALE IN METRES @ 1:50

REV	DATE	NOTES	INIT.	
PROJECT				
WATERLOO HOUSE, HIGH STREET, TISBURY.				
DRAWING TITLE				
EXISTING GROUND FLOOR PLAN				
STATUS		PLANNING		
DATE	DRAWN	CHECK	SCALE @ A3	
05.02.2026	HW	HW	1:100	
PROJECT NUMBER	UNIT / BLOCK	CI / SFB CODE	TYPE & NUMBER	REVISION LETTER
DRAWING NO.				
1072			1004 -	