



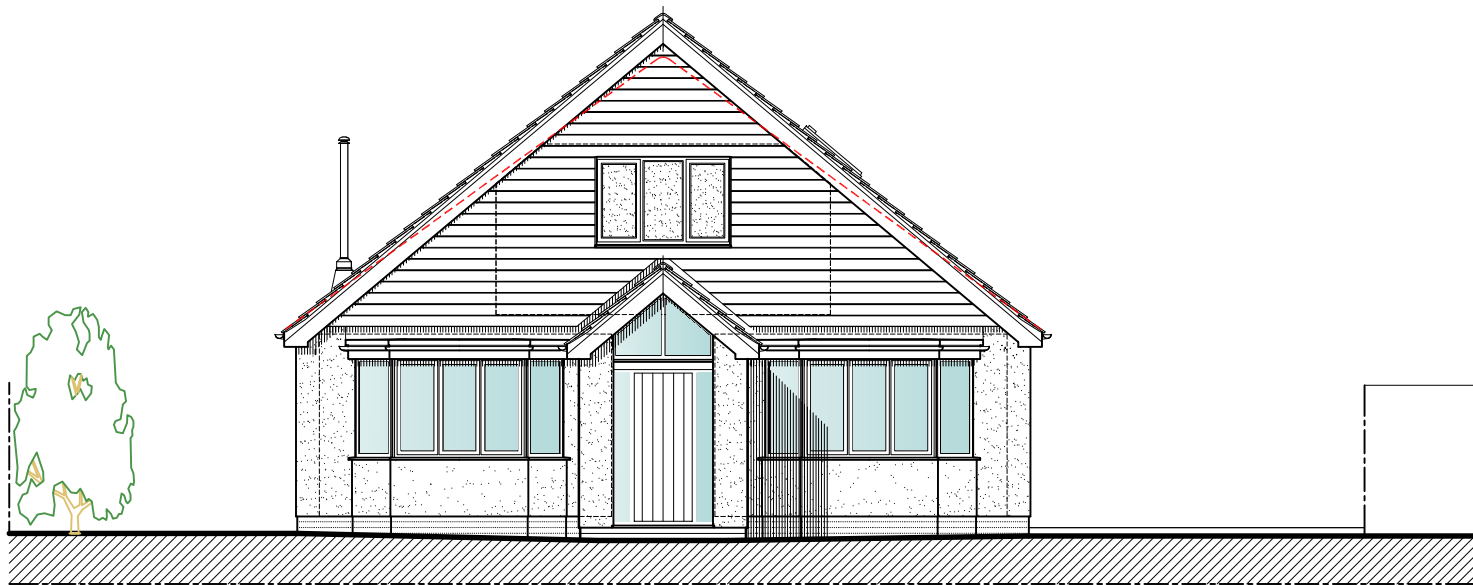


NORTH WEST ELEVATION

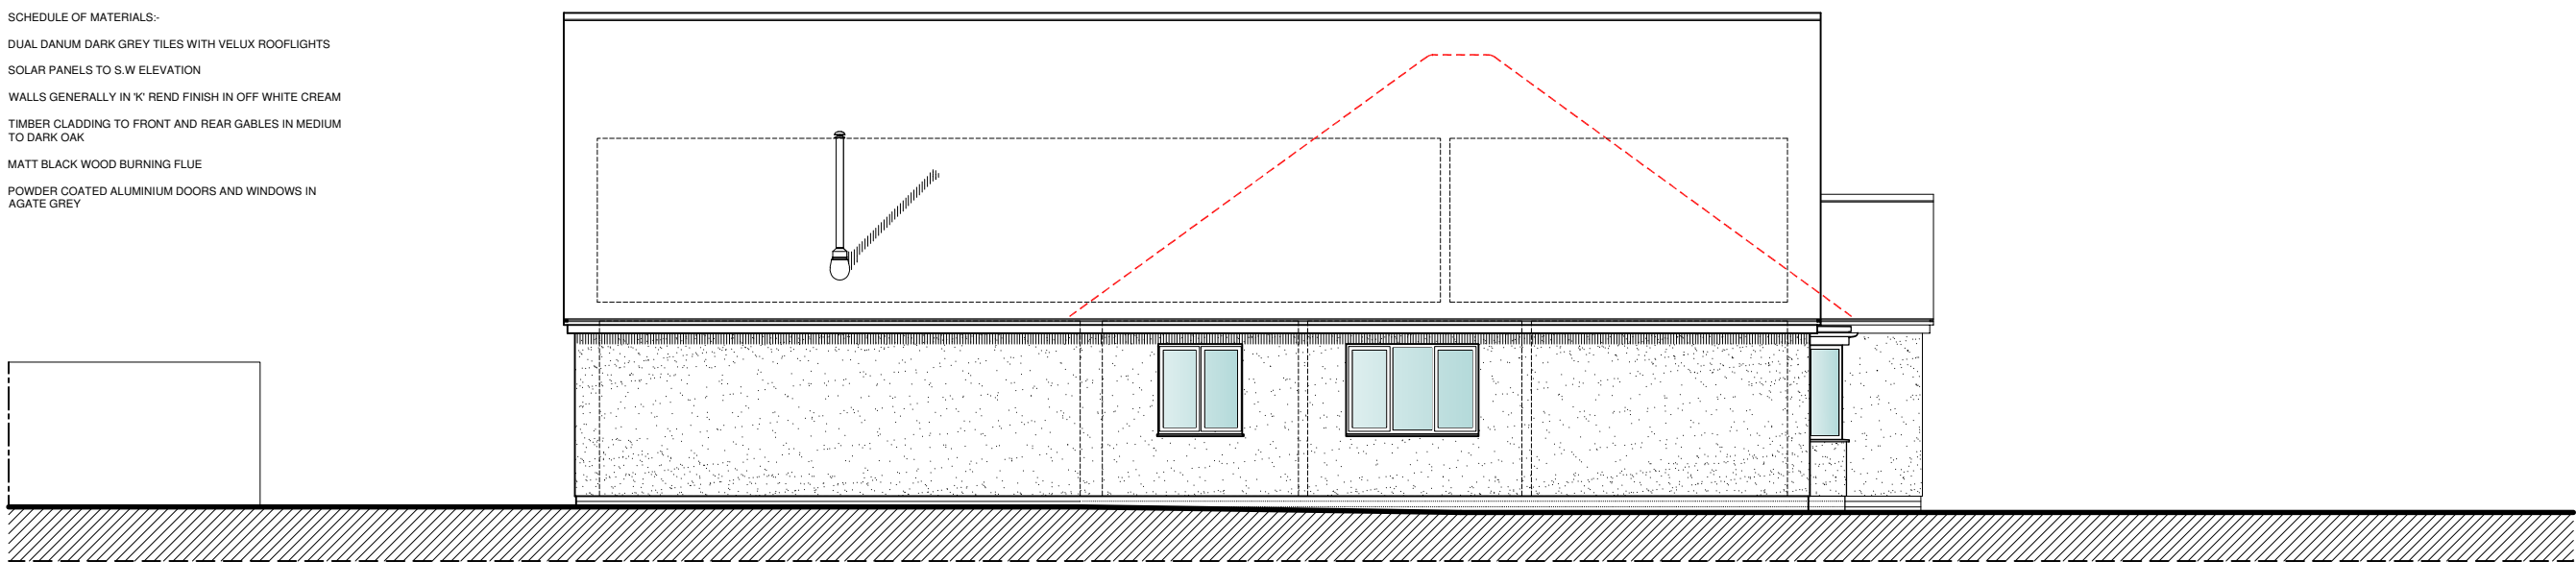


NORTH EAST ELEVATION




SOUTH EAST ELEVATION

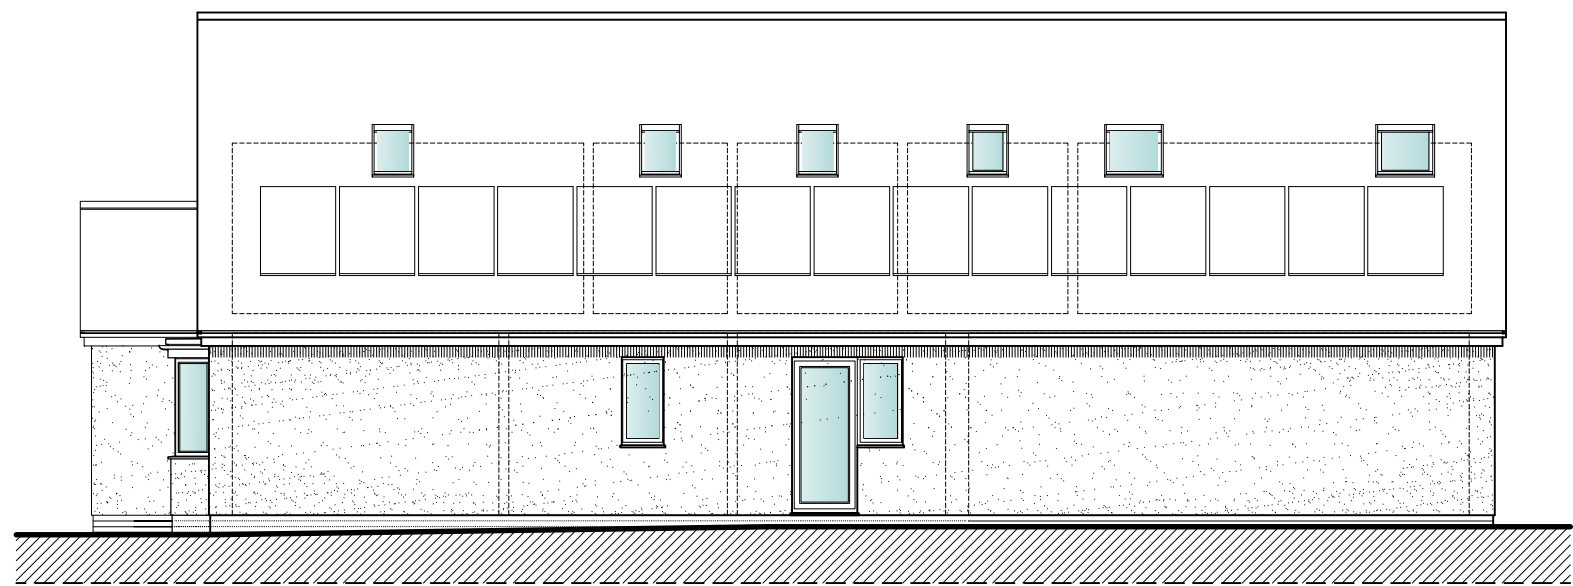


SOUTH WEST ELEVATION

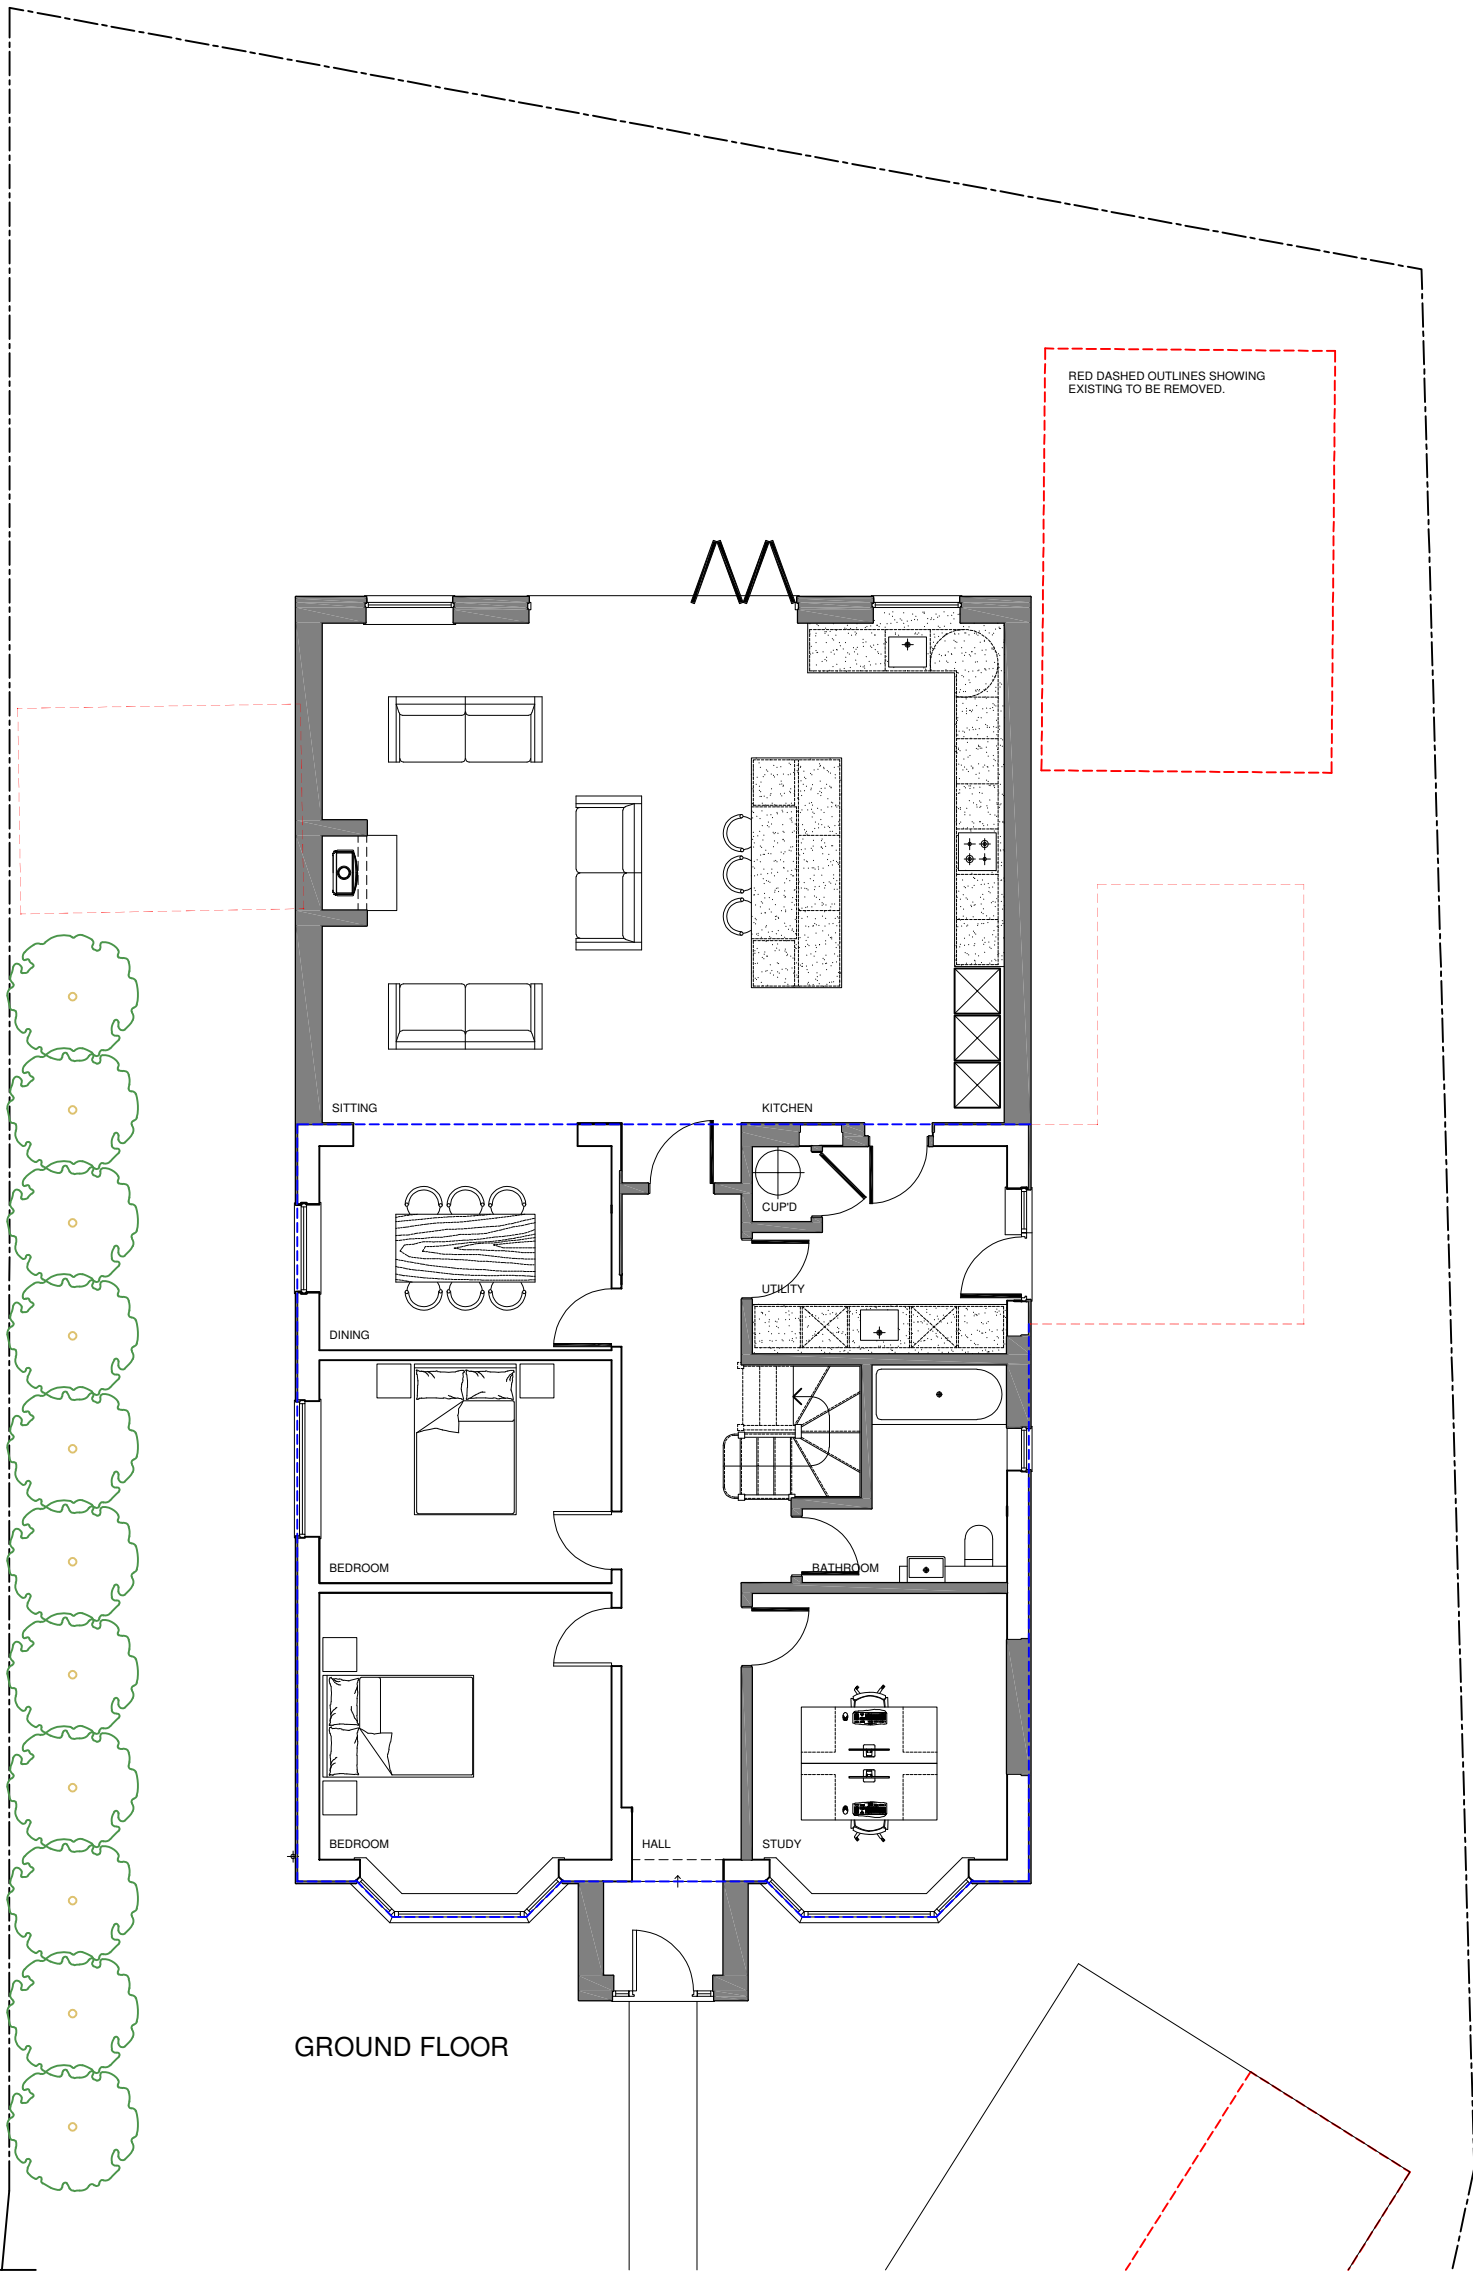

GROUND FLOOR

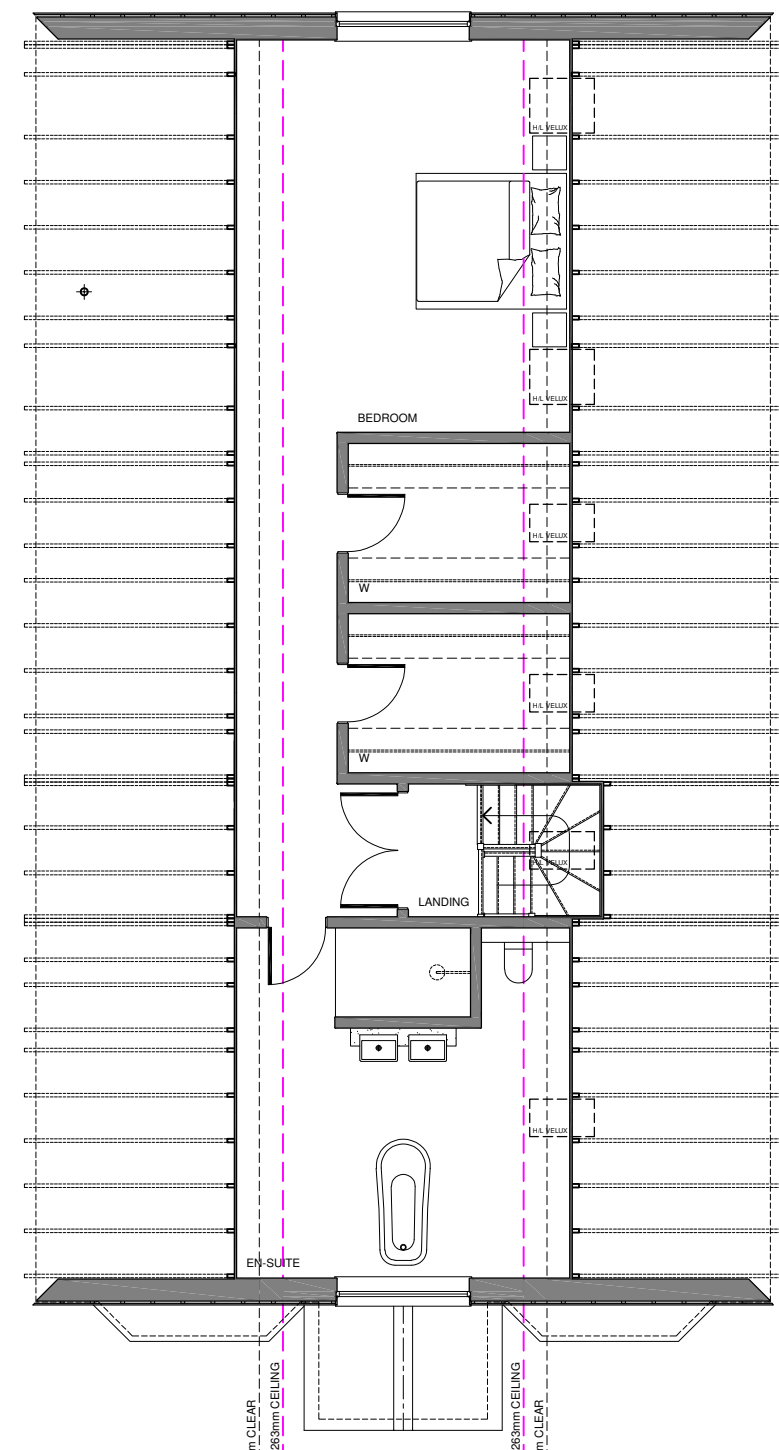

FIRST FLOOR

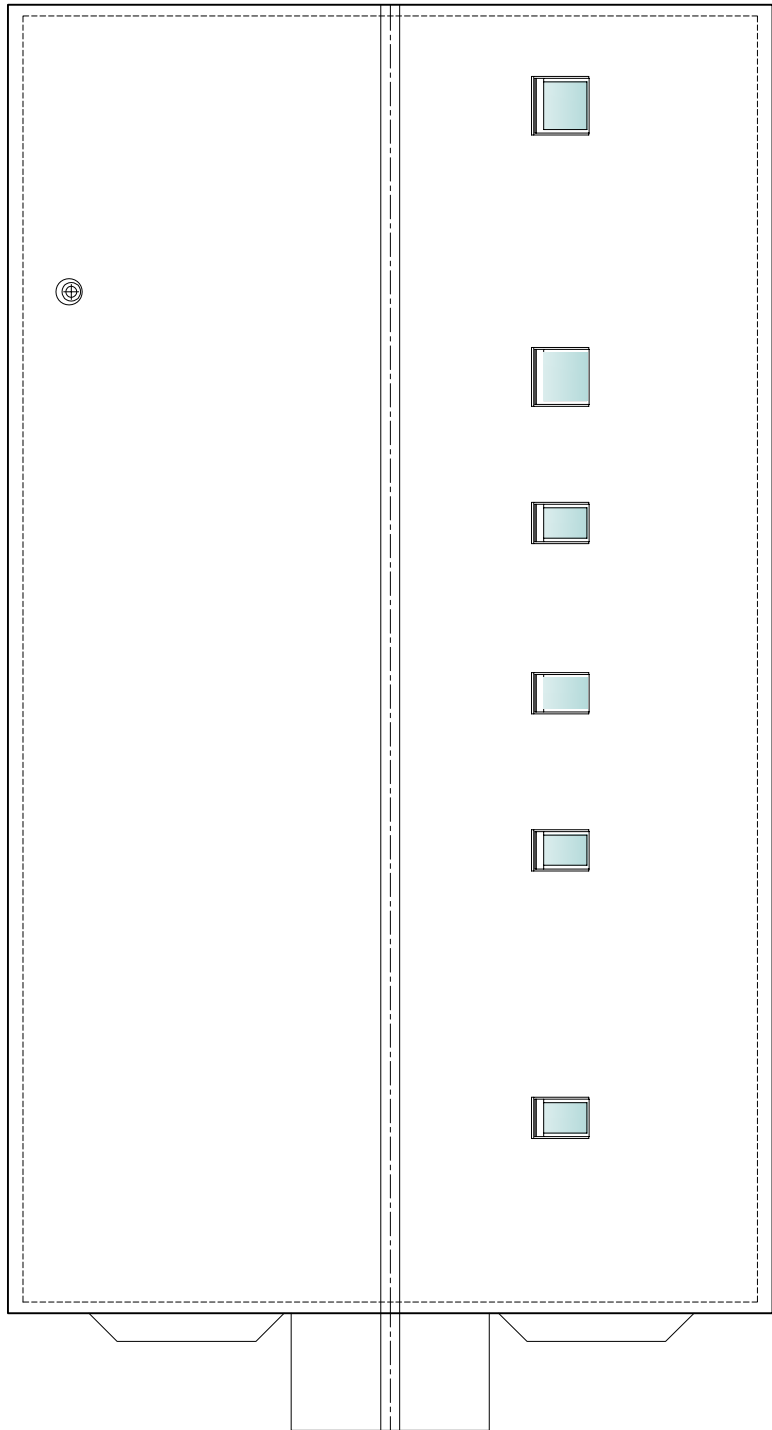

ROOF PLAN

SCHEDULE OF MATERIALS:-
DUAL DANUM DARK GREY TILES WITH VELUX ROOFLIGHTS
SOLAR PANELS TO S.W ELEVATION
WALLS GENERALLY IN 1/2 REND FINISH IN OFF WHITE CREAM
TIMBER CLADDING TO FRONT AND REAR GABLES IN MEDIUM TO DARK OAK
MATT BLACK WOOD BURNING FLUE
POWDER COATED ALUMINIUM DOORS AND WINDOWS IN AGATE GREY

0 0.5 1 2 3m

DATE	REVISIONS	DRAWING TITLE
CLINT		PROPOSED PLANS & ELEVATIONS.
Dave & Kate		PLANNING & DESIGN
JOB TITLE		22 DEVONSHIRE ROAD
PROPOSED IMPROVEMENTS		SALISBURY
11 CANDOWN ROAD		WILTSHIRE
TILSHED		SP1 3NW
WILTSHIRE		
1:100 @ A2		DRAWING No
MAR 2026	RJL	1626/02
		REV L