




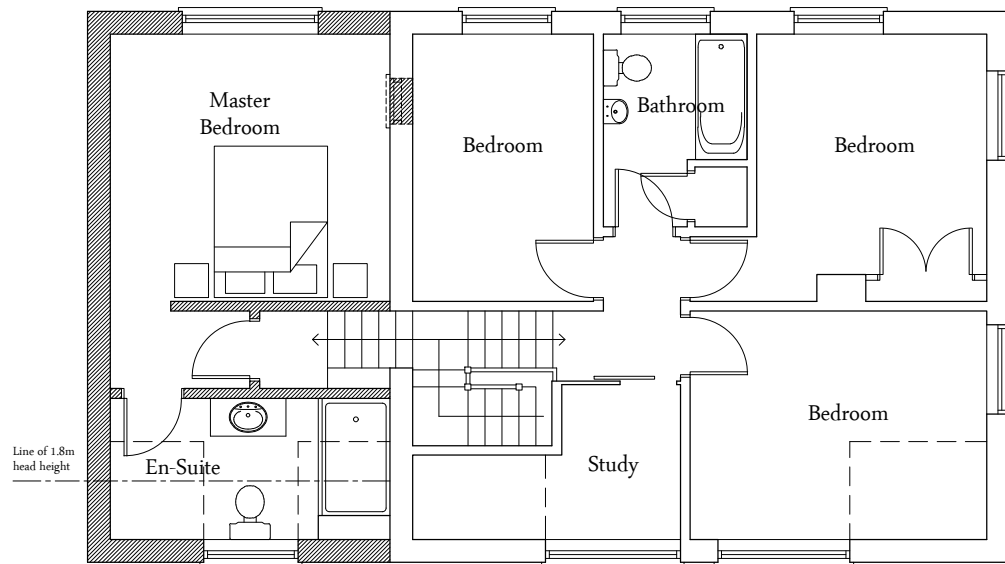


First Floor Plan

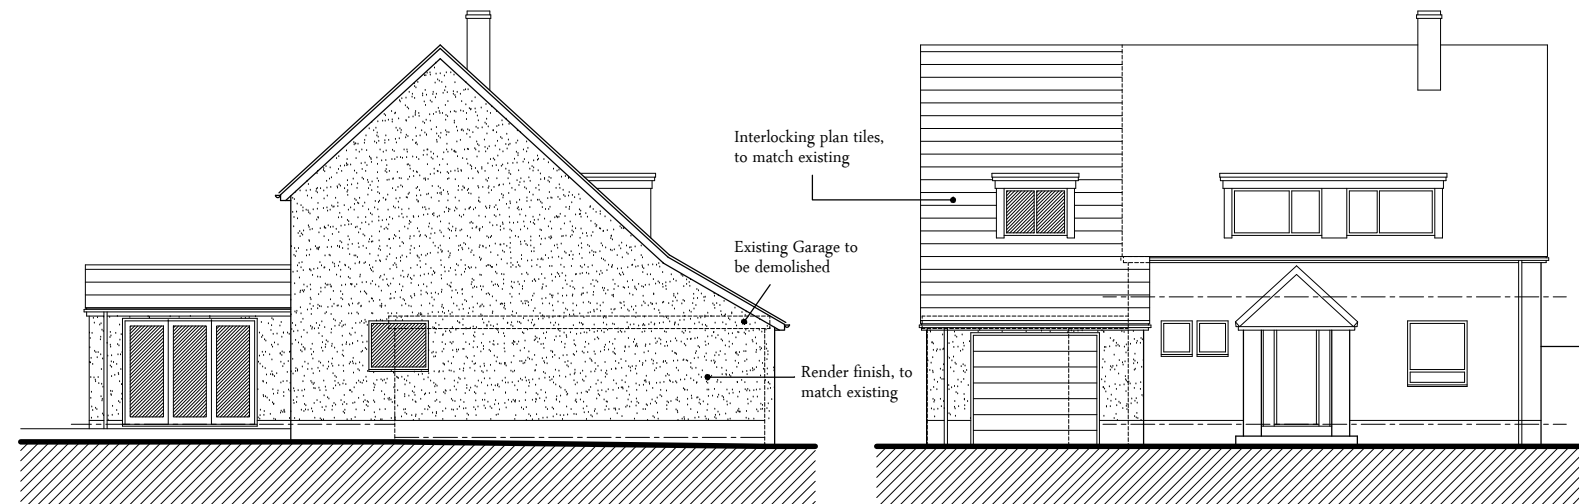


East Elevation

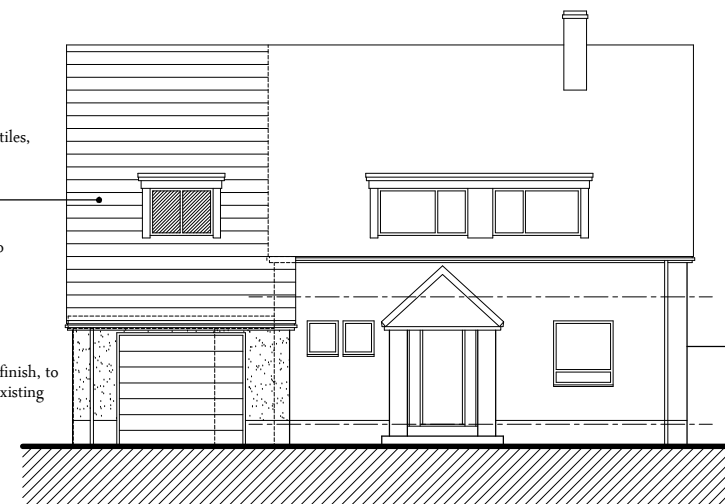

North Elevation

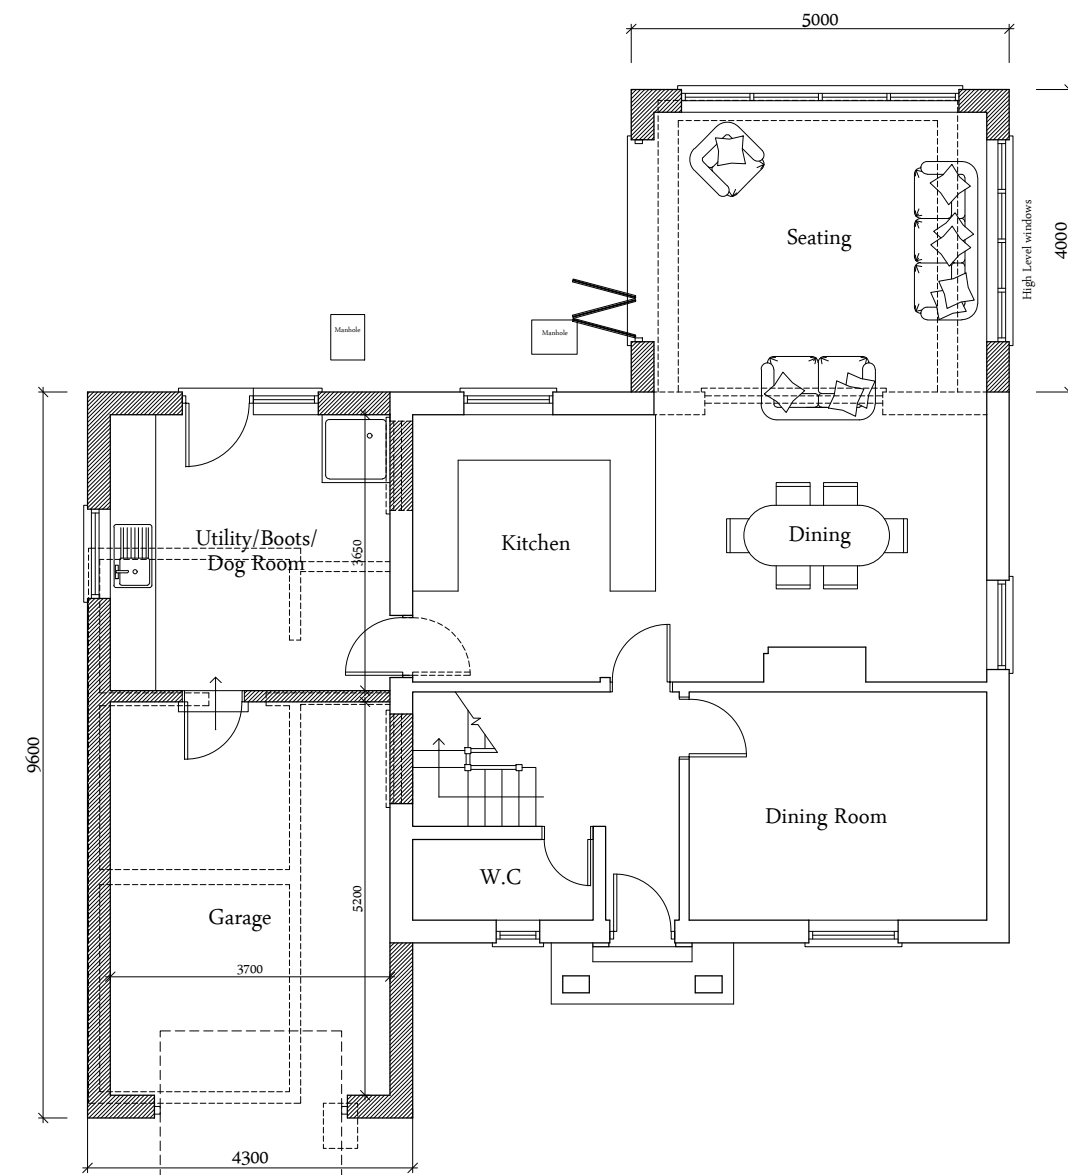

Ground Floor Plan

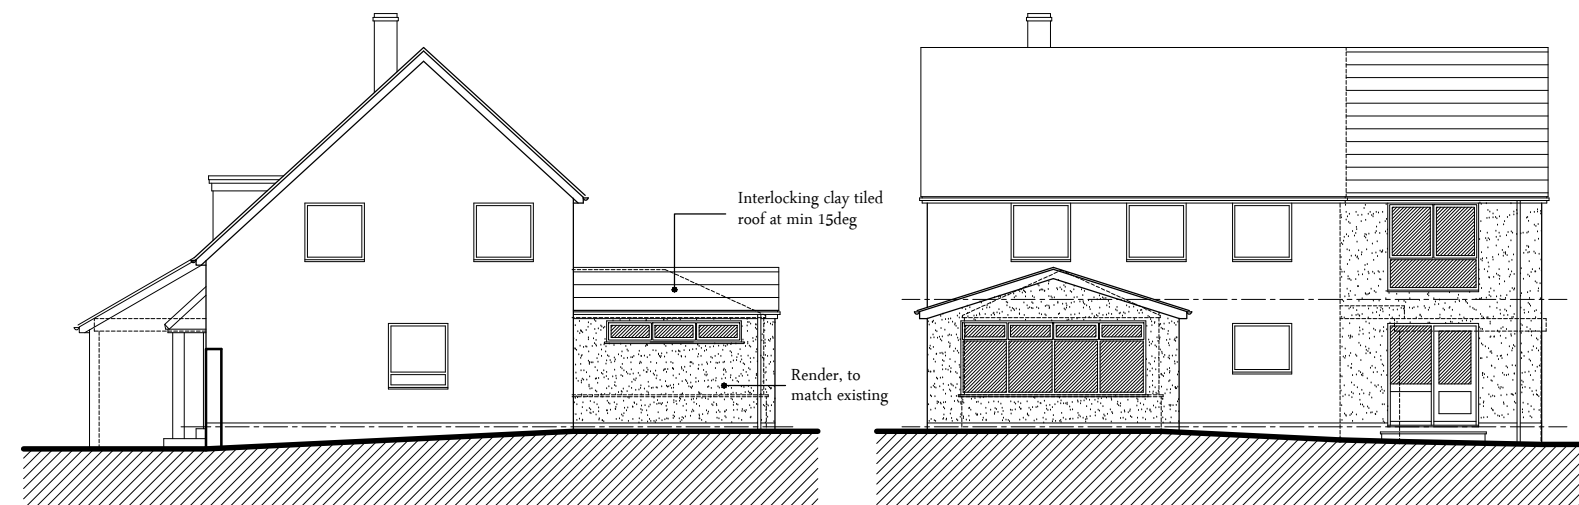


West Elevation



South Elevation

Legend

 

NOTES:

1. This drawing is copyright of Larkham Design Ltd and must not be used without their permission.
2. This drawing has been produced to support a planning application and should not be used for any other purpose



Metres



Scale Bar (1:100 at A3)

Metres



Scale Bar (1:150 at A3)

Rev	Amendment	Date
	Planning Application Issue	



Field View Barn, Longhedge, Salisbury, Wilts. SP4 6RS
Tel: 01722 322193 info@larkhamdesign.co.uk
www.larkhamdesign.co.uk

Client & Project Address:

Ms S Scanlon

142 Britford Lane,
Salisbury,
Wilts.
SP2 8AL

Project Description:

Proposed 2 Storey Side Extension,
Single Storey Rear Extension

Drawing Title:

Proposed Plans & Elevations

Scale:

1:100 & 1:150 at A3

Drawing Ref:

1044/PL/01

lev: