



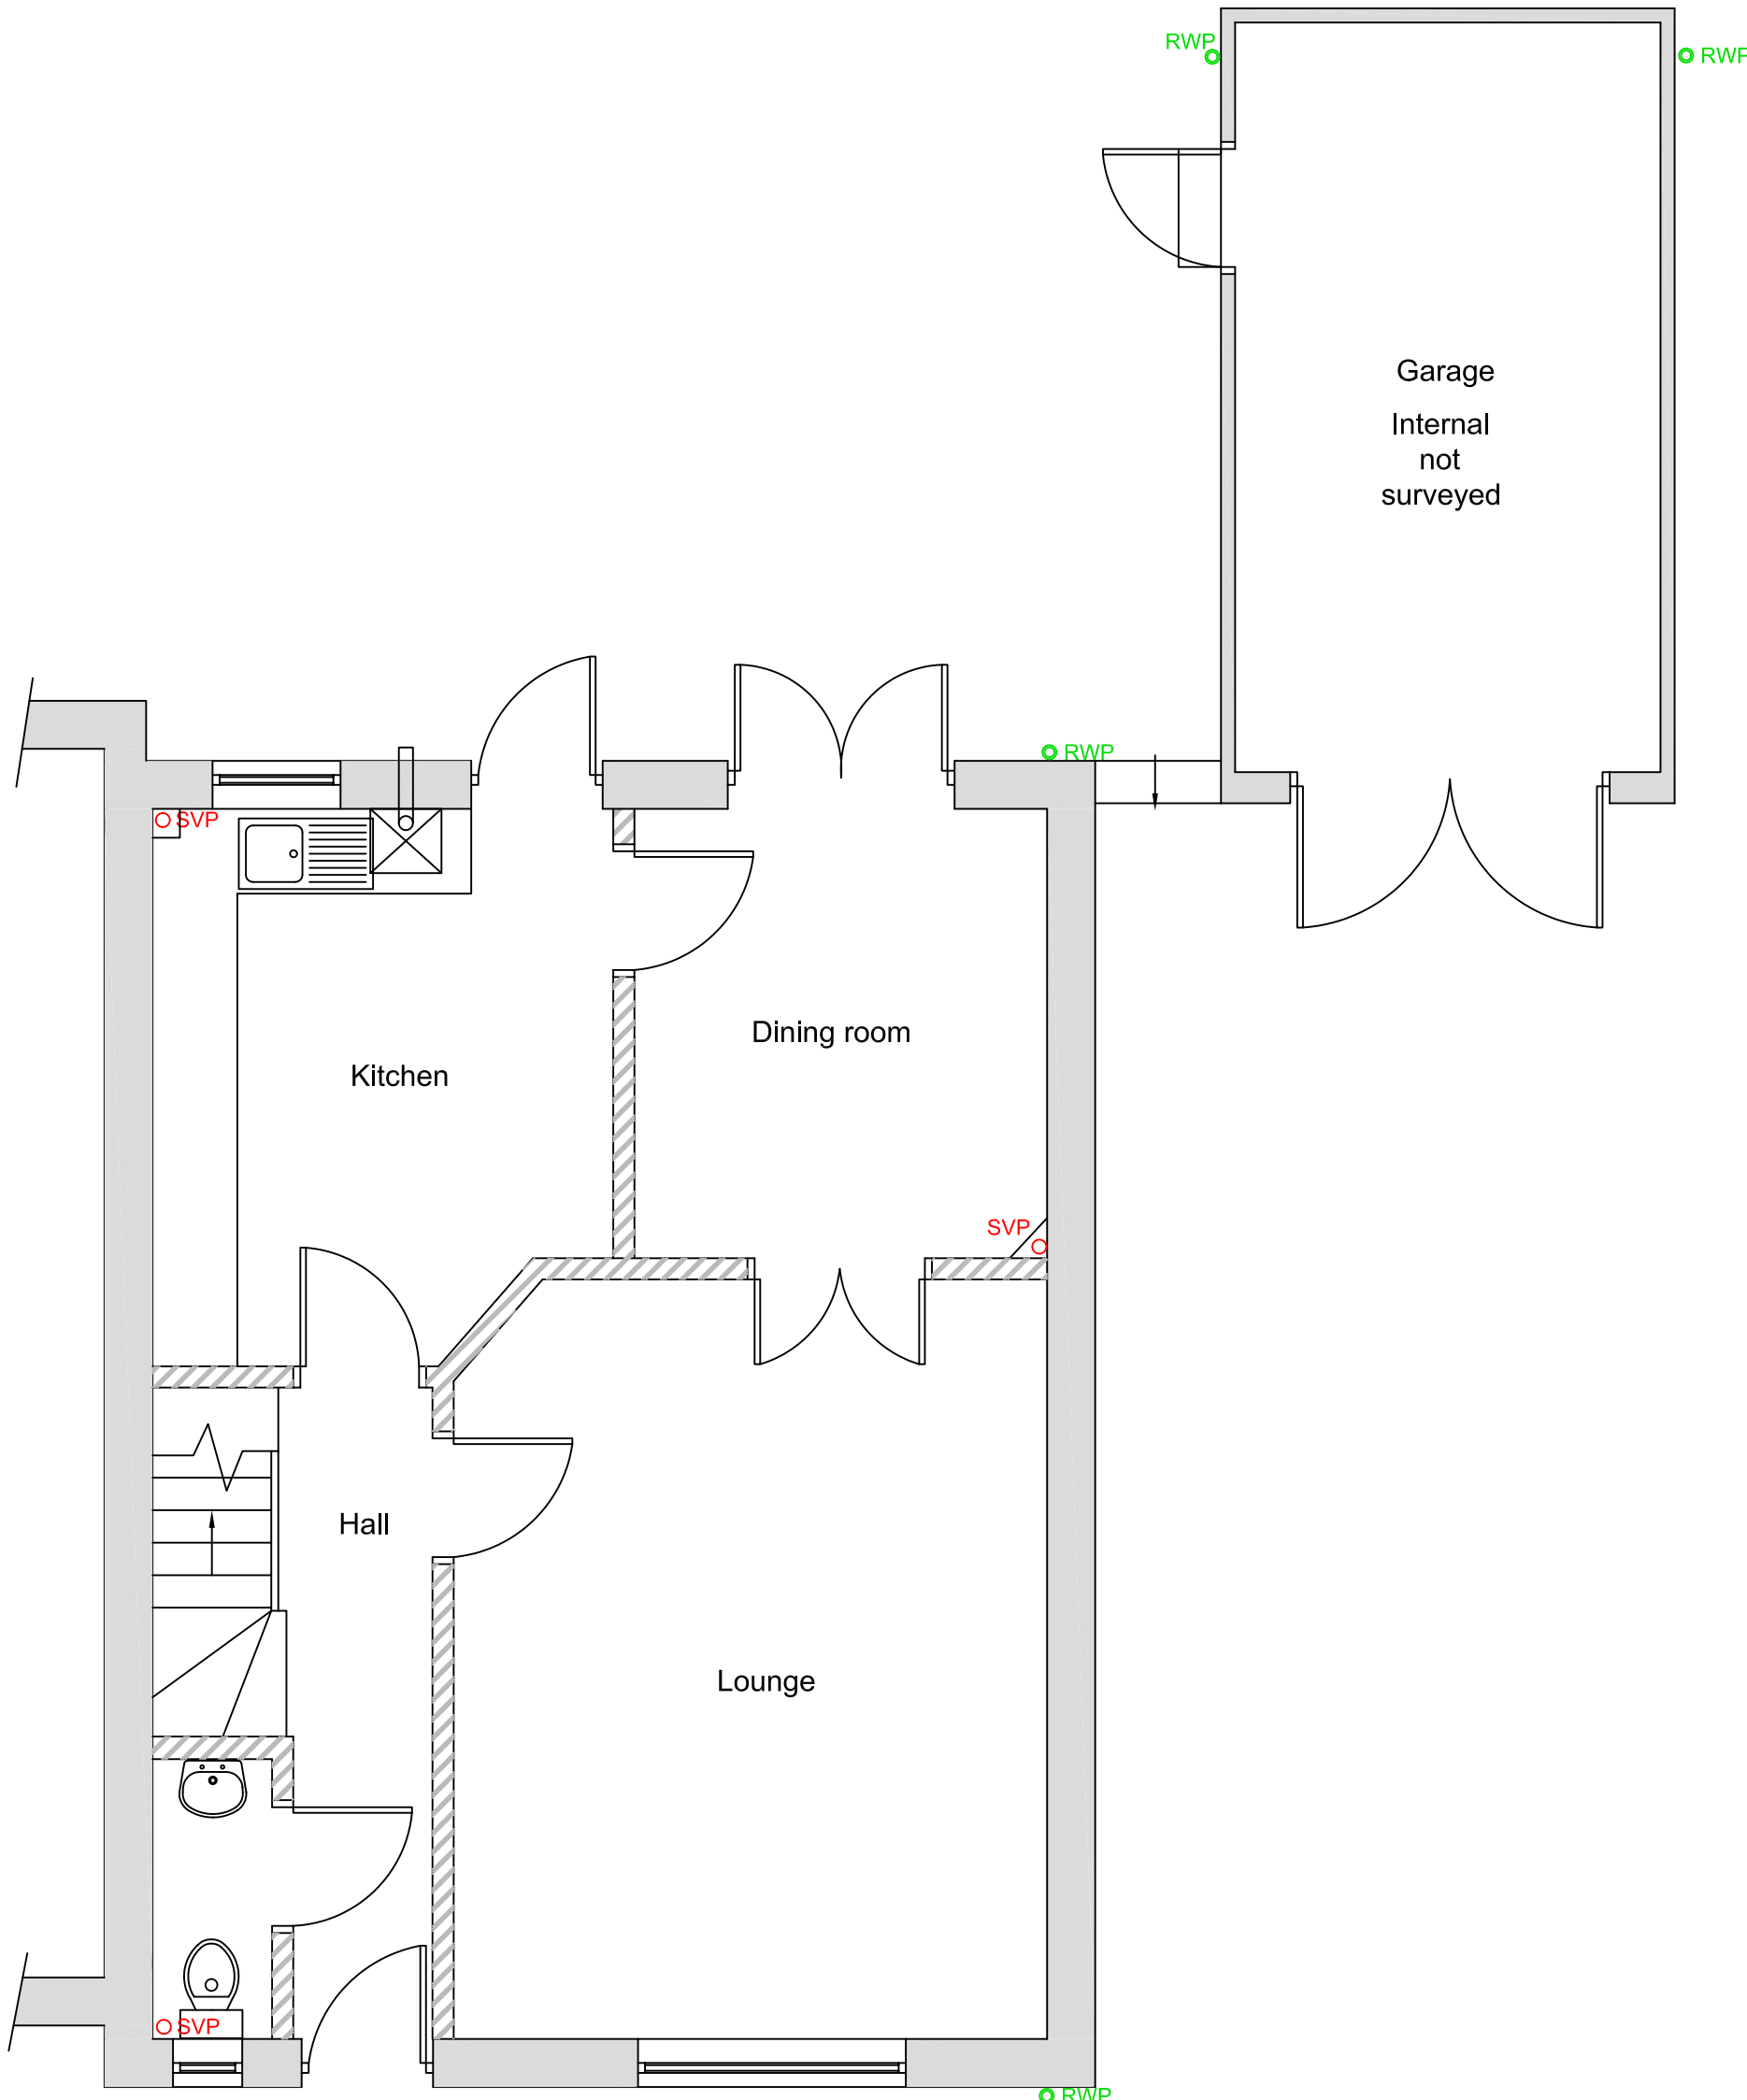

Existing Ground Floor Plan 1:50

0 1 2 3 4 5


Metres

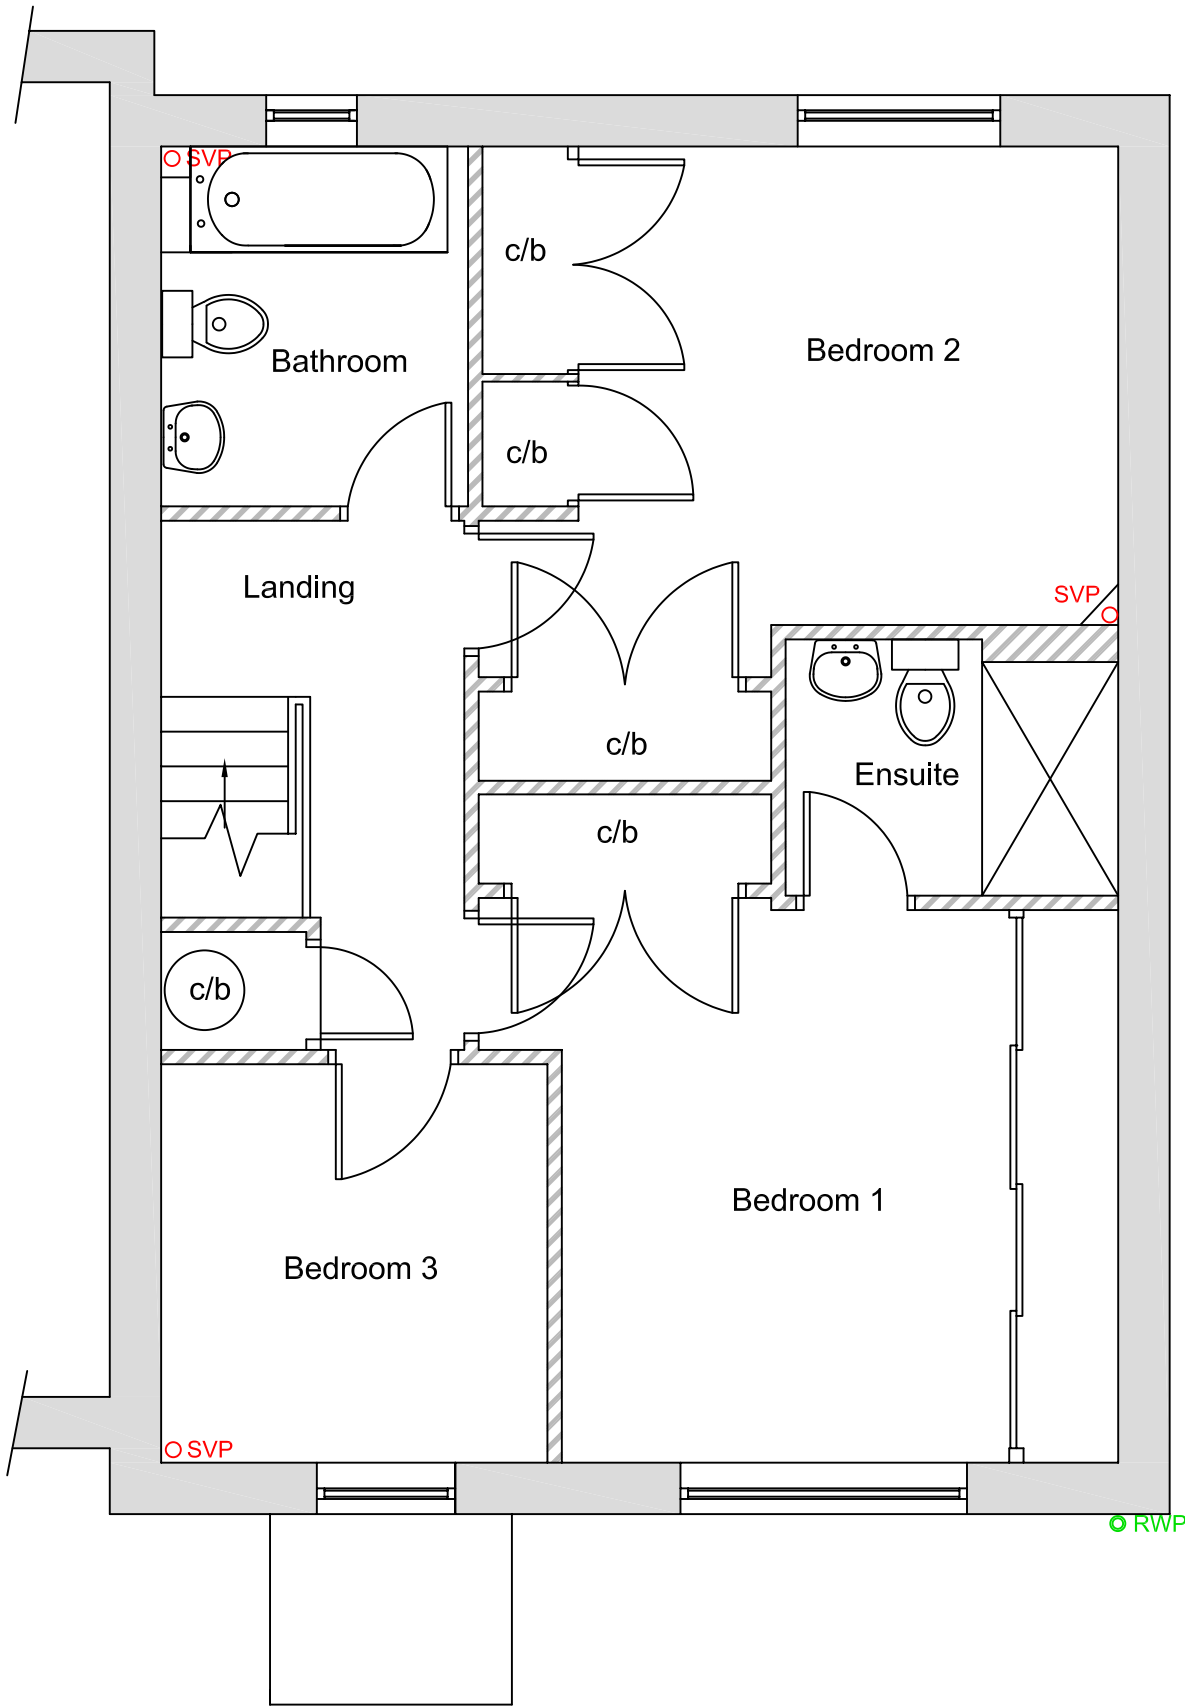

Existing First Floor Plan 1:50

0 1 2 3 4 5

Metres

 

Drawn by	A Harlow & Son 01225 938329	
Proposed New & Replacement Fenestration, Fascia, Barge & Soffit Boards for <u>Mr & Mrs A Pearson</u> <u>5 Edreds Court</u> Calne Wiltshire <u>SN11 8BA</u>		
A1 Papersize		
<u>Scale</u>	1:50	<u>Drawing No AH2026/54</u> Sheet 3 of 3
<u>Date</u>	29th June 2026	