



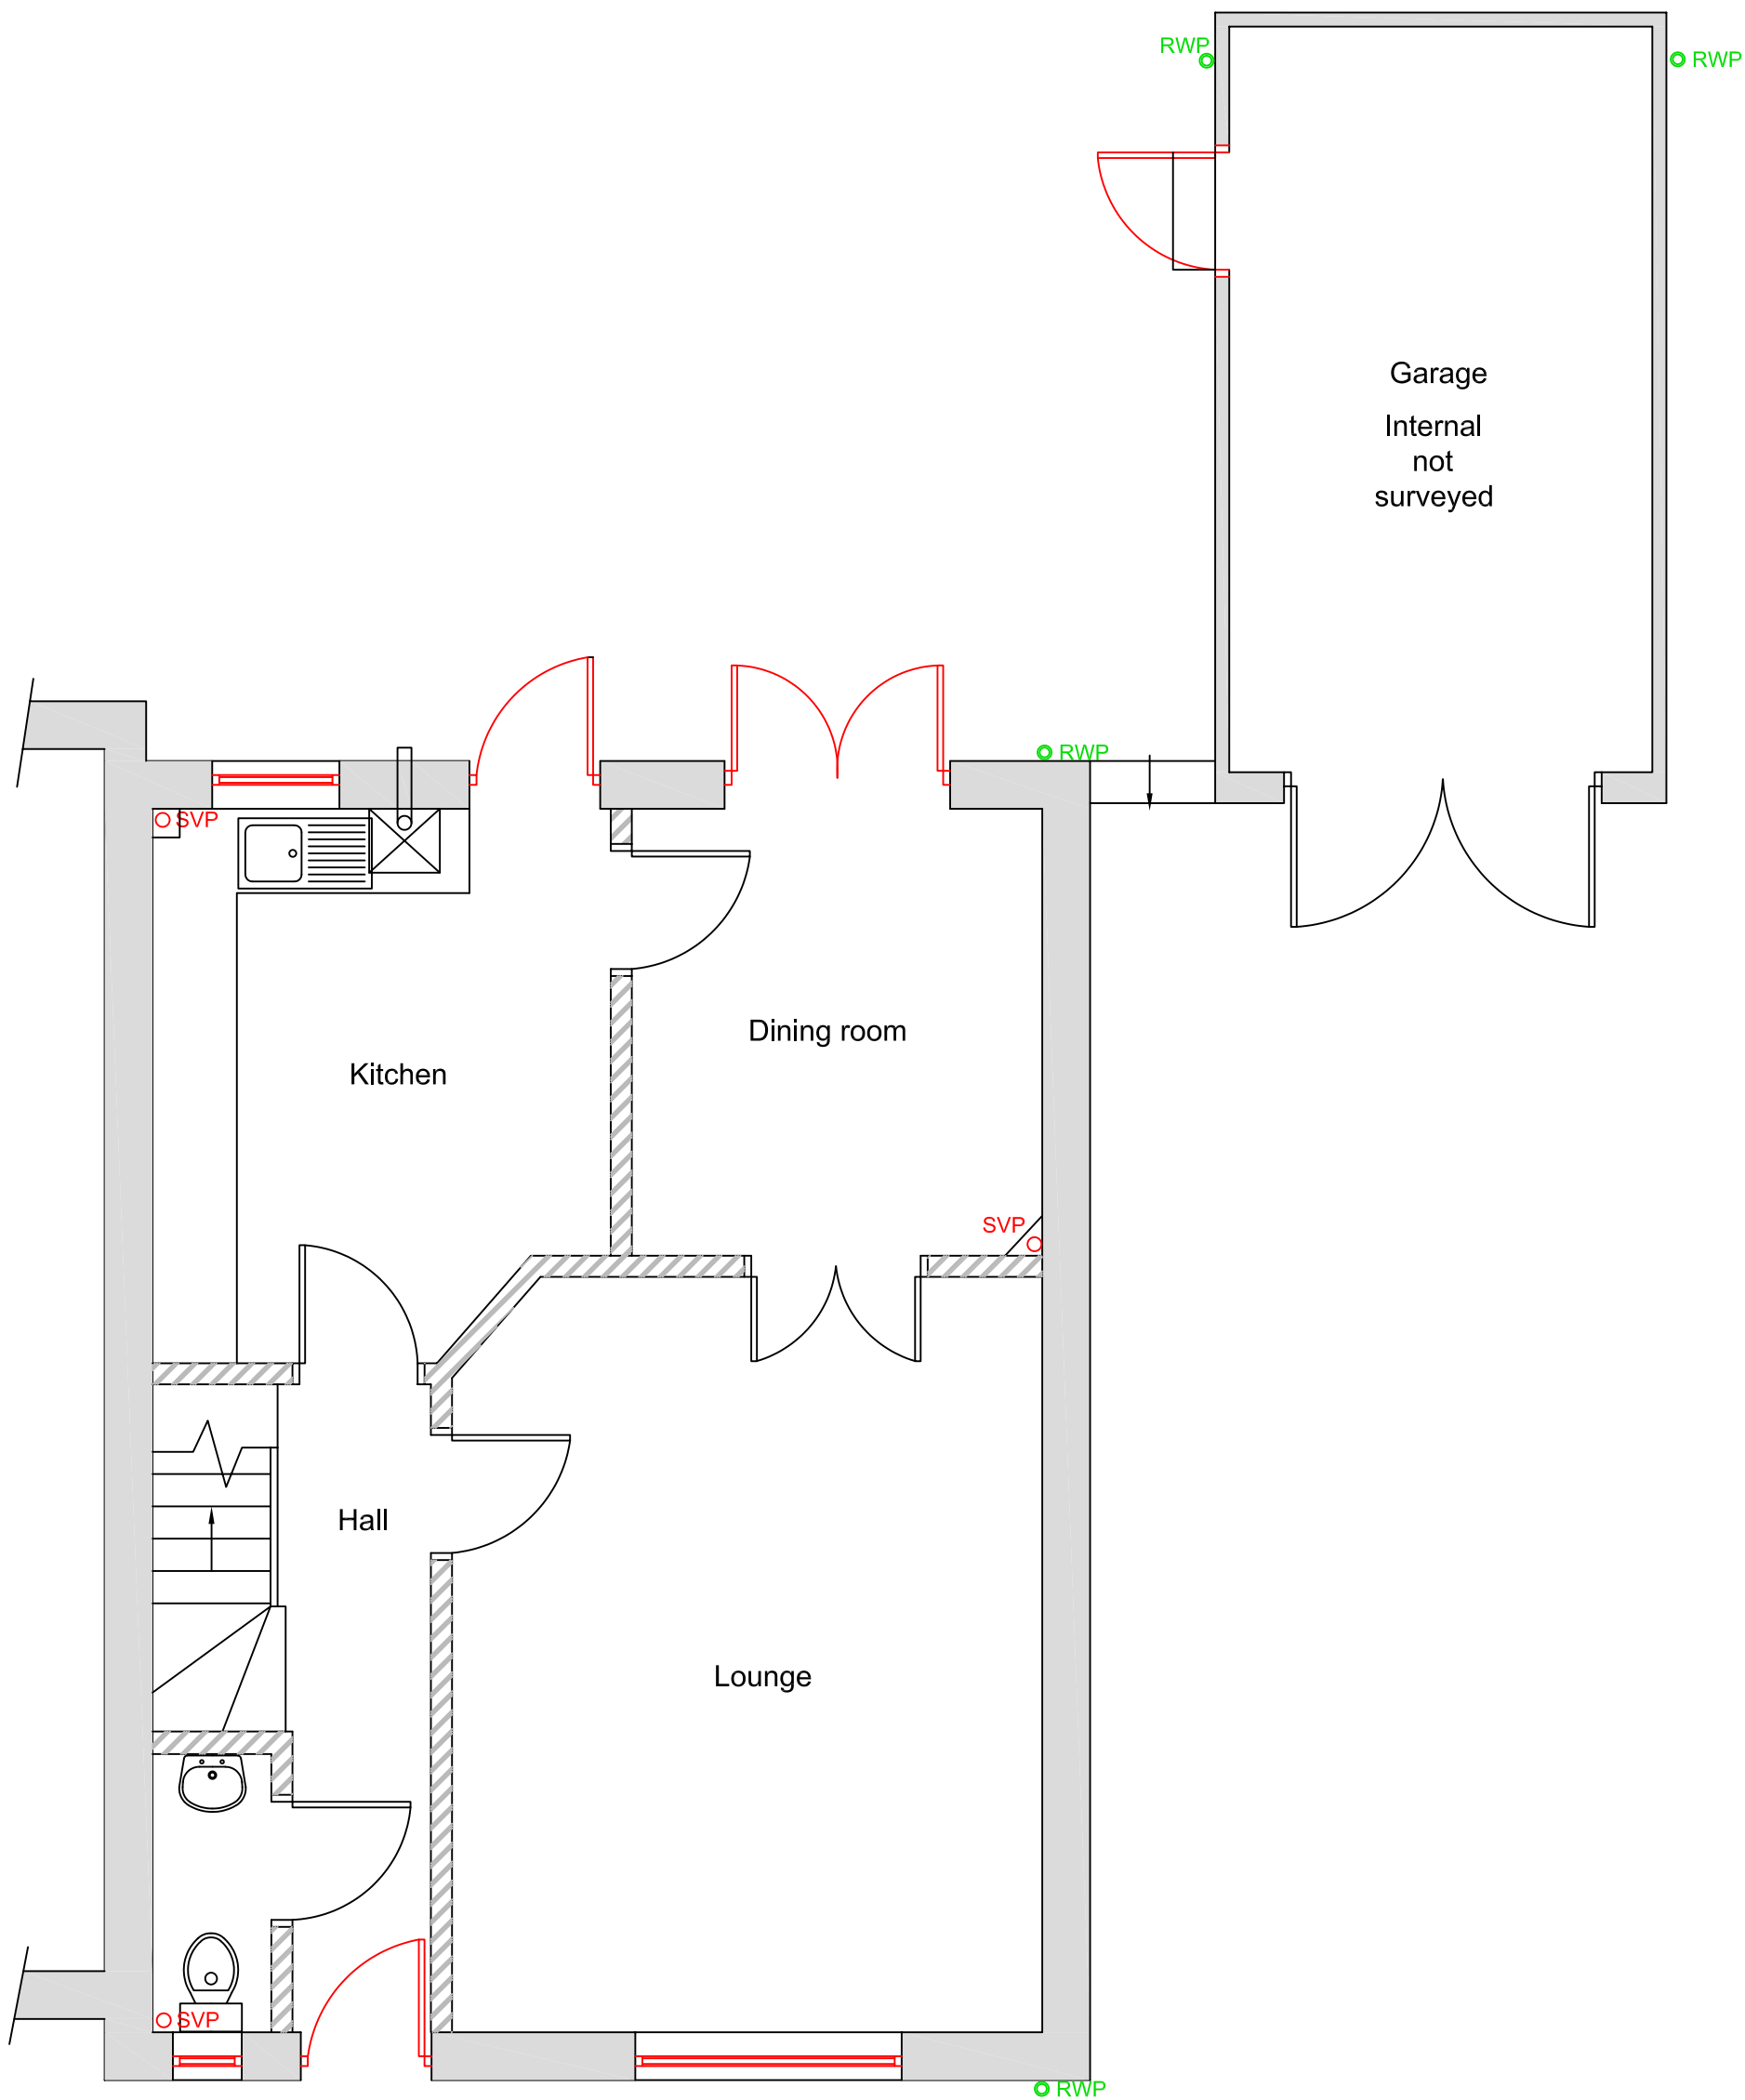


Proposed Ground Floor Plan 1:50

0 1 2 3 4 5 Metres

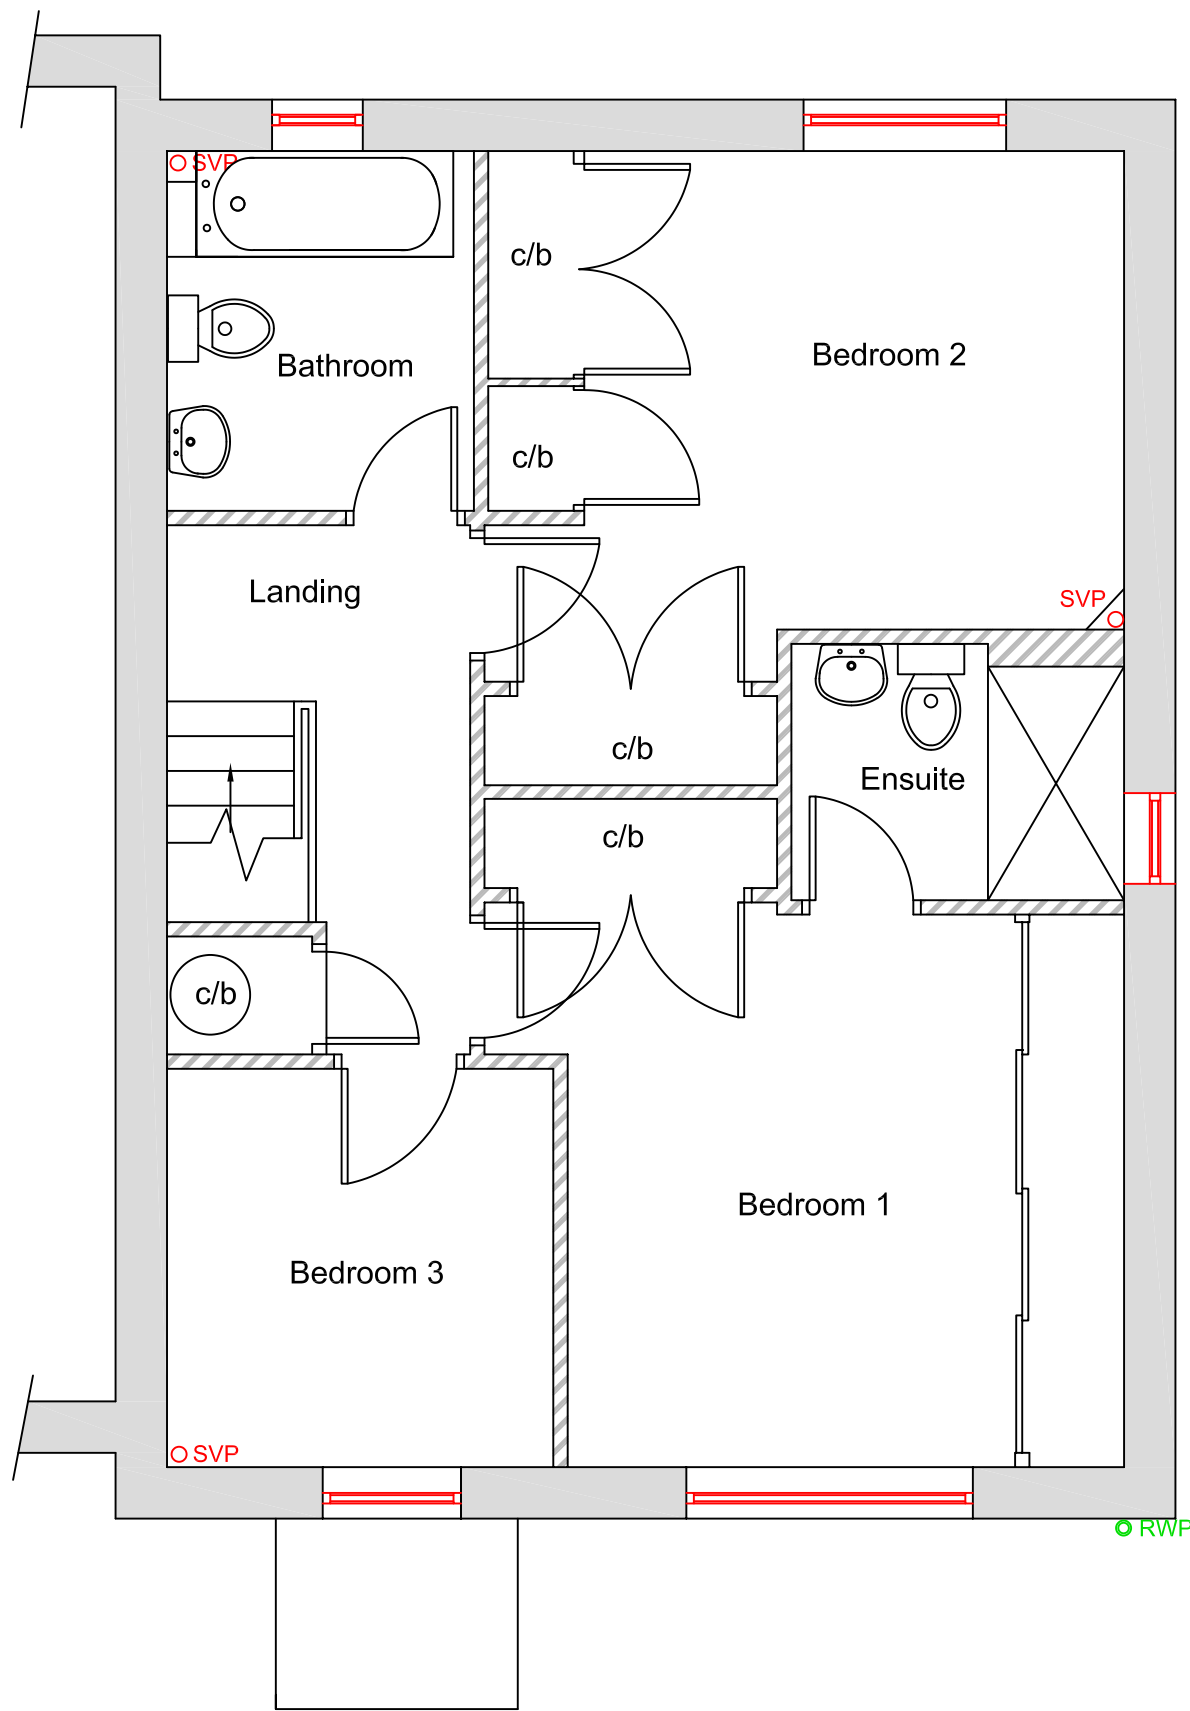

Proposed First Floor Plan 1:50

0 1 2 3 4 5 Metres

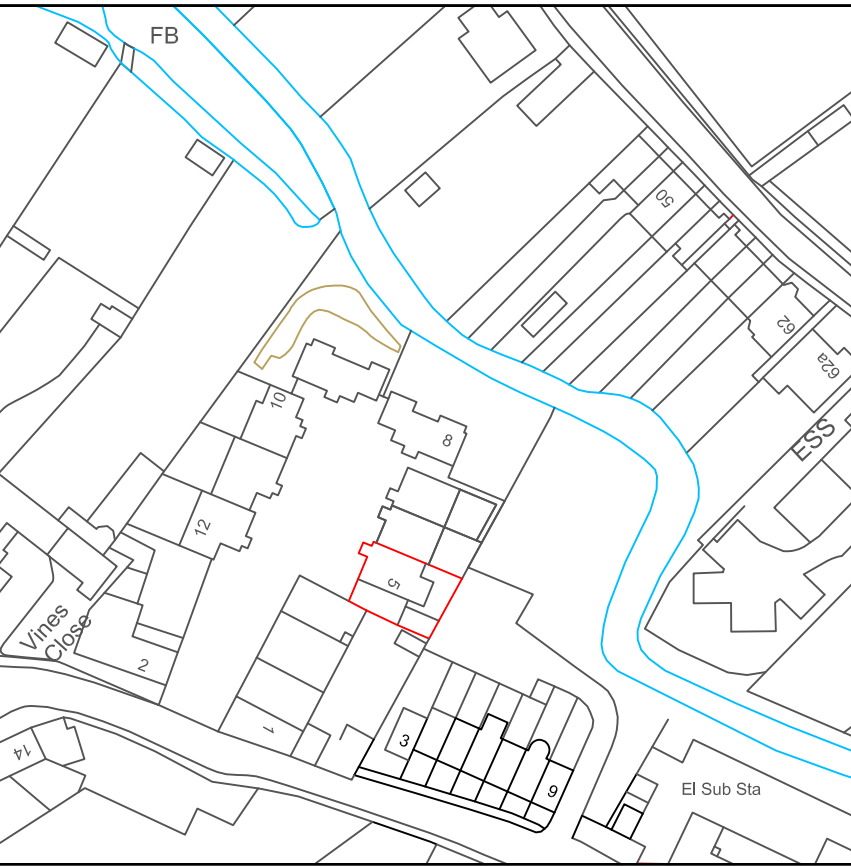

Location Plan 1:1250 North

20 0 20 40 60 80 100 Metres

<u>Drawn by</u>	A Harlow & Son 01225 938329	
<u>Proposed New & Replacement Fenestration, Fascia, Barge & Soffit Boards for</u> <u>Mr & Mrs A Pearson</u> <u>5 Edreds Court</u> <u>Calne</u> <u>Wiltshire</u> <u>SN11 8BA</u>		
A1 Papersize		
<u>Scale</u>	1:1250, 1:50	<u>Drawing No AH2026/54</u> Sheet 2 of 3
<u>Date</u>	29th June 2026	