




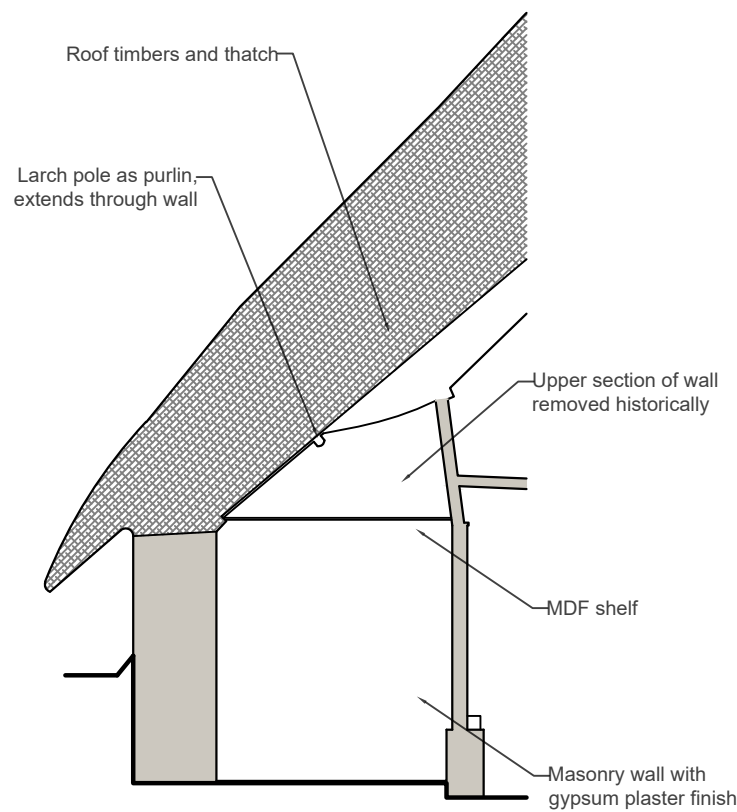


View A 'as existing' 1:50

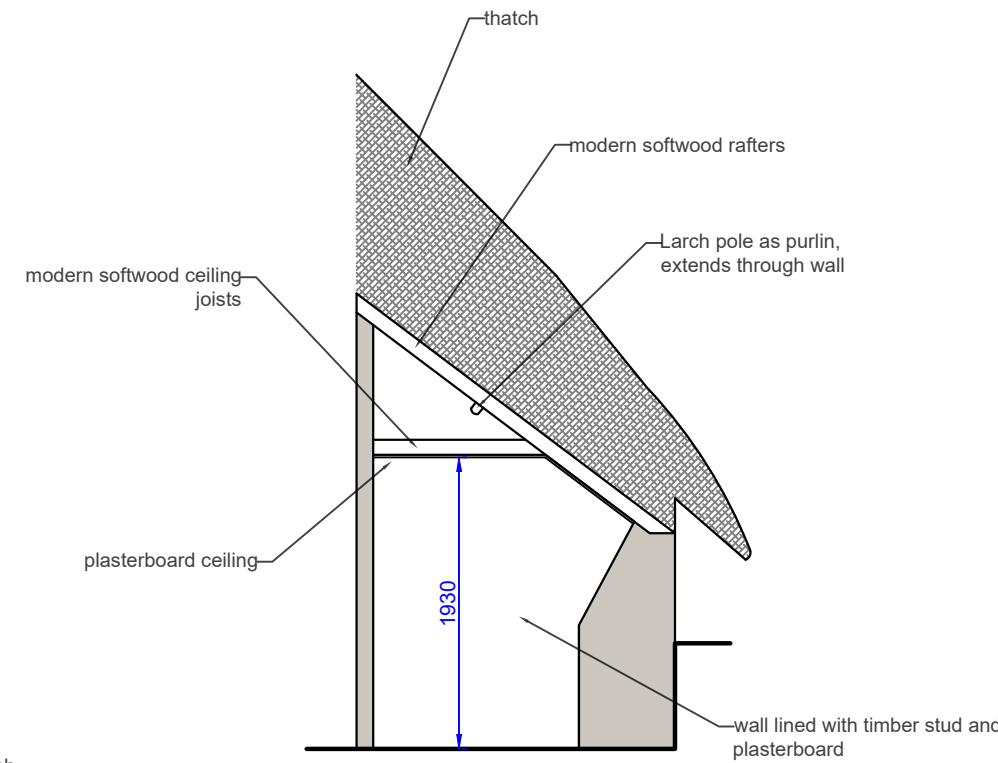

View B 'as existing' 1:50

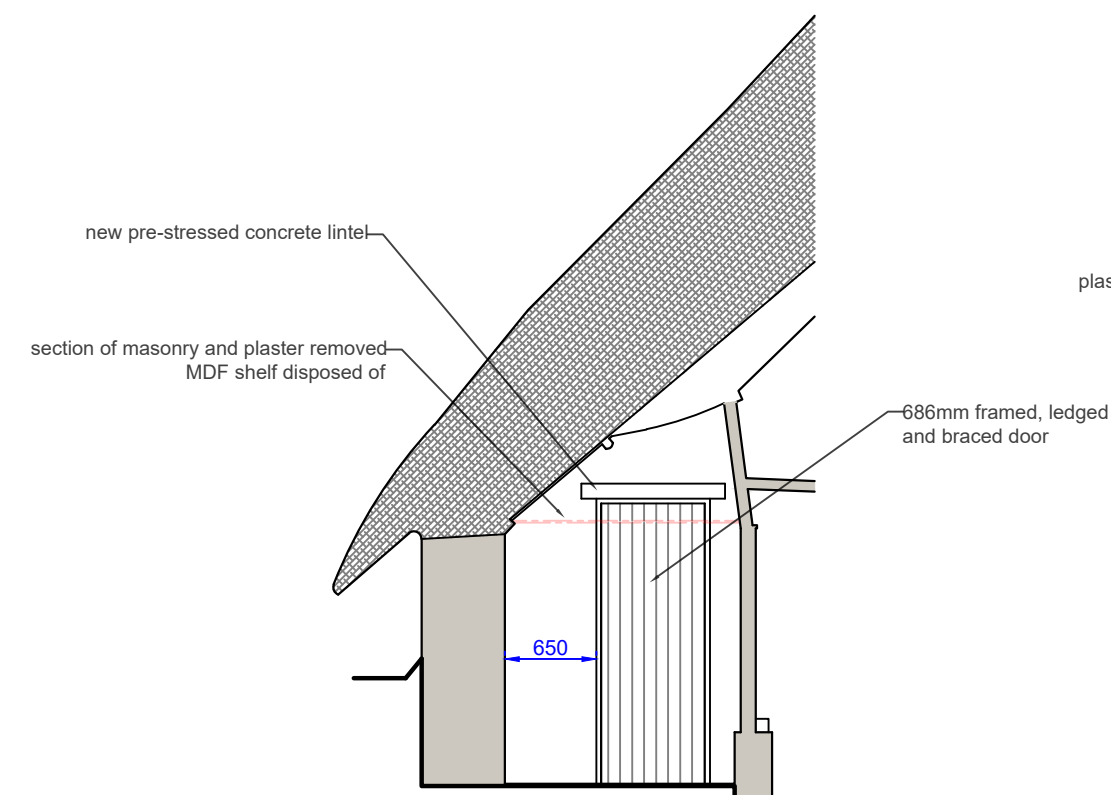


View A 'as proposed' 1:50

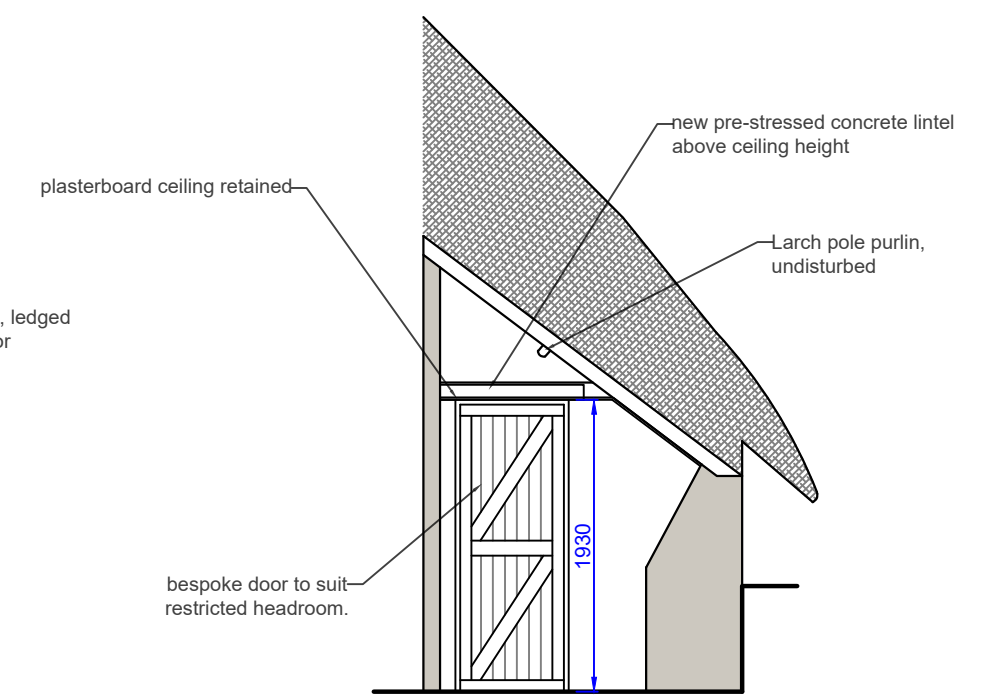

View B 'as proposed' 1:50

DRAWING TO BE READ IN CONJUNCTION WITH METHOD STATEMENT

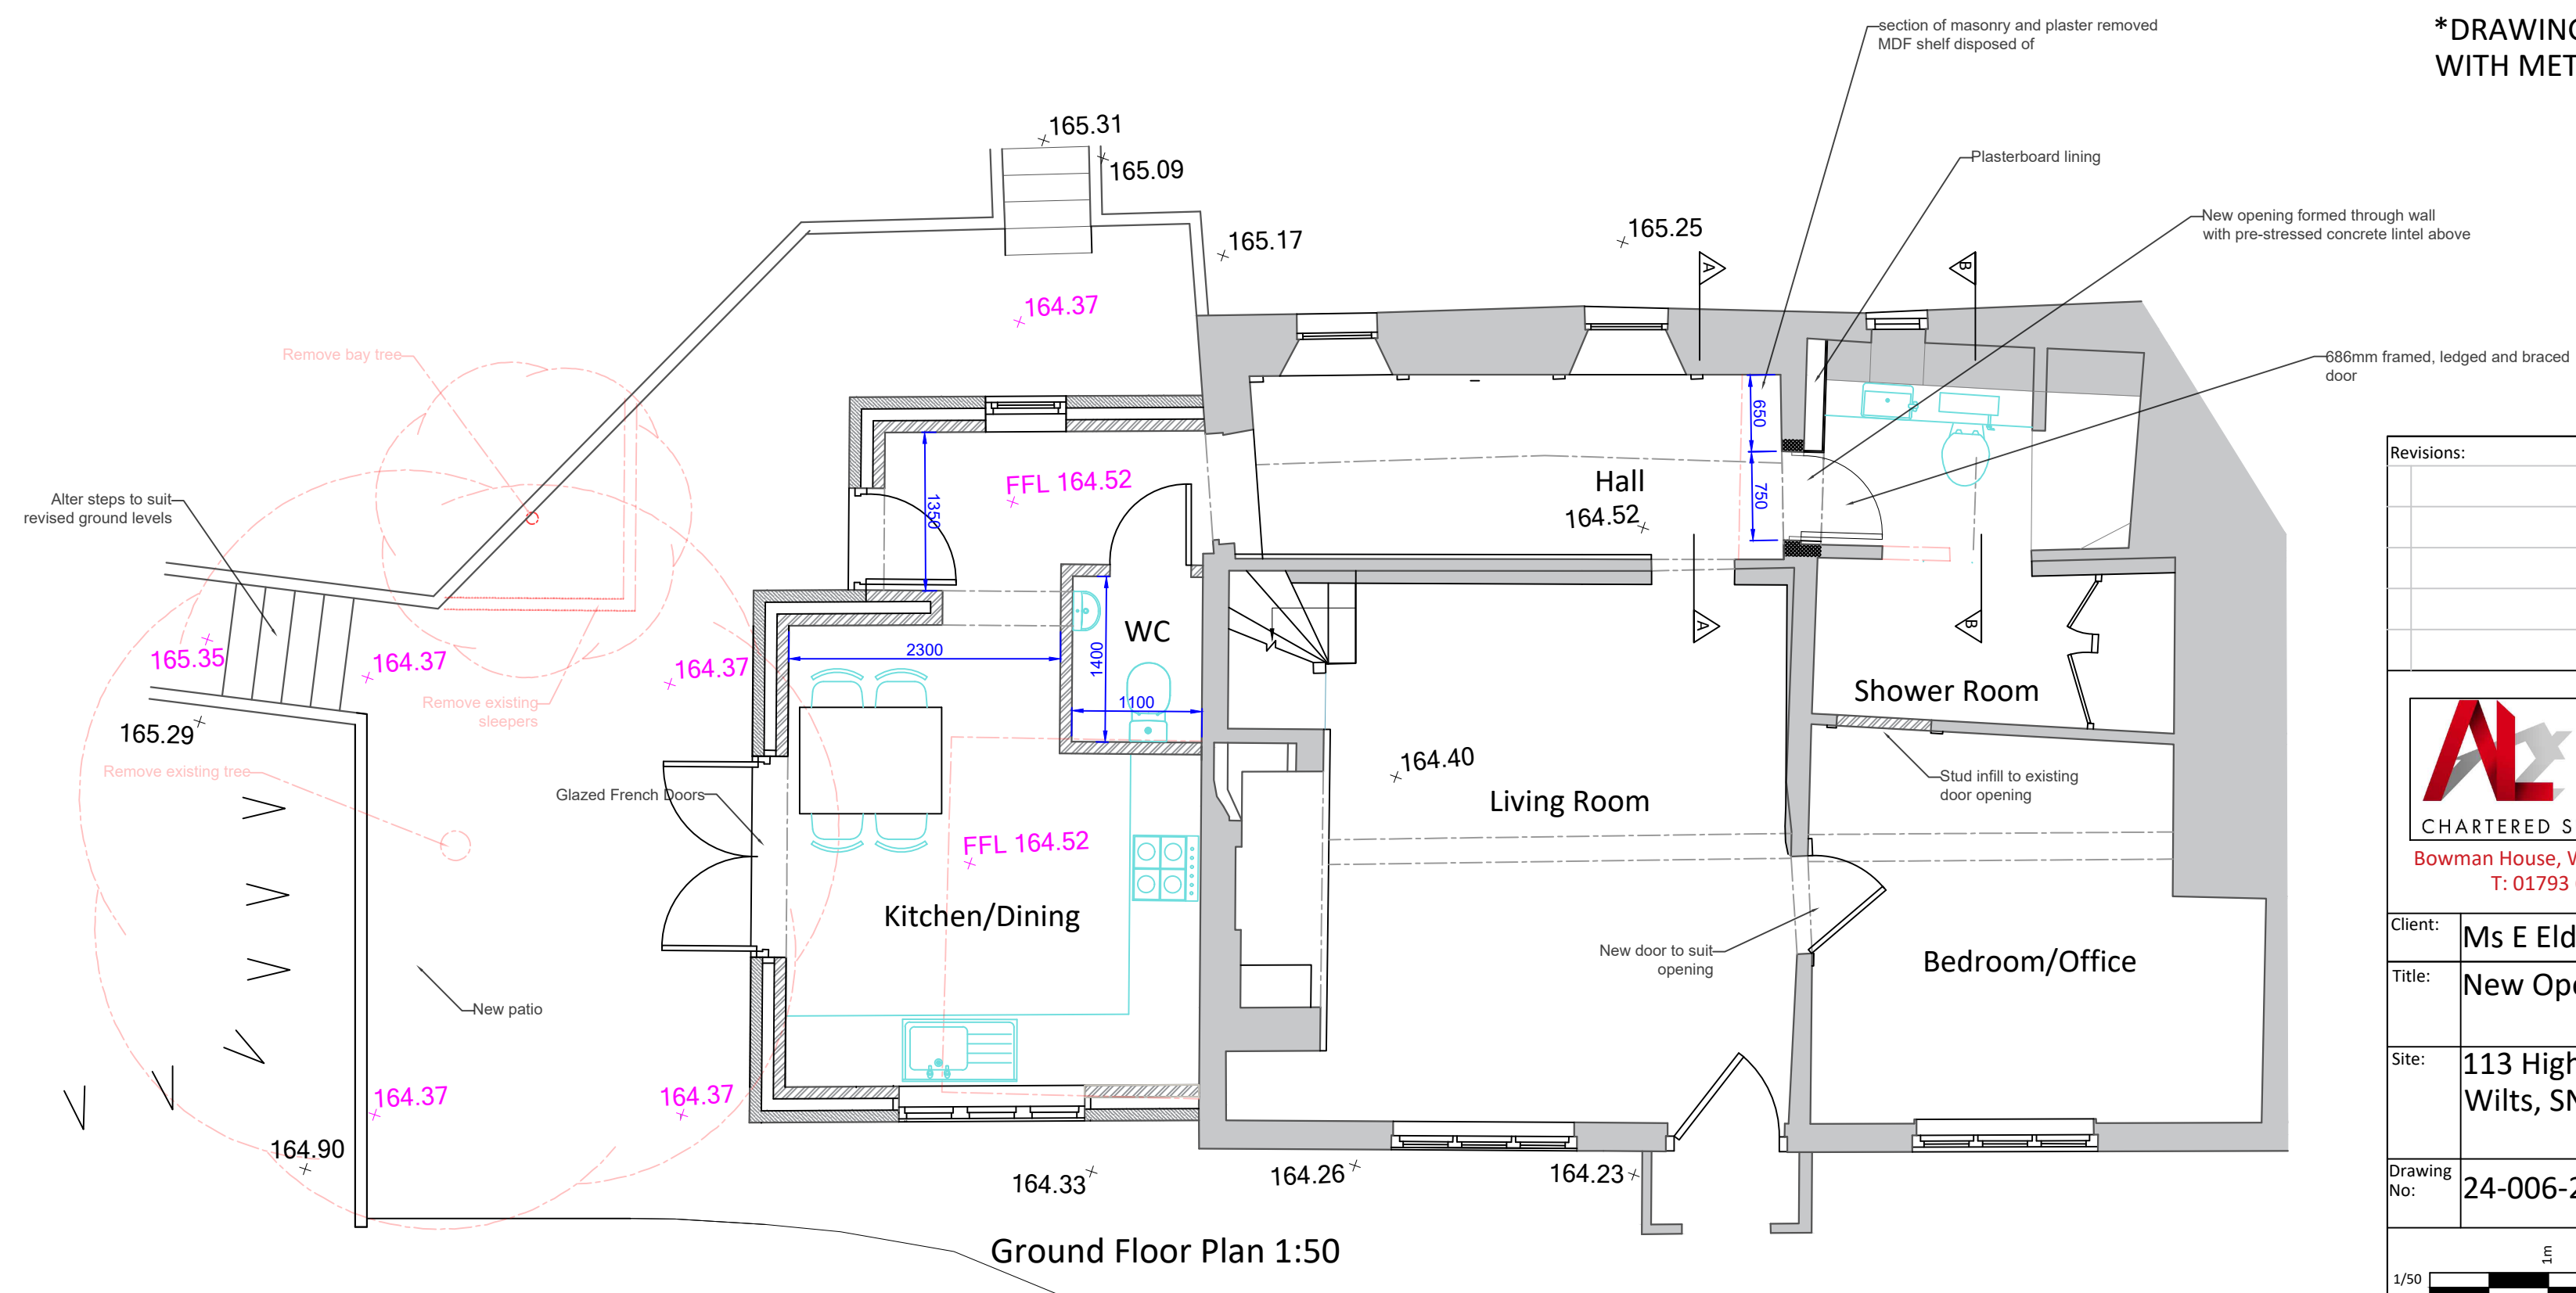

Ground Floor Plan 1:50

Revisions:			
 AL ASSOCIATES CHARTERED SURVEYORS & ARCHITECTURAL DESIGNERS Bowman House, Whitehill Lane, Royal Wootton Bassett, Wilts, SN4 7DB T: 01793 686118 E: info@alassociatesltd.co.uk			
Client:	Ms E Eldred		
Title:	New Opening - existing and proposed details		
Site:	113 High Street, Burbage, Marlborough Wilts, SN8 3AA		
Drawing No:	24-006-20	Rev:	Scale: As stated @ A2
