



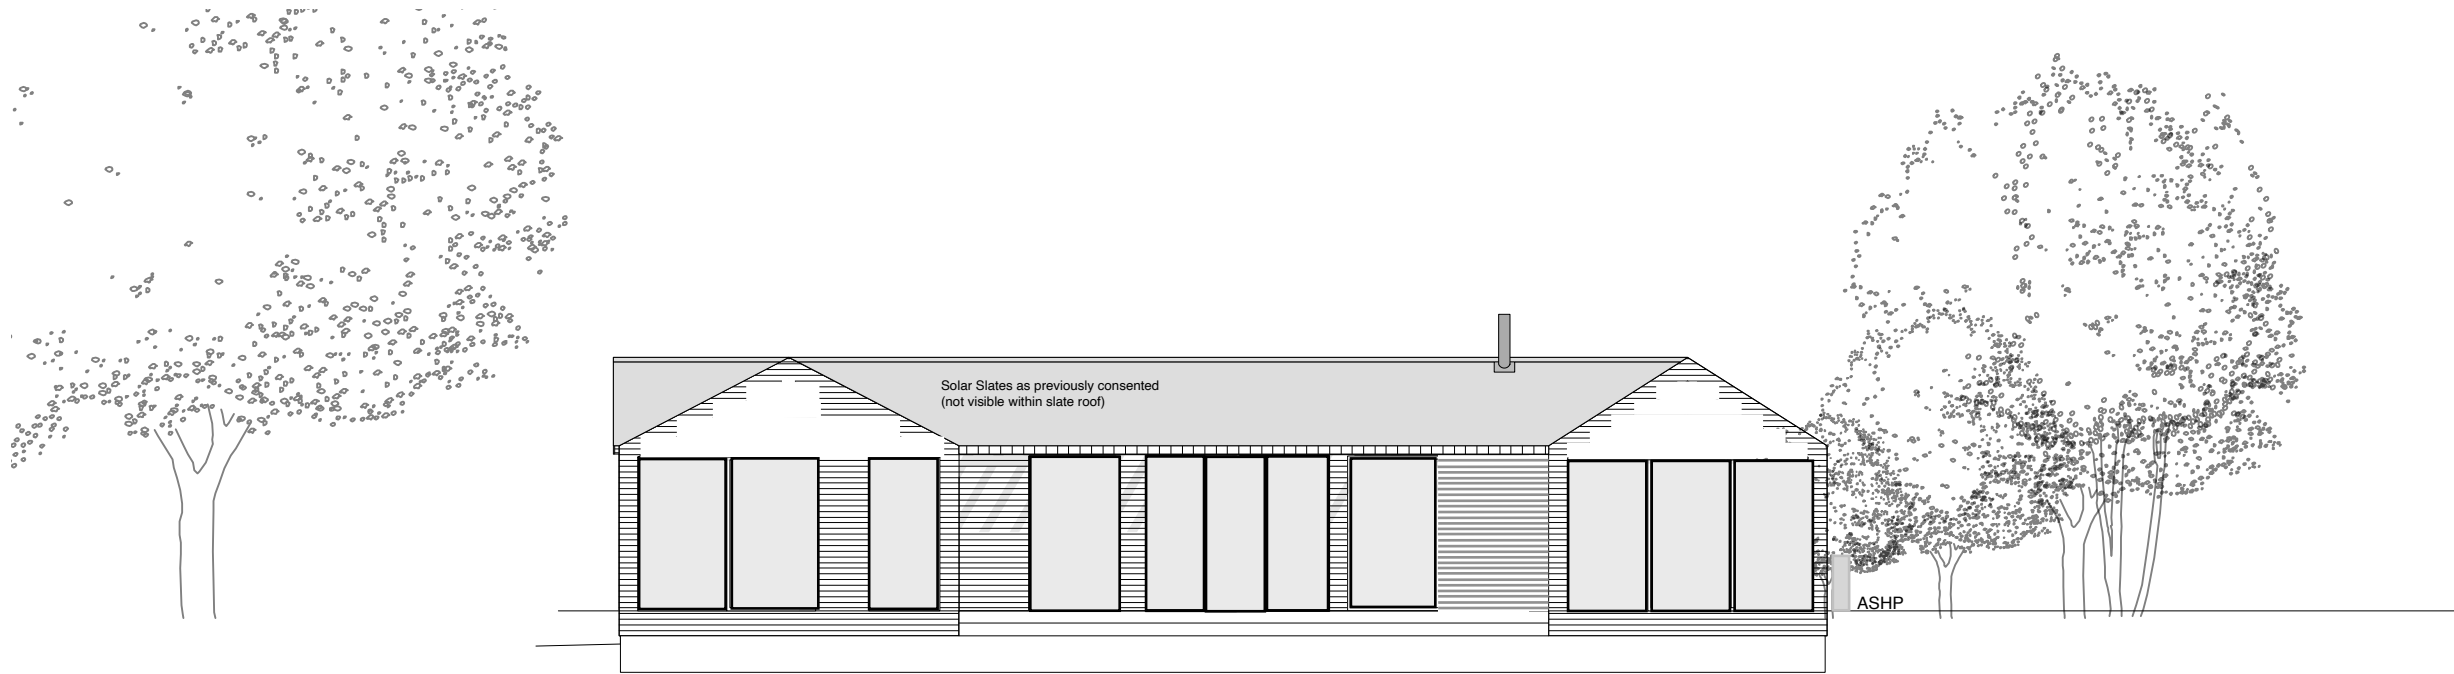


South-West elevation



South-East elevation

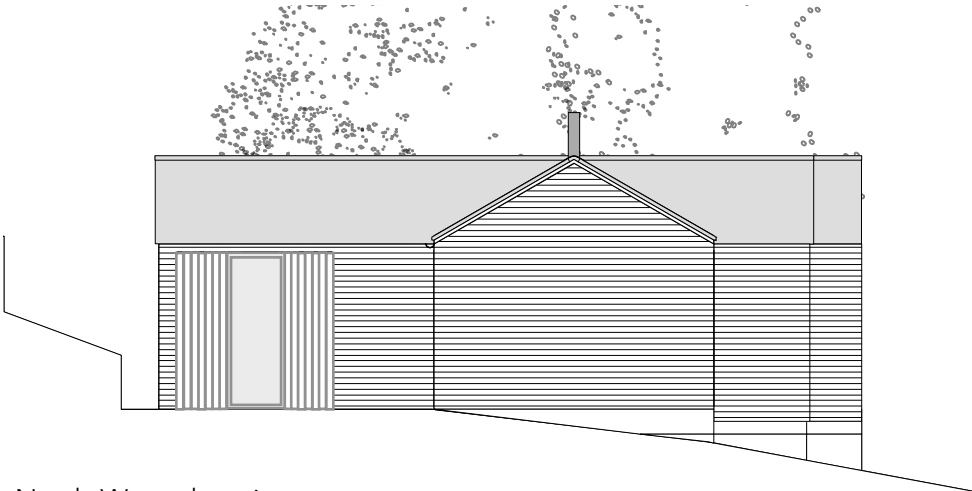

North-West elevation

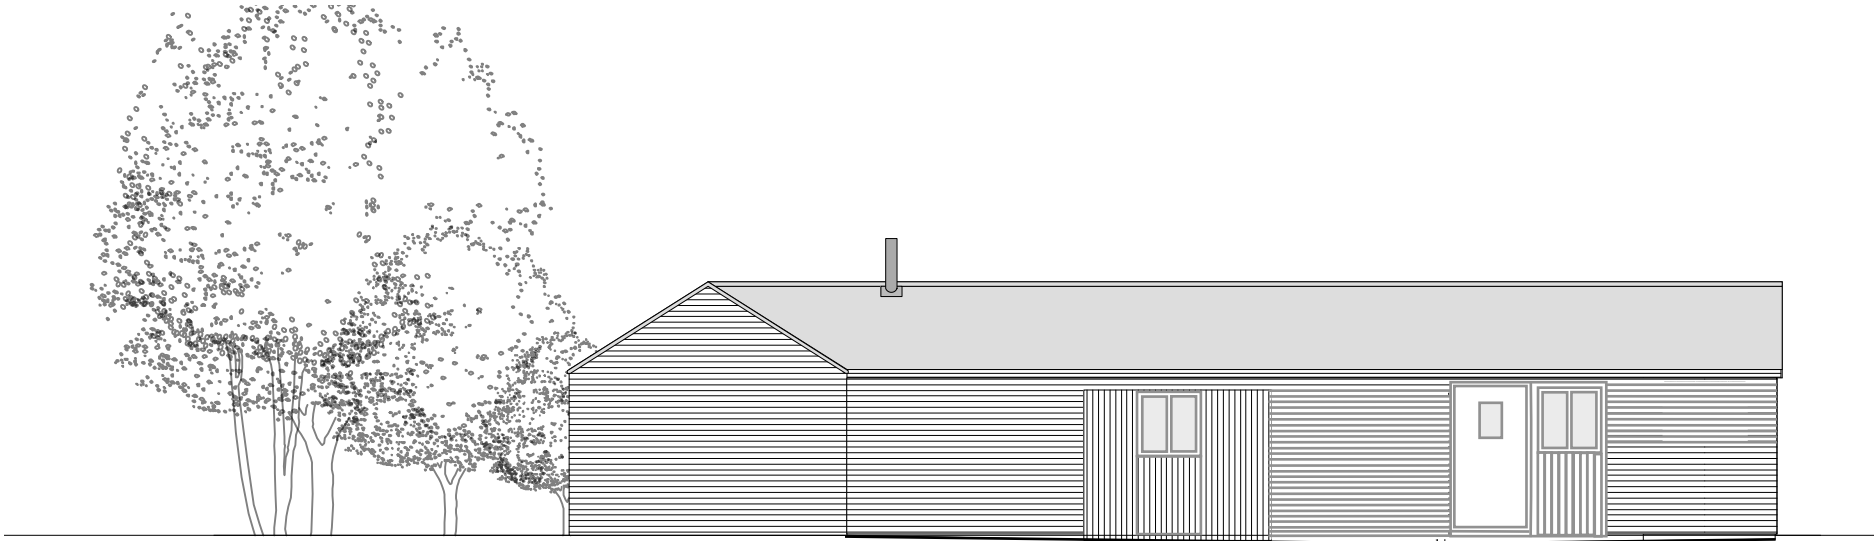

North-East elevation

NOTE
All elevations as previously
consented PL2026/00040

REV.	DATE	NOTES
0	1	2

Mr and Mrs P Baker
Folly Cottage Stables
Lower Rudloe
Corsham
Wiltshire SN13 0PB

Proposed Elevations - 004

Scale : 1:100
December 2025