



FRONT ELEVATION LOOKING FROM NEW ROAD

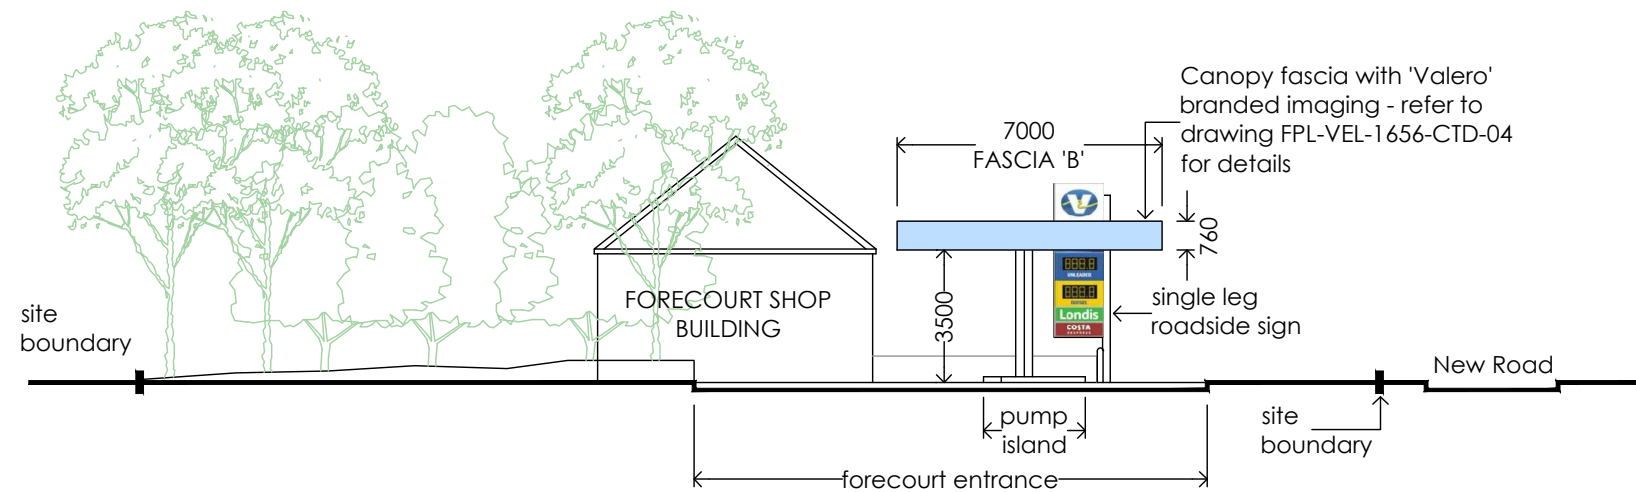

SIDE ELEVATION LOOKING FROM WOOLLEY STREET

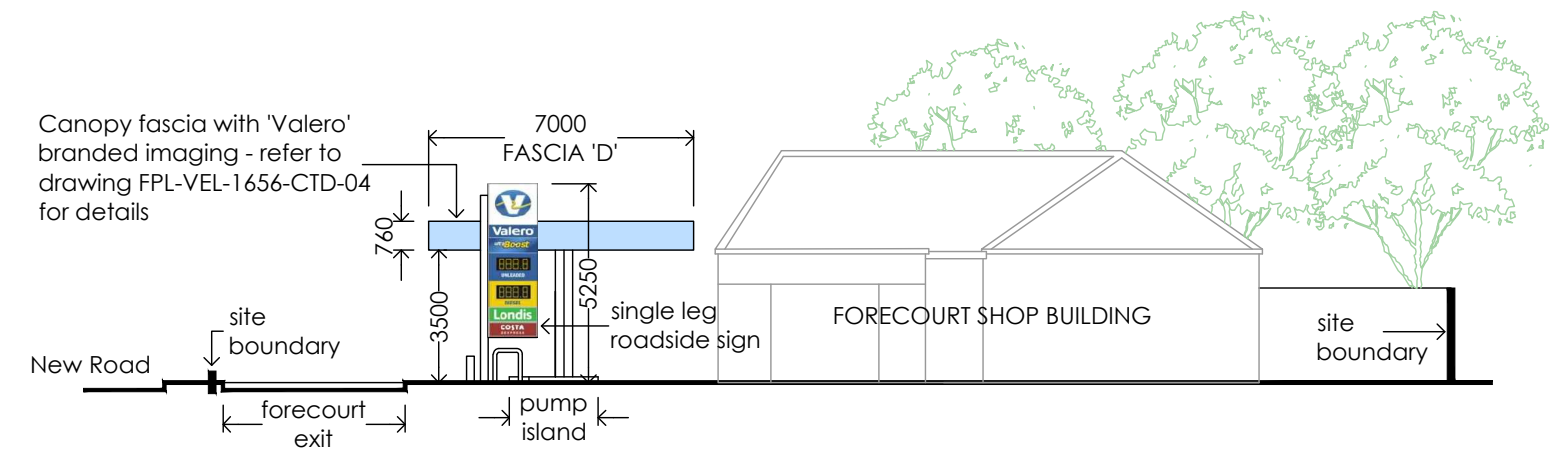

SIDE ELEVATION LOOKING TOWARDS WOOLLEY STREET



PUMP ISLAND SIGN LAYOUT

Non-illuminated column cladding. Pump casing 'Valero' branded
Not to scale

NOTES:
This drawing is to be used for a Consent to Display Advertisements planning application only.

All dimensions to be checked and verified on site before any sign fabrication and installation is carried out.

For site plan refer to drawing: FPL-VEL-1656-CTD-02
For sign details refer to drawing: FPL-VEL-1656-CTD-04

CANOPY FASCIA 'C' - This drawing depicts roadside facing elevations only to show the branded and illuminated canopy fascia sign locations. Fascia 'C', facing out to the rear, is not branded or illuminated being coloured only, and therefore is not depicted - refer to drawing FPL-VEL-1656-CTD-04 for details.

THE EXISTING FORECOURT SHOP PLANNING CONSENTED 'LONDIS' BRAND SIGNS ARE TO REMAIN UNALTERED AND DO NOT FORM PART OF THE VALERO' FUEL BRAND SIGN INSTALLATION.



FROWSBURY
Projects

Frowsbury Projects Limited
Office 3, Stronsay Business Centre
Tilford Road, Hindhead, GU26
6UG

Email: enquires@frowsbury.com

© This drawing is the copyright of FROWSBURY PROJECTS LTD.

CLIENT
MOTOR FUEL GROUP (MFG)
10 BRICKET ROAD, ST ALBANS,
HERFORDSHIRE
AL1 3JX

PROJECT LOCATION
BRADFORD AVON SERVICE STATION
47 WOOLLEY STREET
BRADFORD-ON-AVON
BA15 1AF

DRAWING
VALERO BRAND RE-IMAGING
SITE ELEVATIONS

rev | date | by | description

Dwg No: FPL-VEL-1656-CTD-03

Rev:

Scale: 1:200

A3
original plot size

Date: June 2026

Draw By:

CAD file ref: