


PROPOSED WORKS

- Remove existing timber framed conservatory
- Replace with solid roofed conservatory, with standing-seam grey powder-coated steel sheet roofing; oak framing; off-white/cream powder-coated aluminium windows and doors; Cotswold stone walls (maintaining existing); outdoor kitchen to be installed under exposed area
- NB. The proposed works affect the south facing conservatory only




SOUTH ELEVATION - A - UNAFFECTED

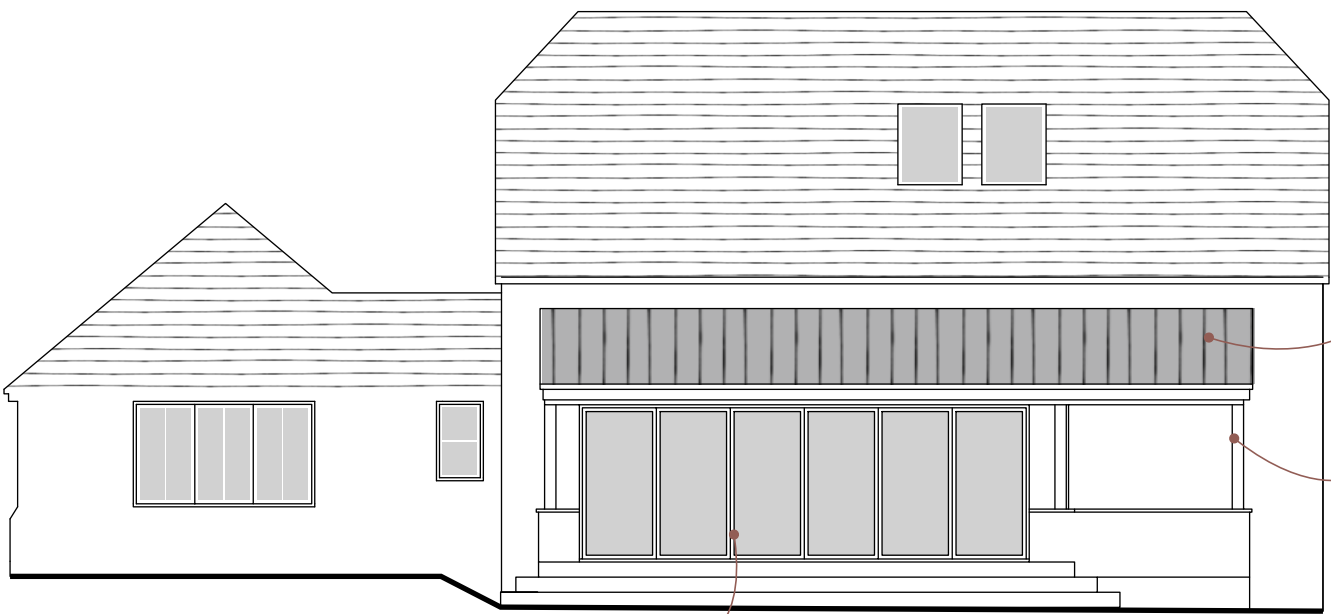


SOUTH ELEVATION - B



SECTION B - B

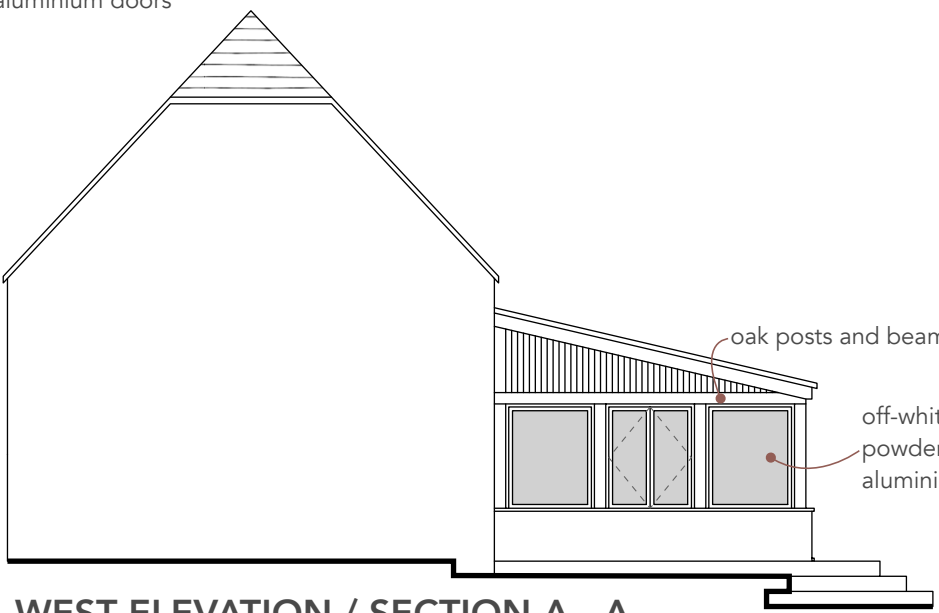

WEST ELEVATION / SECTION A - A

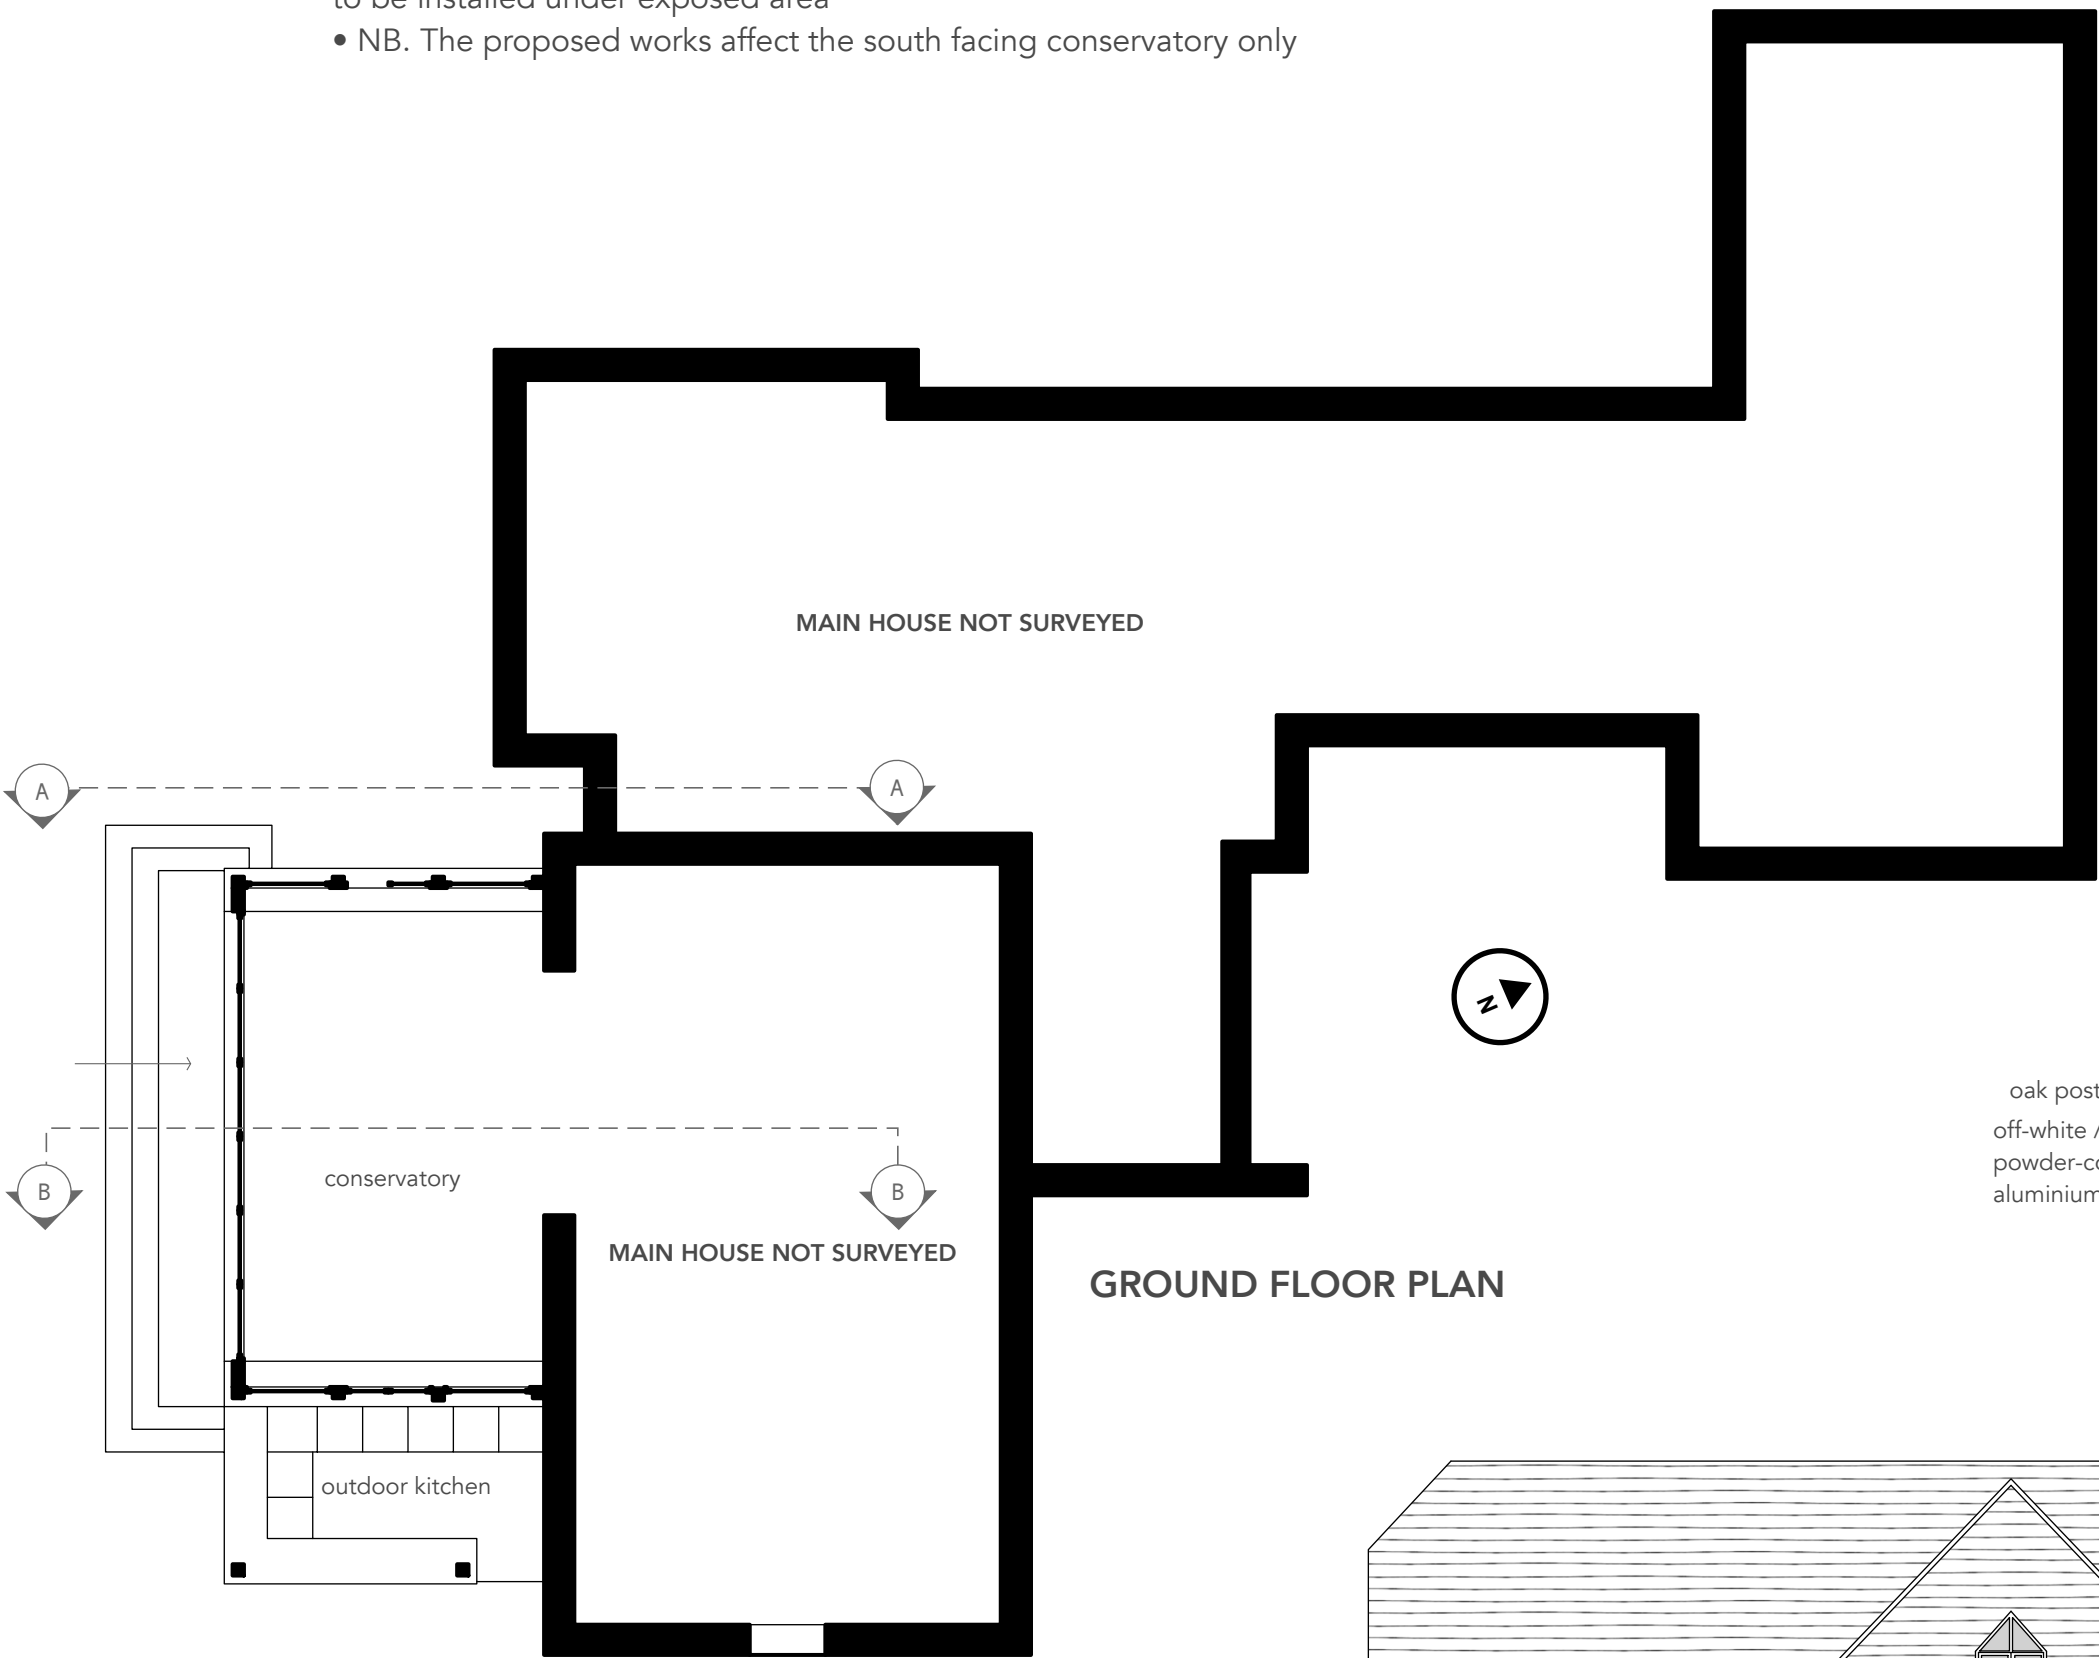

GROUND FLOOR PLAN



EAST ELEVATION - D



NORTH ELEVATION - E - UNAFFECTED



NORTH ELEVATION - F - UNAFFECTED

0 scale 1 : 100 10m

all dimensions to be confirmed on site
all works to be carried out in accordance with current Building Regulations
drawings and design copyright of SE Architecture and may not be copied, altered or reproduced without authority

project:
**The Barn. Grove Road,
Sherston. SN16 0NF**

drawing: **4 : Proposed Plans and Elevations**
1 : 100 on A2

July 2026

SE Architecture
07814 685519
www.se-architecture.co.uk