



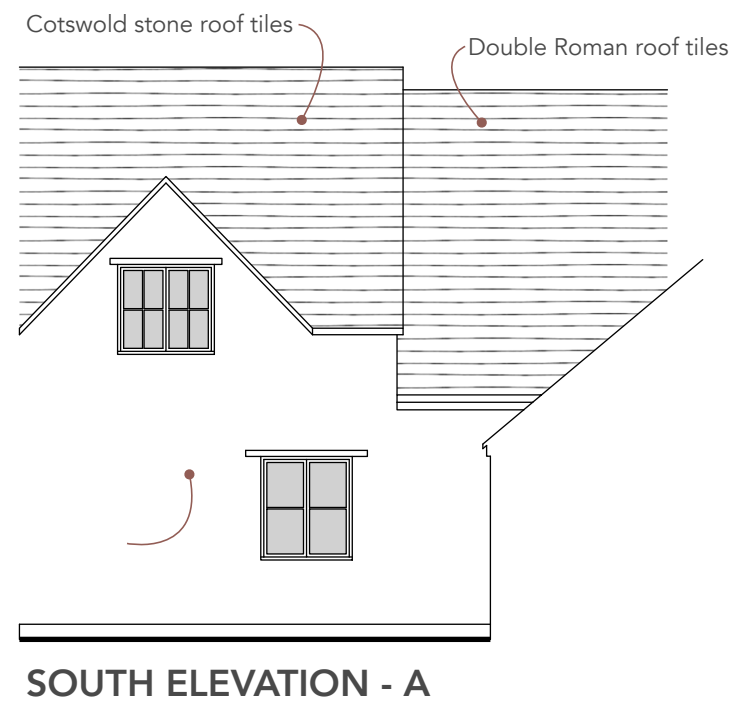


SOUTH ELEVATION - A




SOUTH ELEVATION - B

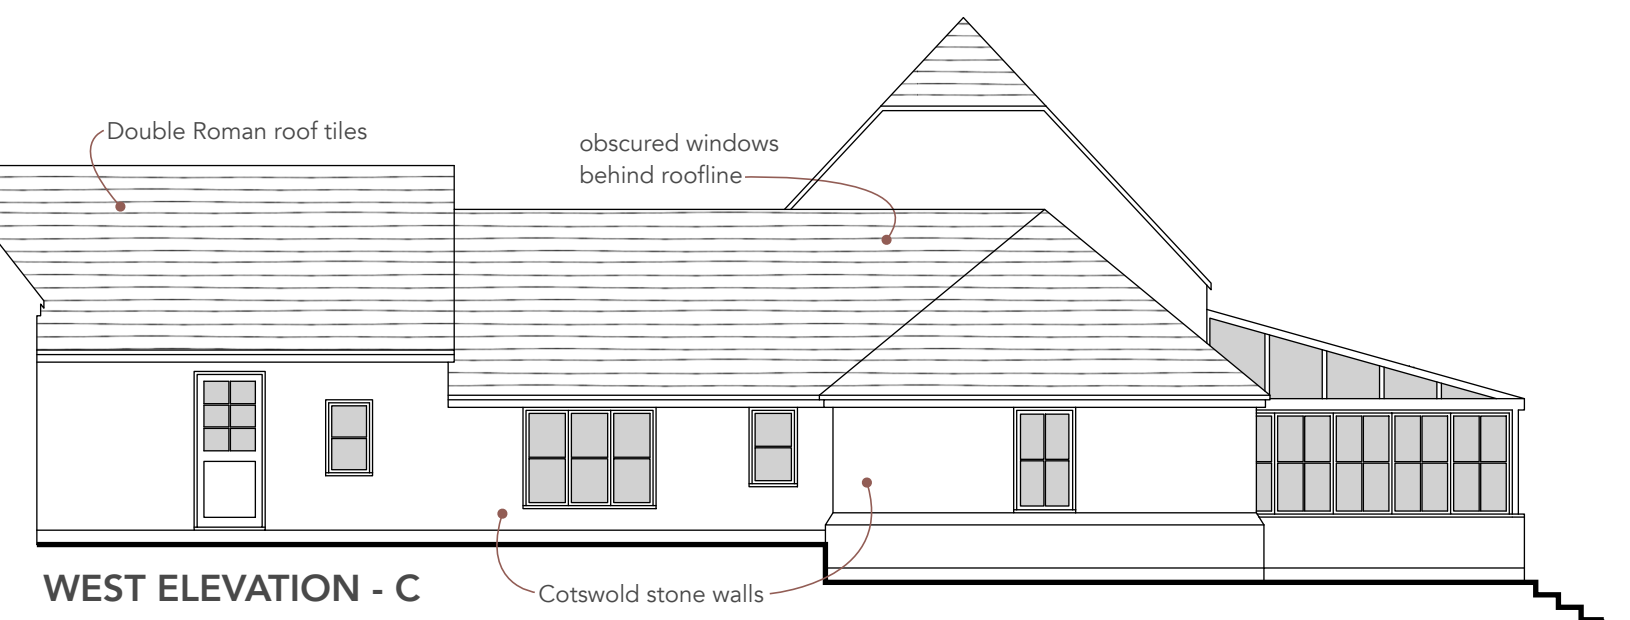

WEST ELEVATION - C

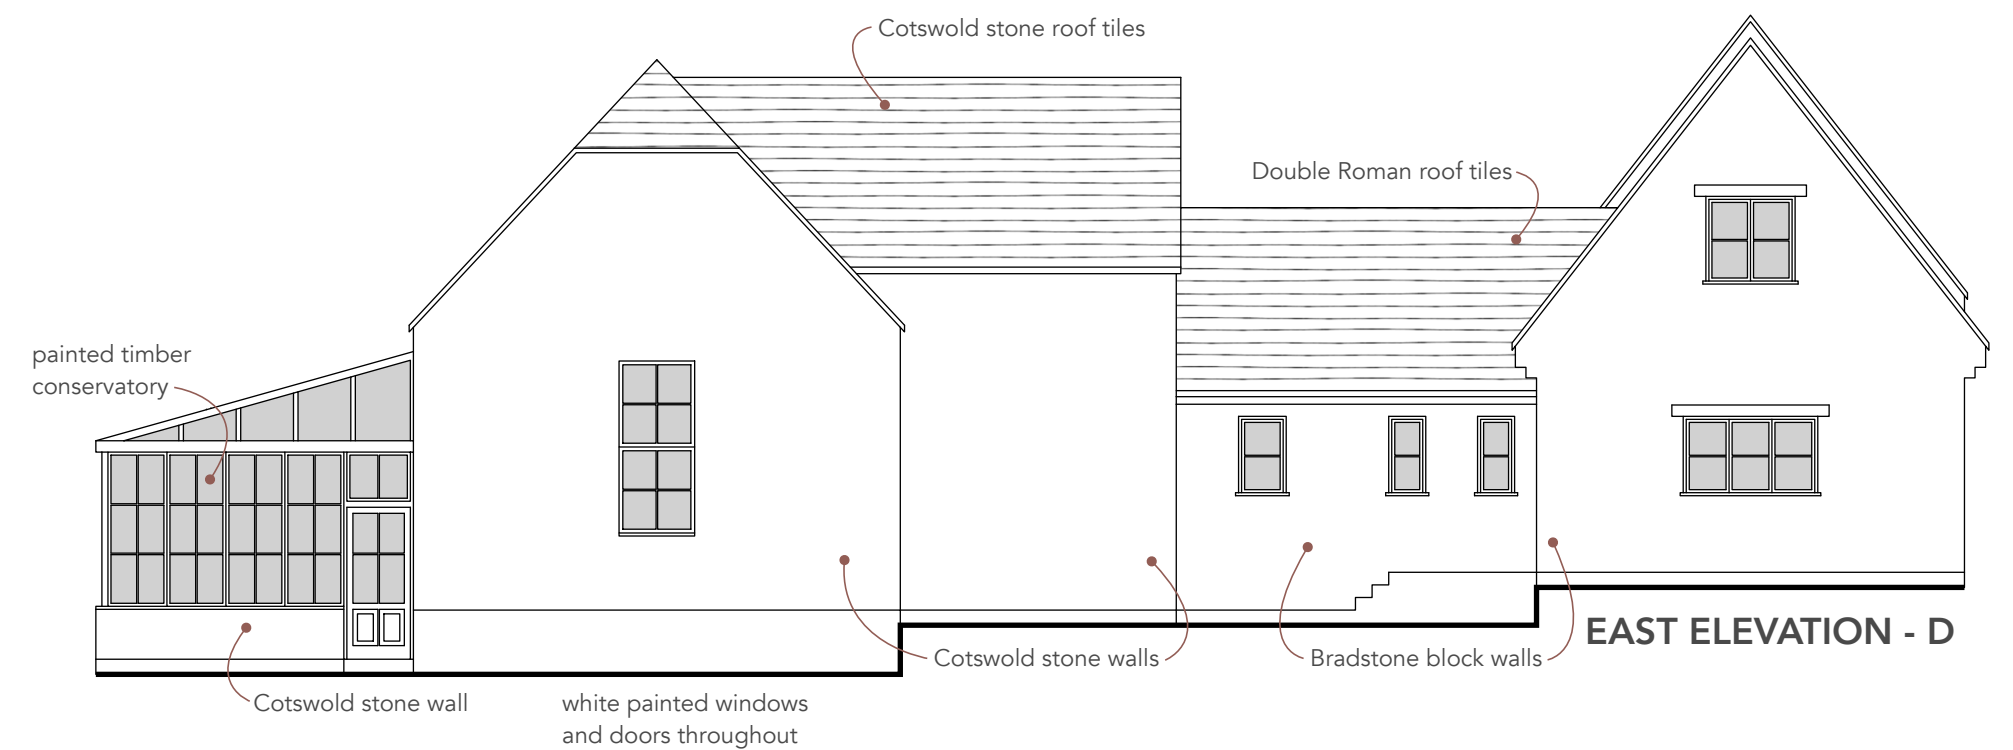

EAST ELEVATION - D

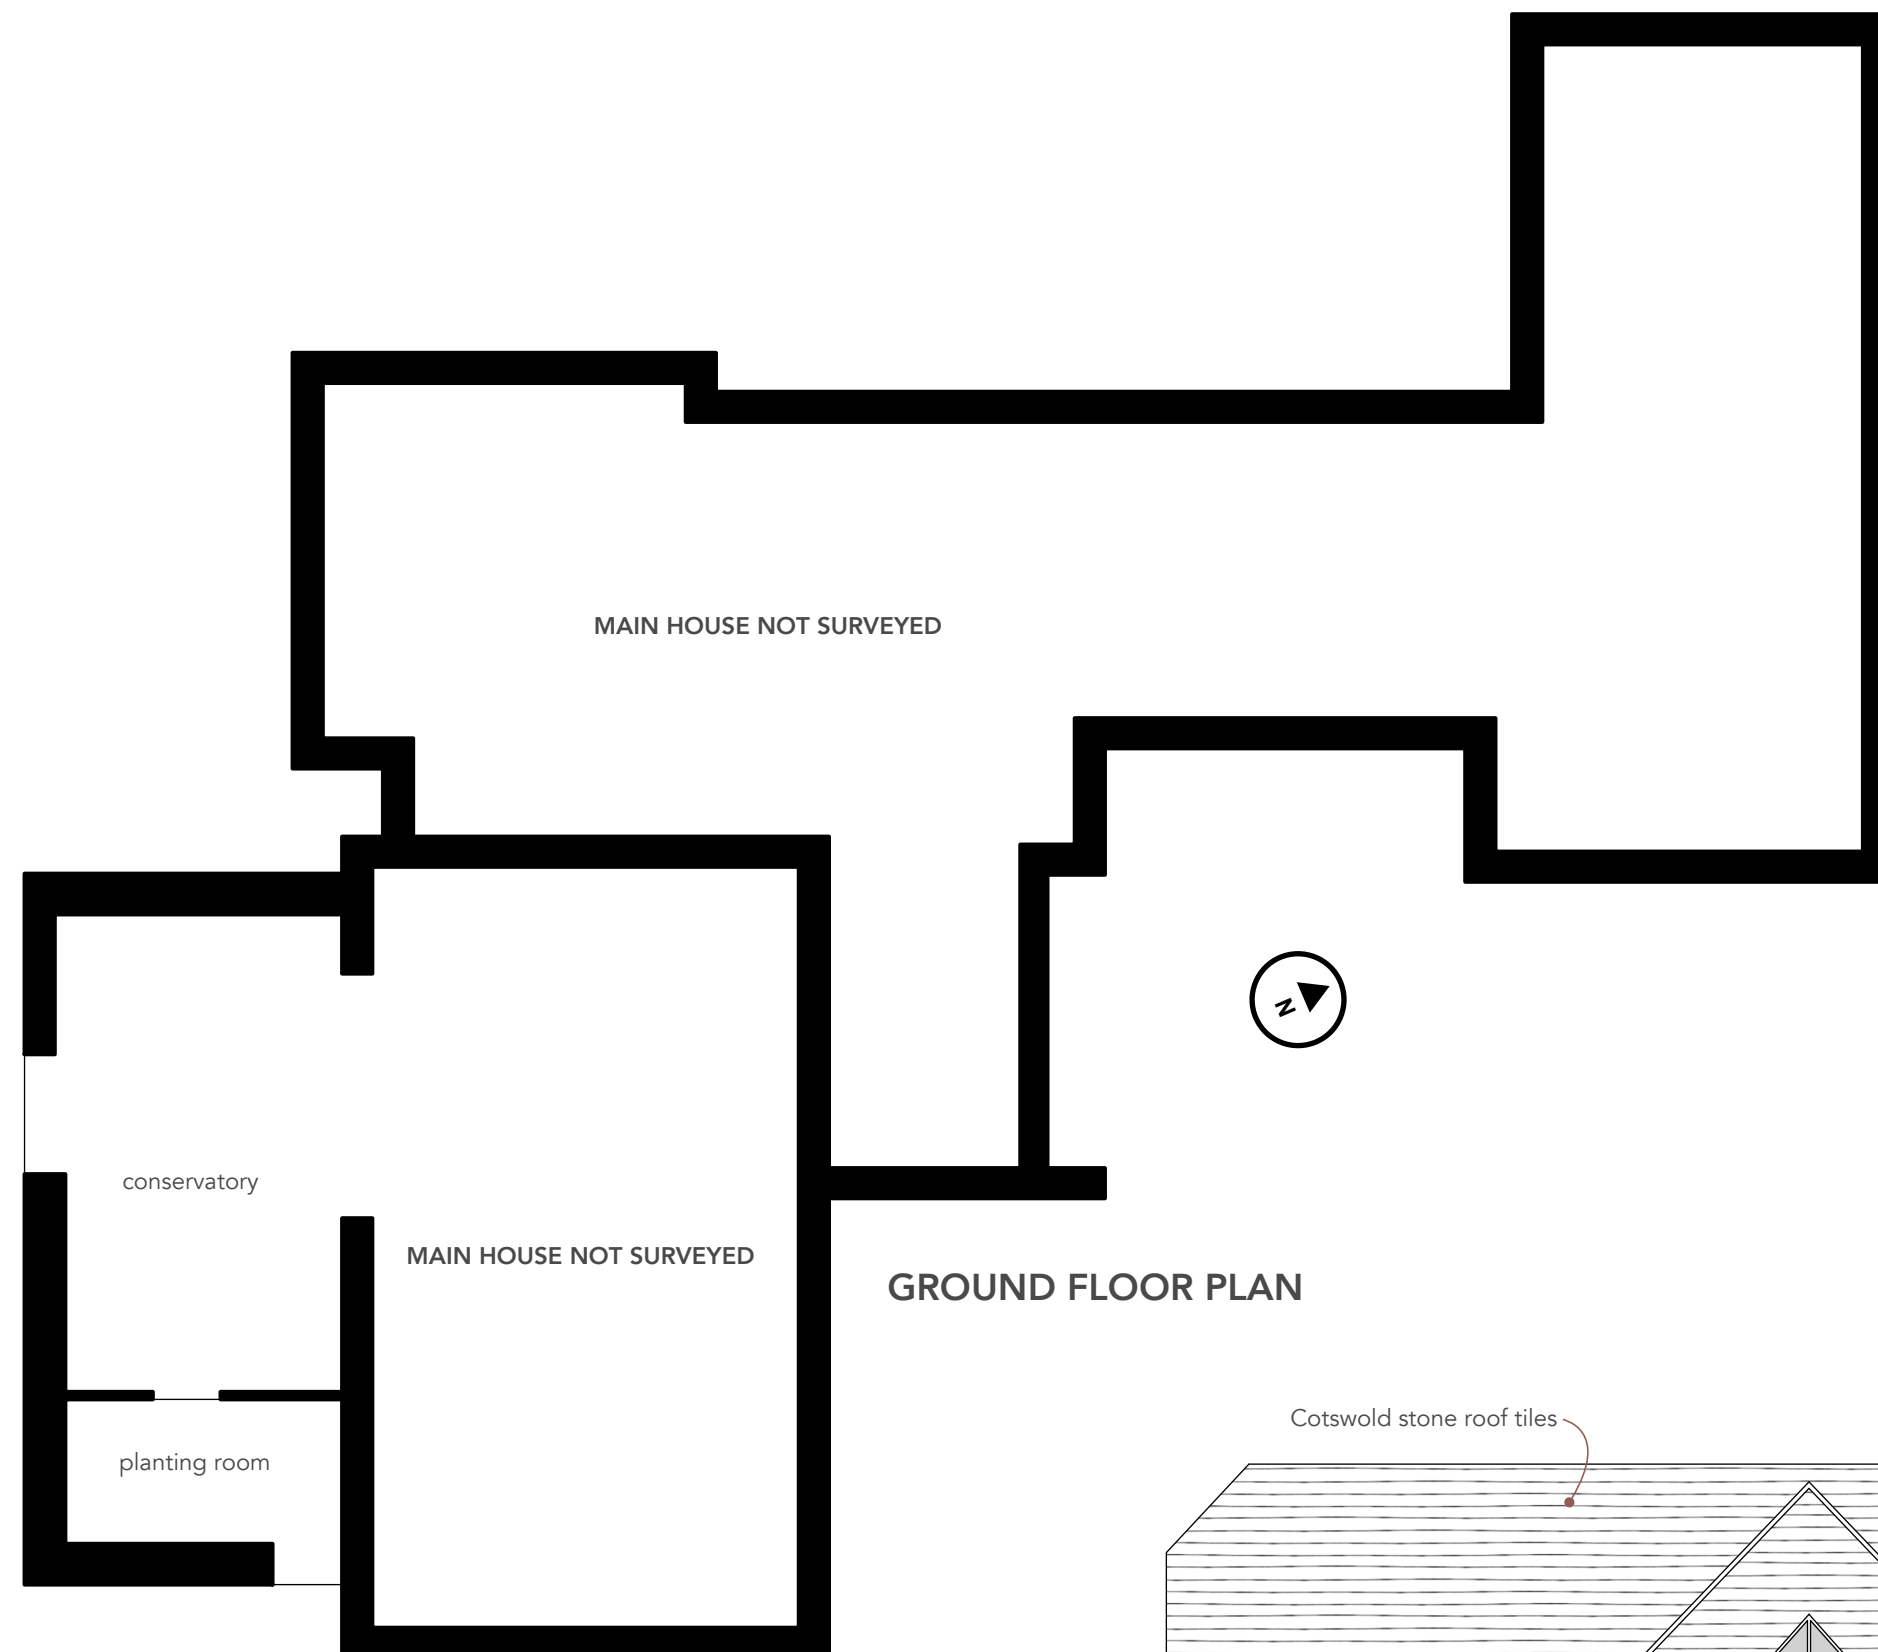


GROUND FLOOR PLAN



NORTH ELEVATION - E

white painted windows
and doors throughout

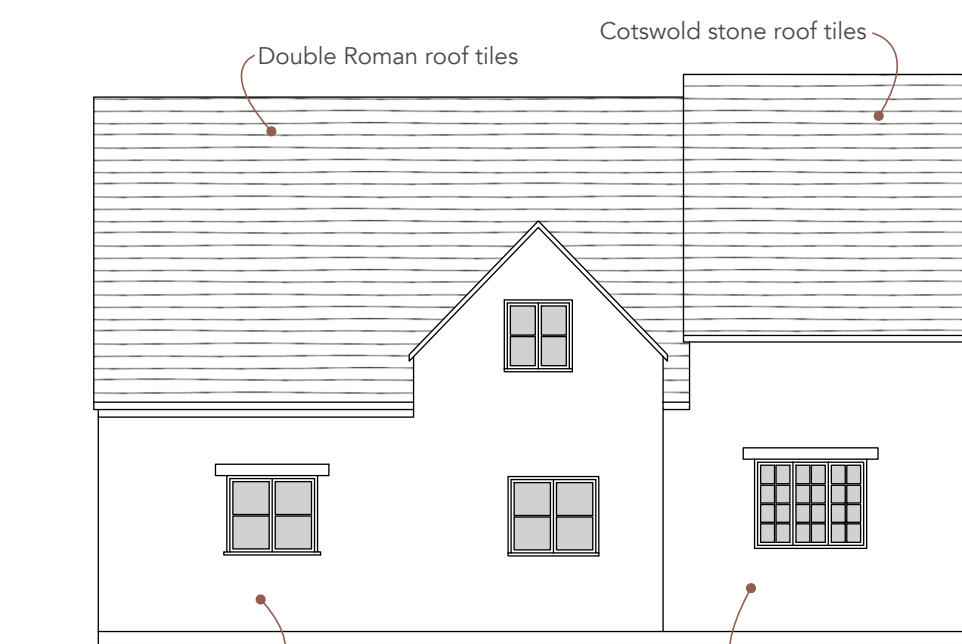

NORTH ELEVATION - F

white painted windows
and doors throughout

0 scale 1 : 100 10m

all dimensions to be confirmed on site
all works to be carried out in accordance with current Building Regulations
drawings and design copyright of SE Architecture and may not be copied, altered or
reproduced without authority

project:

The Barn. Grove Road,
Sherston. SN16 0NF

drawing:

3 : Existing Plans and Elevations
1 : 100 on A2

July 2026

SE Architecture
07814 685519
www.se-architecture.co.uk