

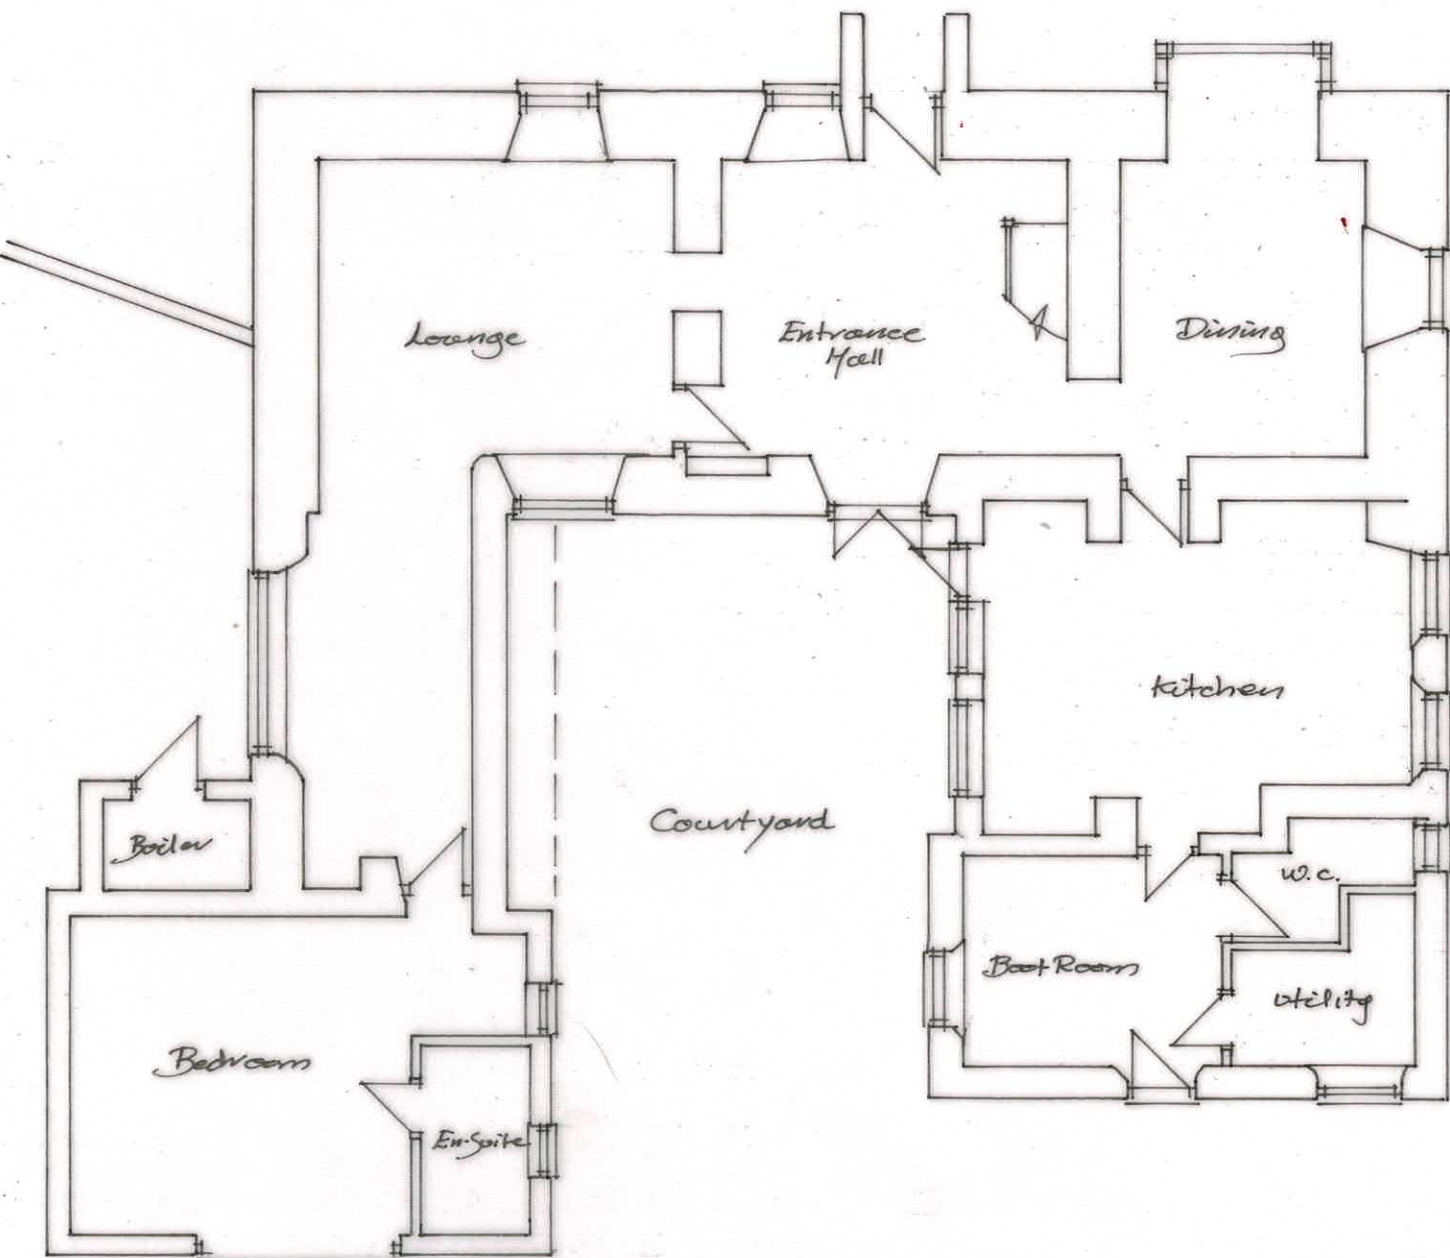


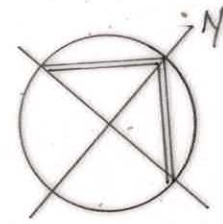


Ground Floor

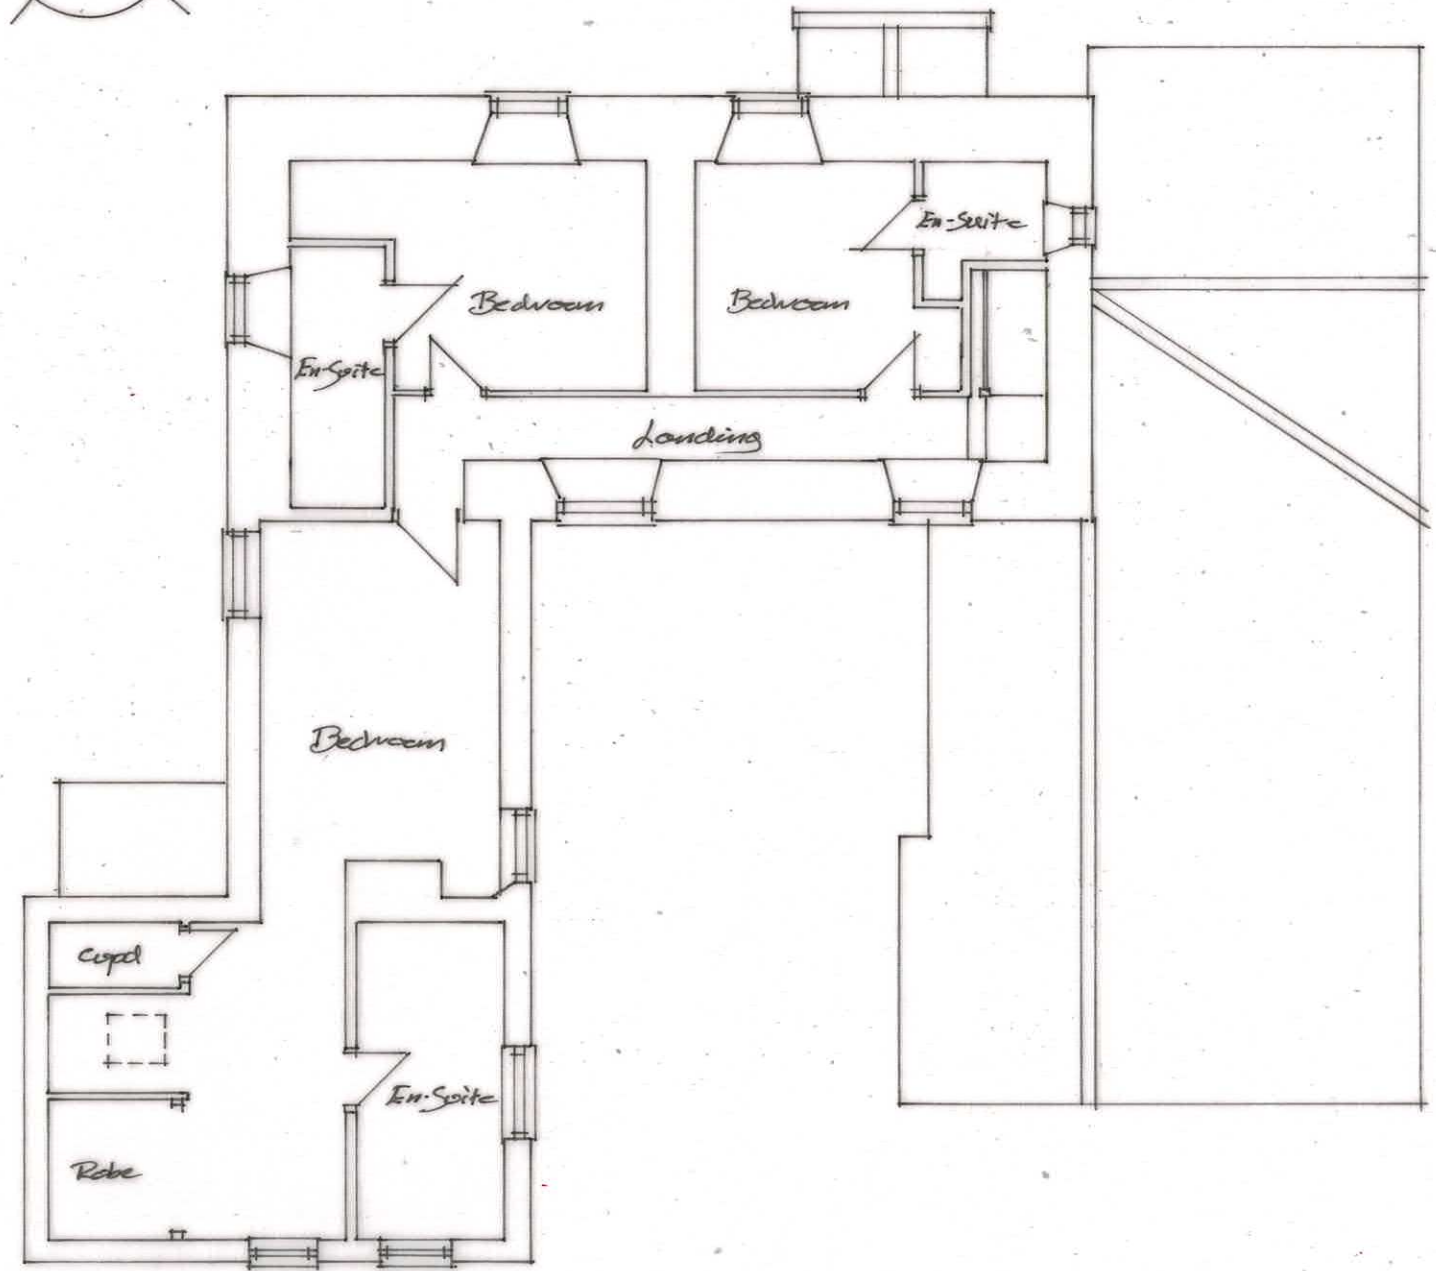

First Floor

A3

 

		3 Potley Lane Corsham, Wilts SN13 9RY 01225811057
Project: Woodlands The Street Grittleton BA14 6AF		
Drawing: Floor Plans Existing		
Scale: 1:100 A3	Drawing No: 2631/1	
Date: June 26	Drawn: CH	