



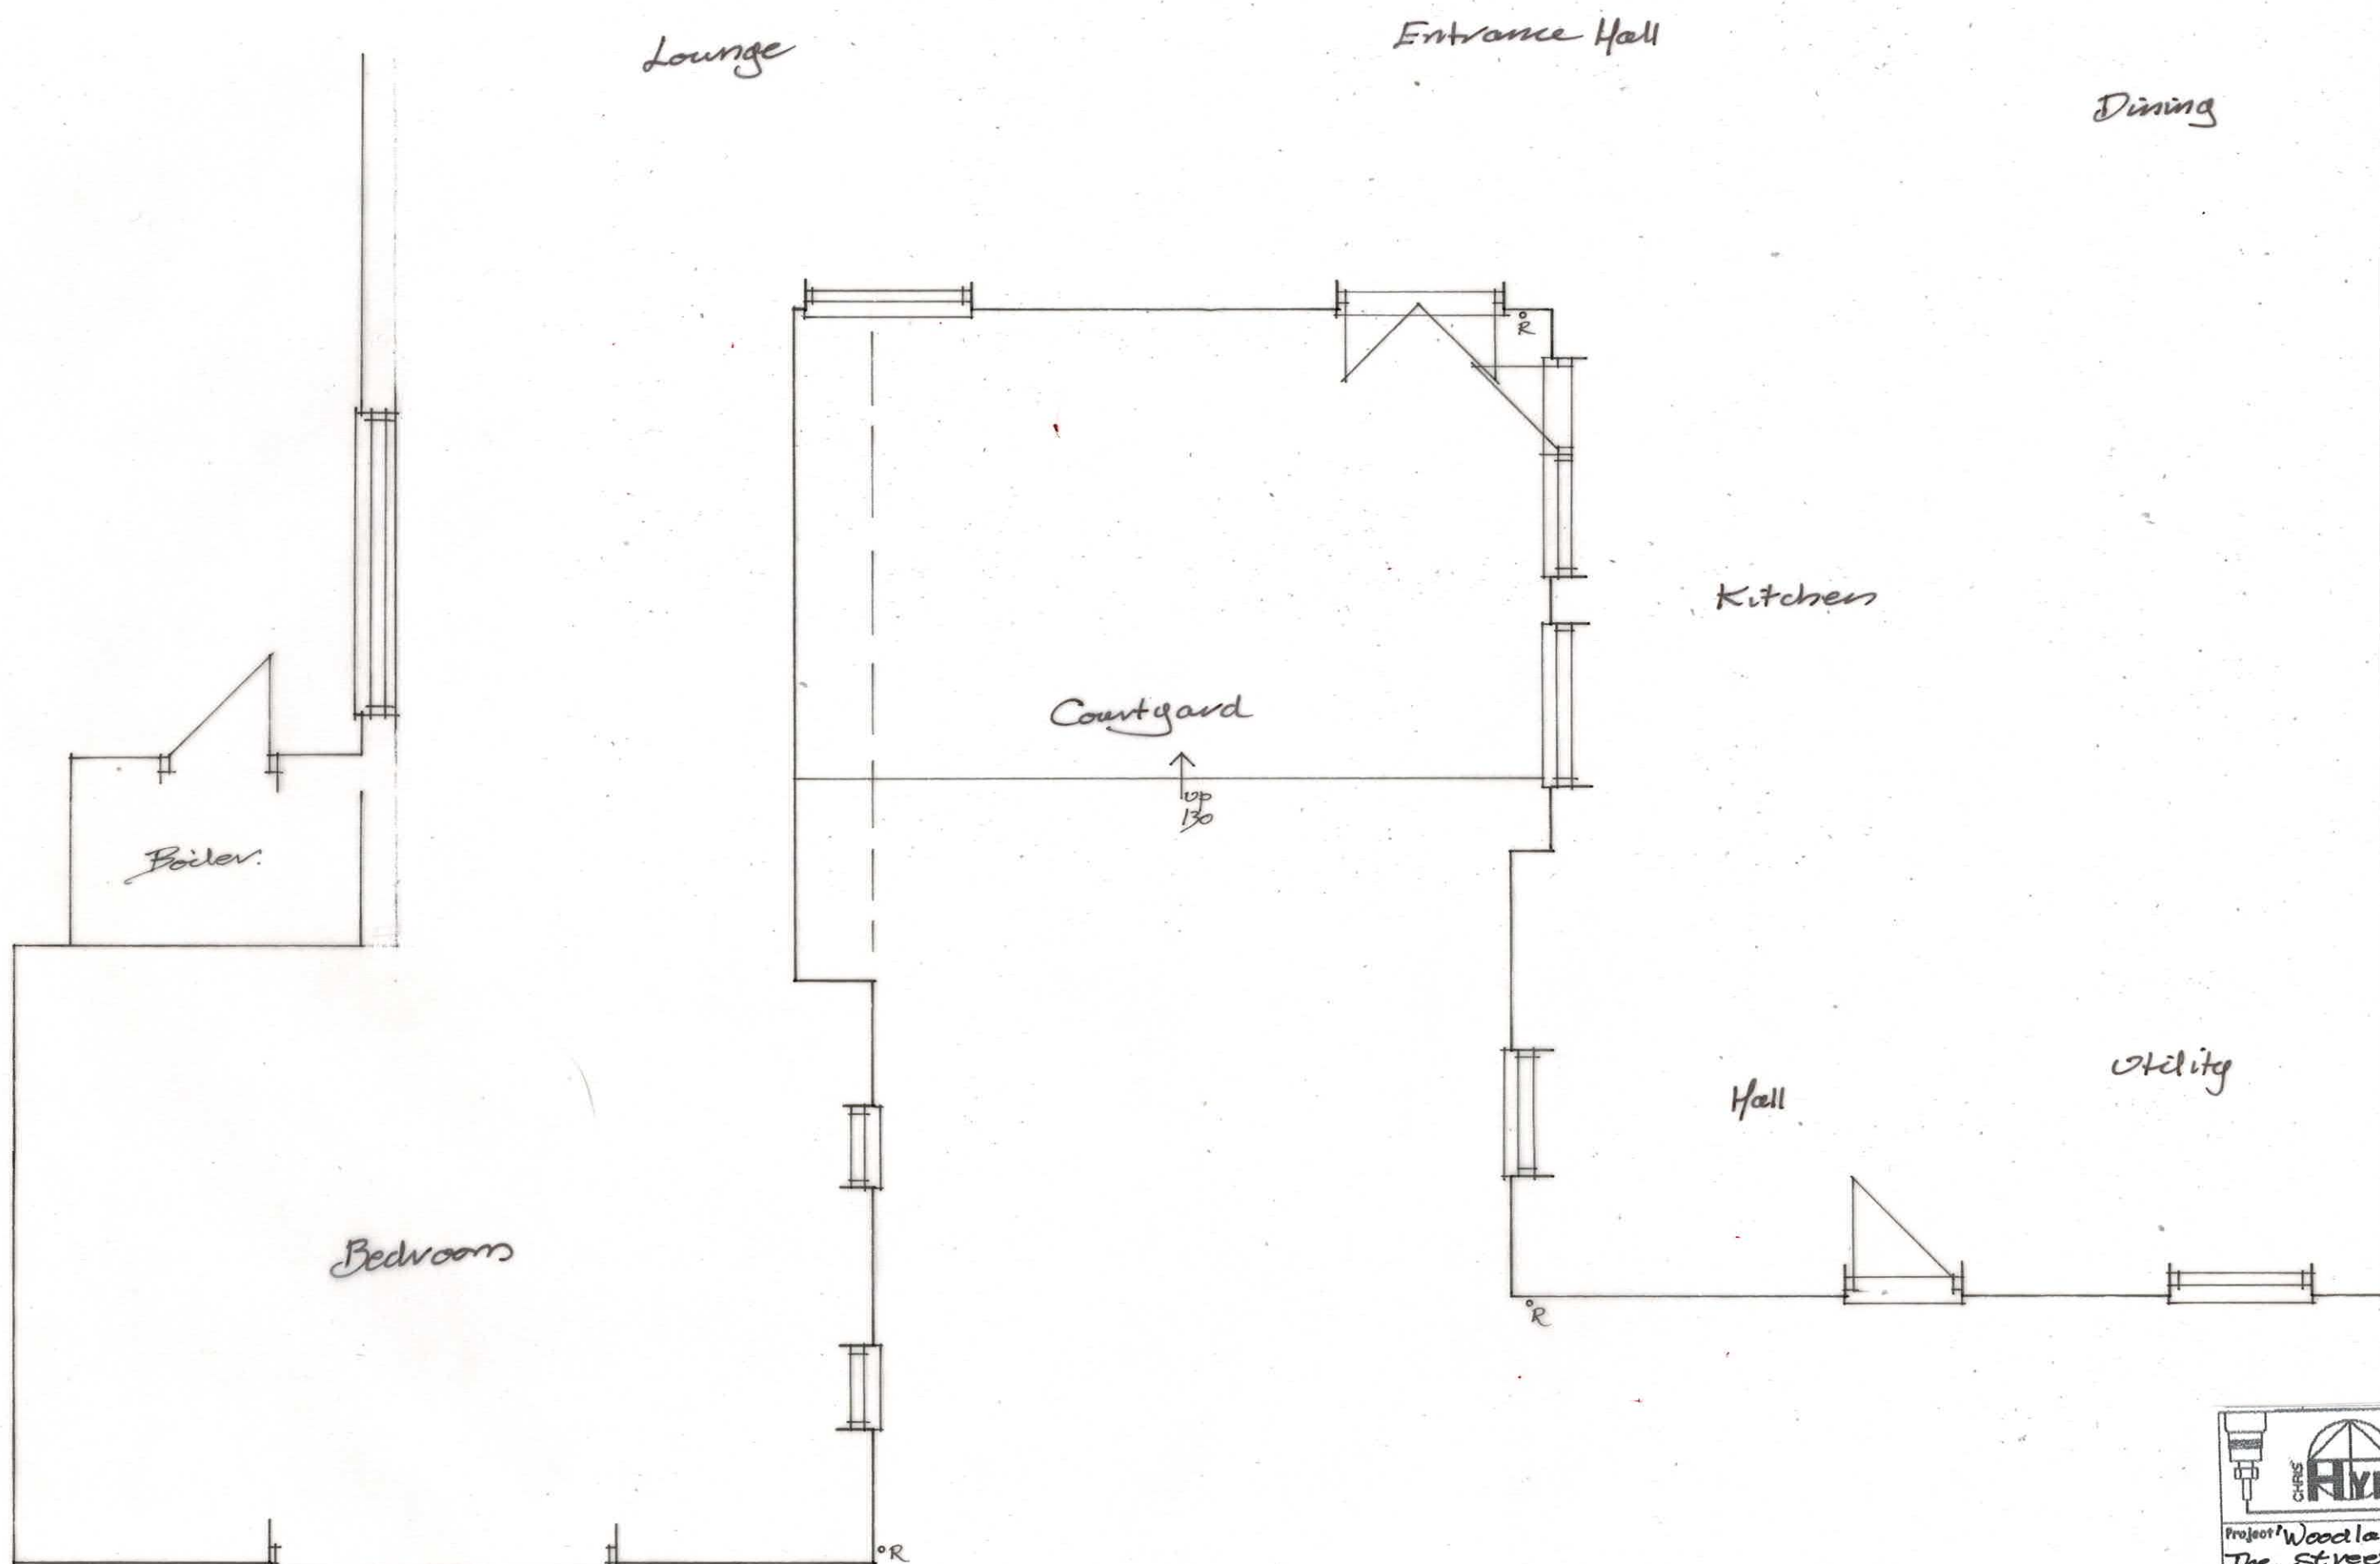

A3

 

 3 Potley Lane Corsham, Wilts SN13 9RY 01225811057	
Project: Woodlands' The Street Girttletan SN14 6AP	
Drawing Part Ground Floor Plan - Existing	
Scale: 1:50 A3	Drawing No: 2631/2
Date: June 26	Drawn: CH