



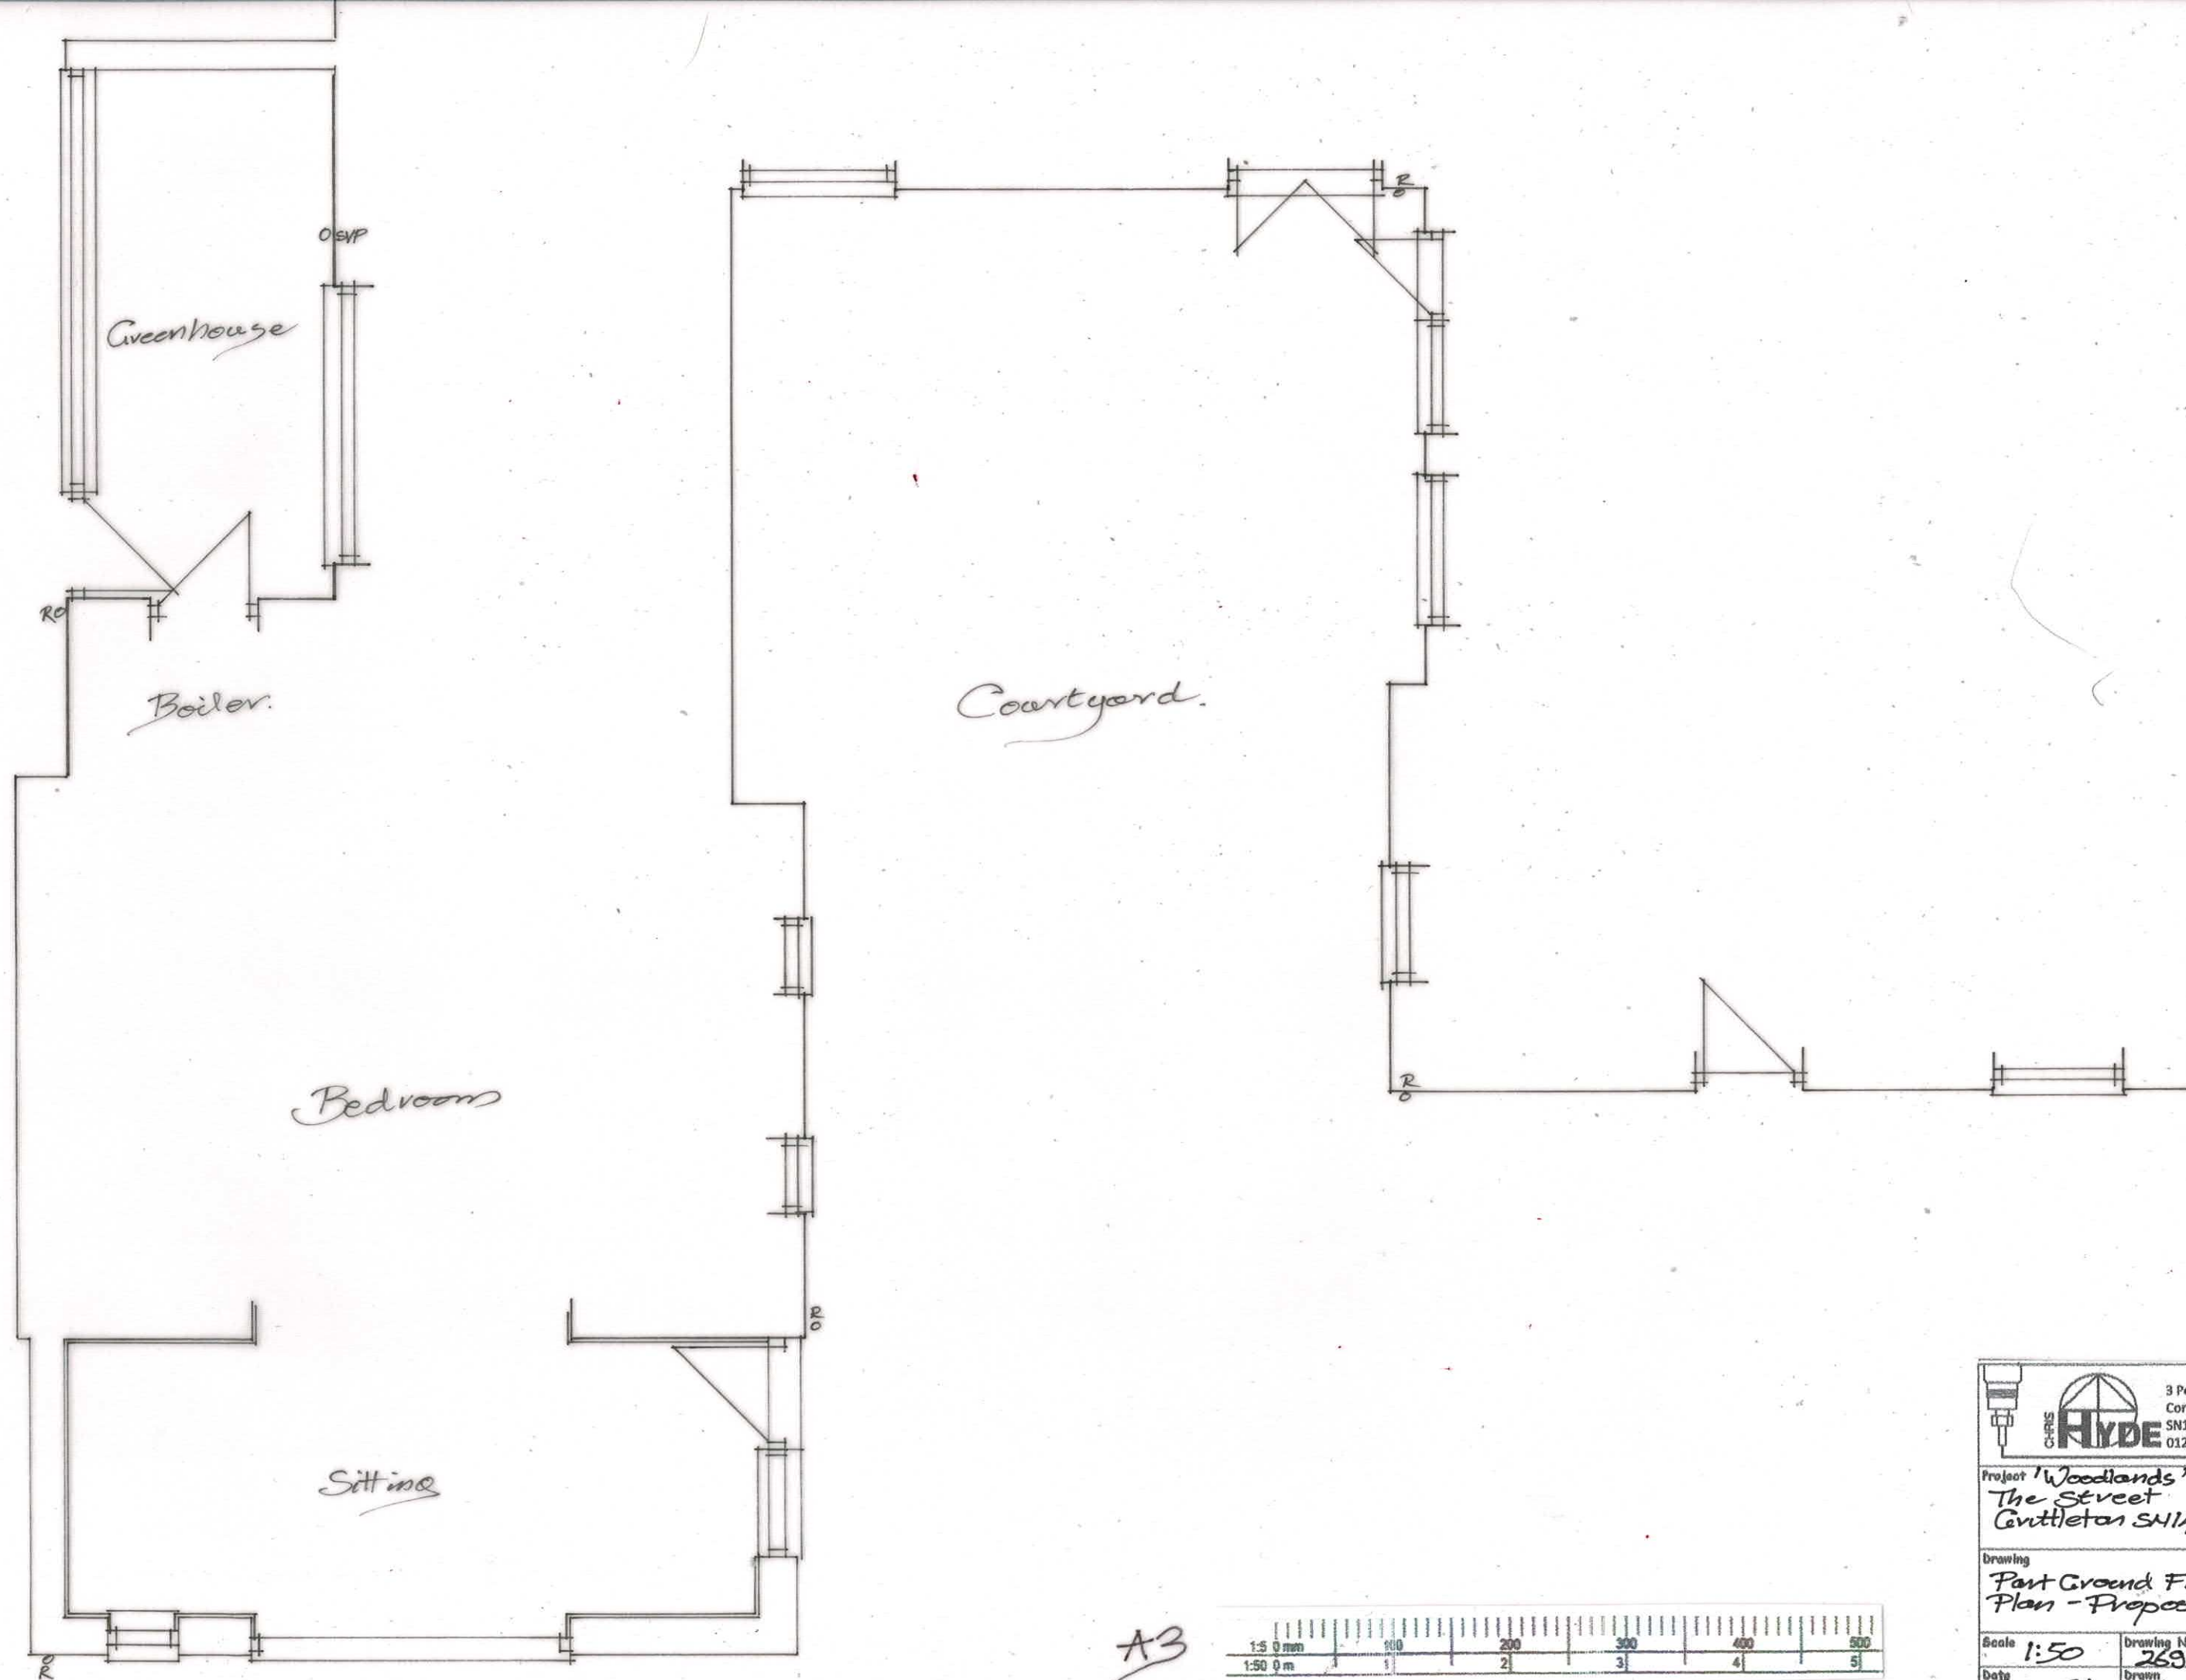

A3

 

		3 Potley Lane Corsham, Wilts SN13 9RY 01225811057
Project 'Woodlands' The Street Crutcliffe SN14 6AP		
Drawing Part Ground Floor Plan - Proposed		
Scale 1:50	Drawing No 2691/4	
Date June 26	Drawn CM	