


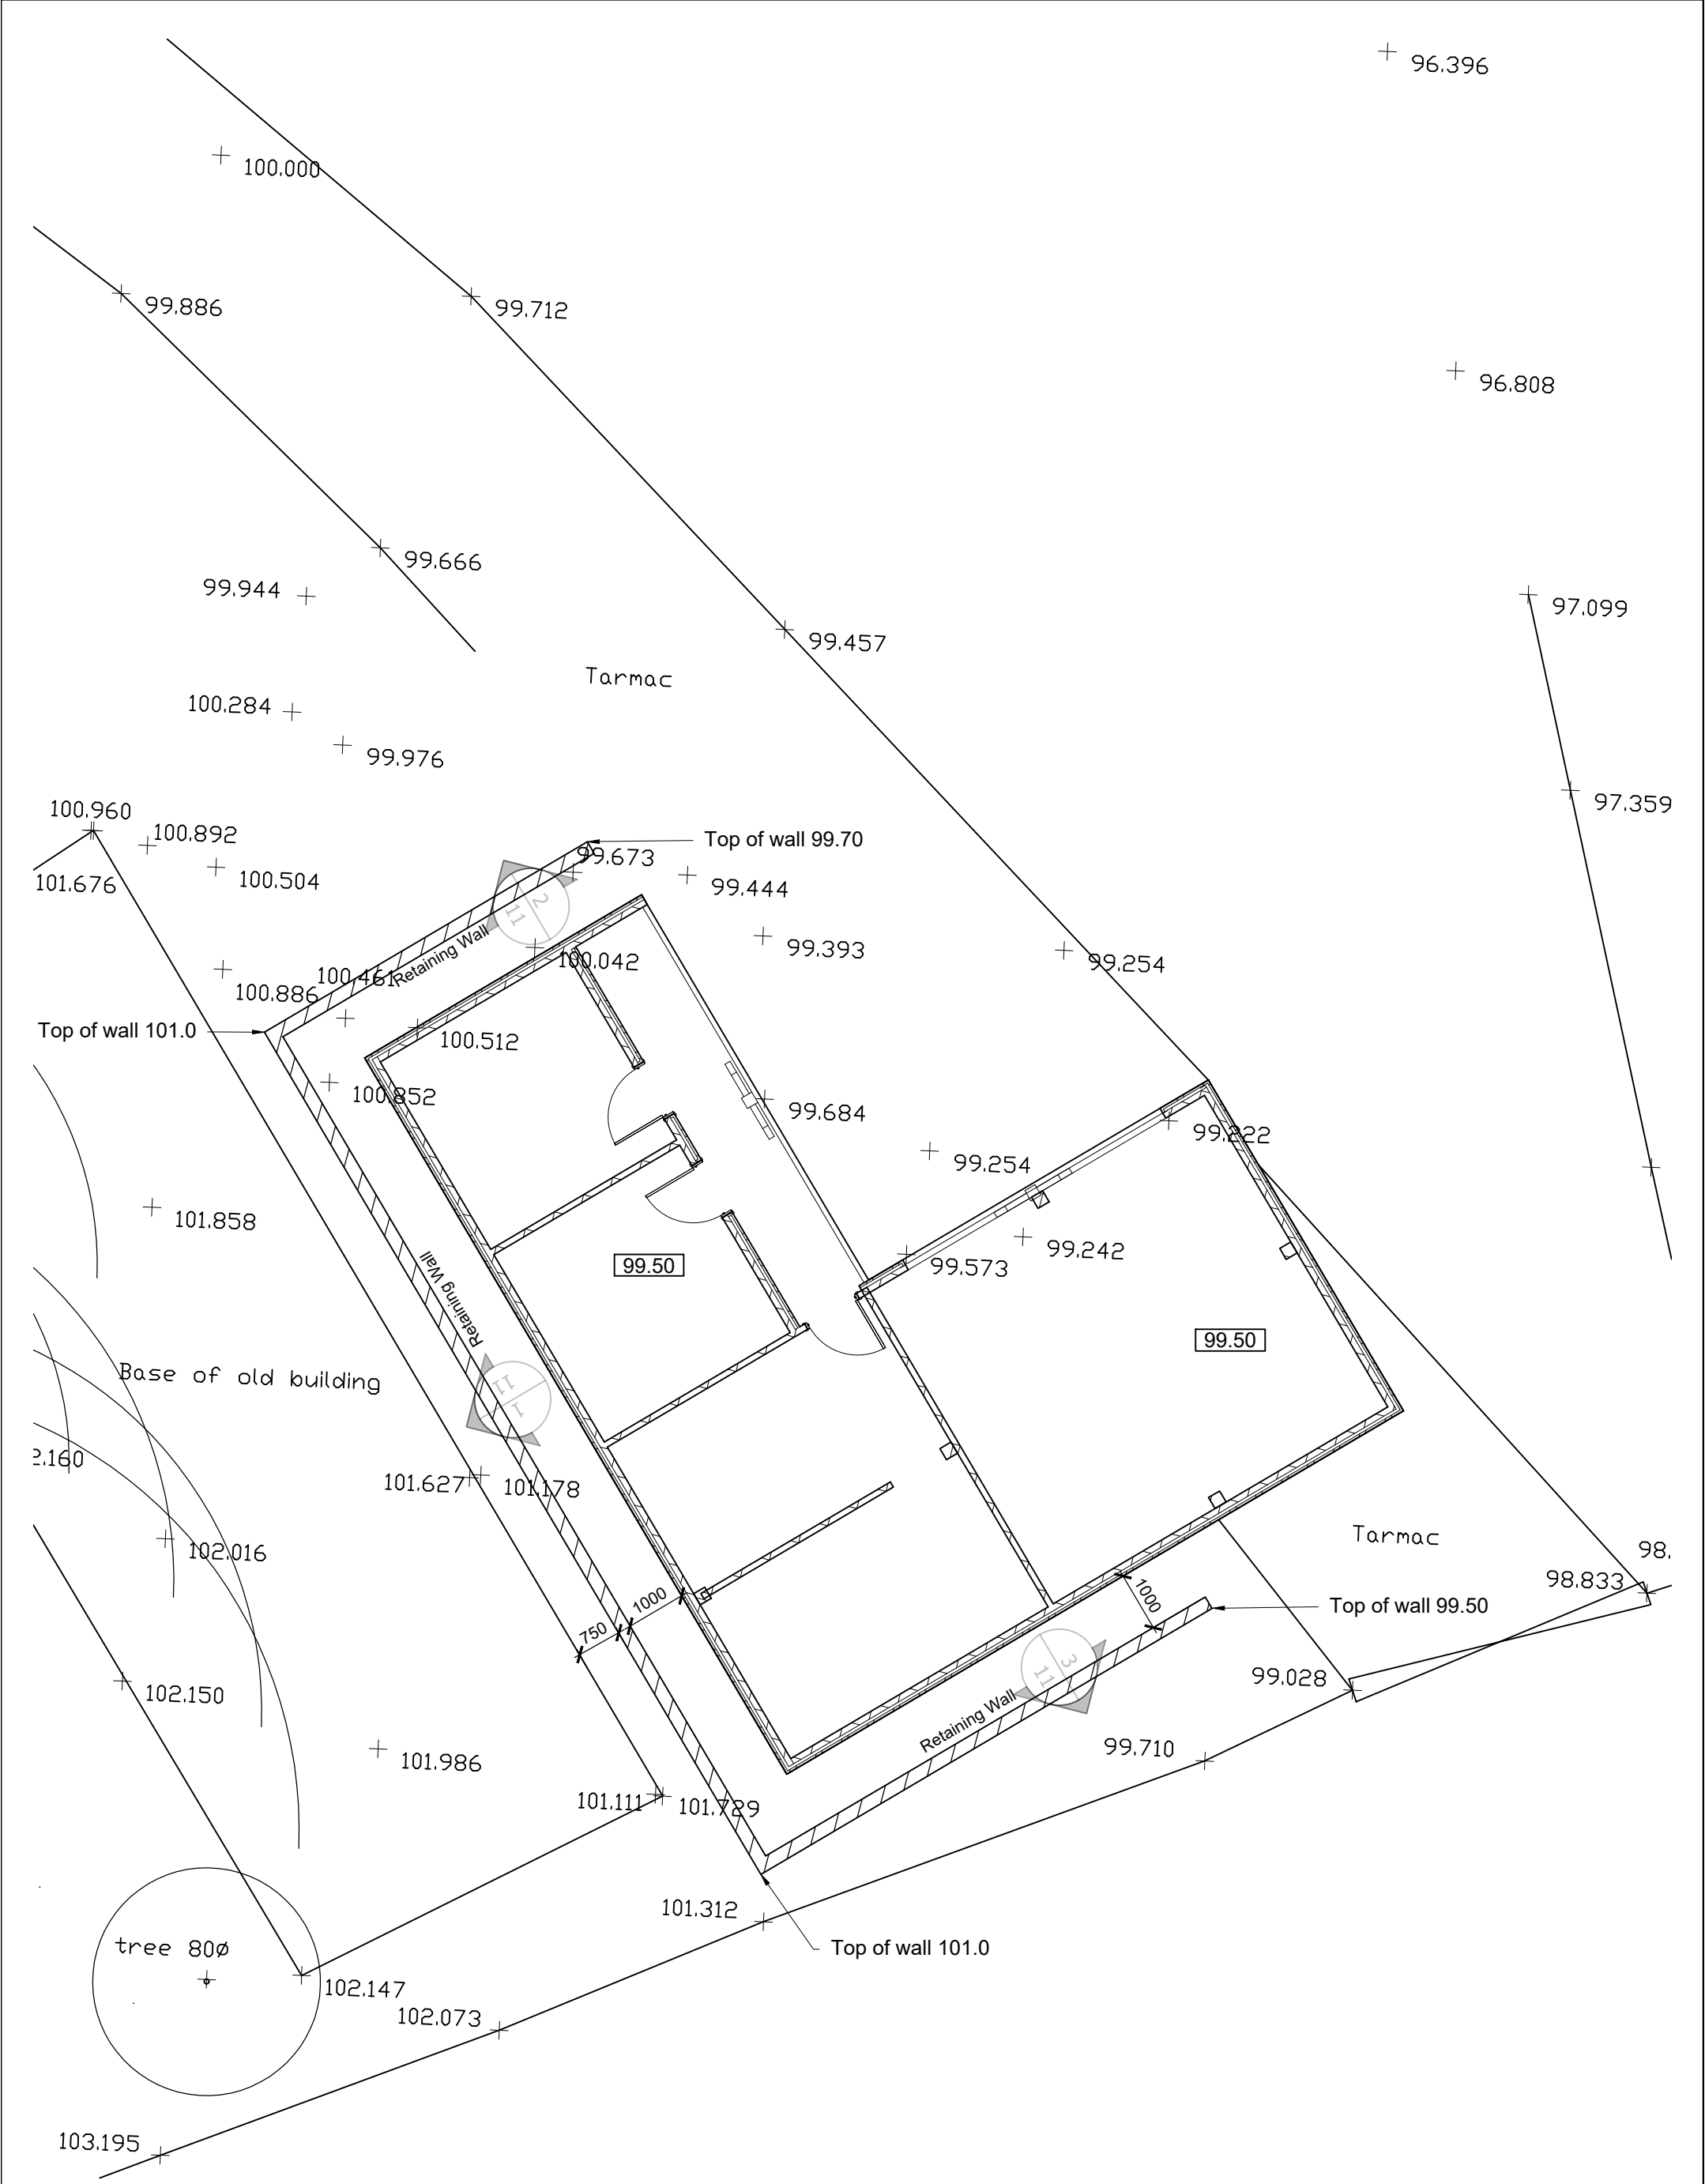

Rev No.	Revision Note.	Date	Drawn	Checked
B	Ordnance survey map updated	24.04.26	AW	AW
C	Retaining wall elevations added	07.07.26	AW	AW

NUMBER - REV - CLIENT - PROJECT 05800-00 - C - Mr & Mrs Veitch - Netheravon House		
TITLE Proposed Site Plan		
DATE 24.04.26	SHEET 04	SCALE 1:100
DRN BY AW	CHK BY AW	PAPER SIZE A3

BOURNE VALLEY ASSOCIATES
ANDOVER LANE FARM
FABERSTOWN
ANDOVER
HAMPSHIRE
SP11 9PE
Tel: 01264 850159
Email: info@bournevalley.co.uk