

General Notes

This drawing is copyright. It may not be reproduced or disclosed either wholly or in part without written consent from DALE ROBERTS DESIGN. All dimensions are to be checked on site prior to commencement of work. Figured dimensions are to be taken in preference to scaled dimensions. If in doubt ask DALE ROBERTS DESIGN.

This drawing could be subject to a Planning / Building Regulations application and should this be the case all works undertaken prior to approval are at the contractors / clients risk.

This drawing has received Planning approval dated:

This drawing has received Building Regulations approval dated:




Existing North Elevation
(Scale 1:100)


Existing West Elevation
(Scale 1:100)

Existing South Elevation
(Scale 1:100)

Existing East Elevation
(Scale 1:100)

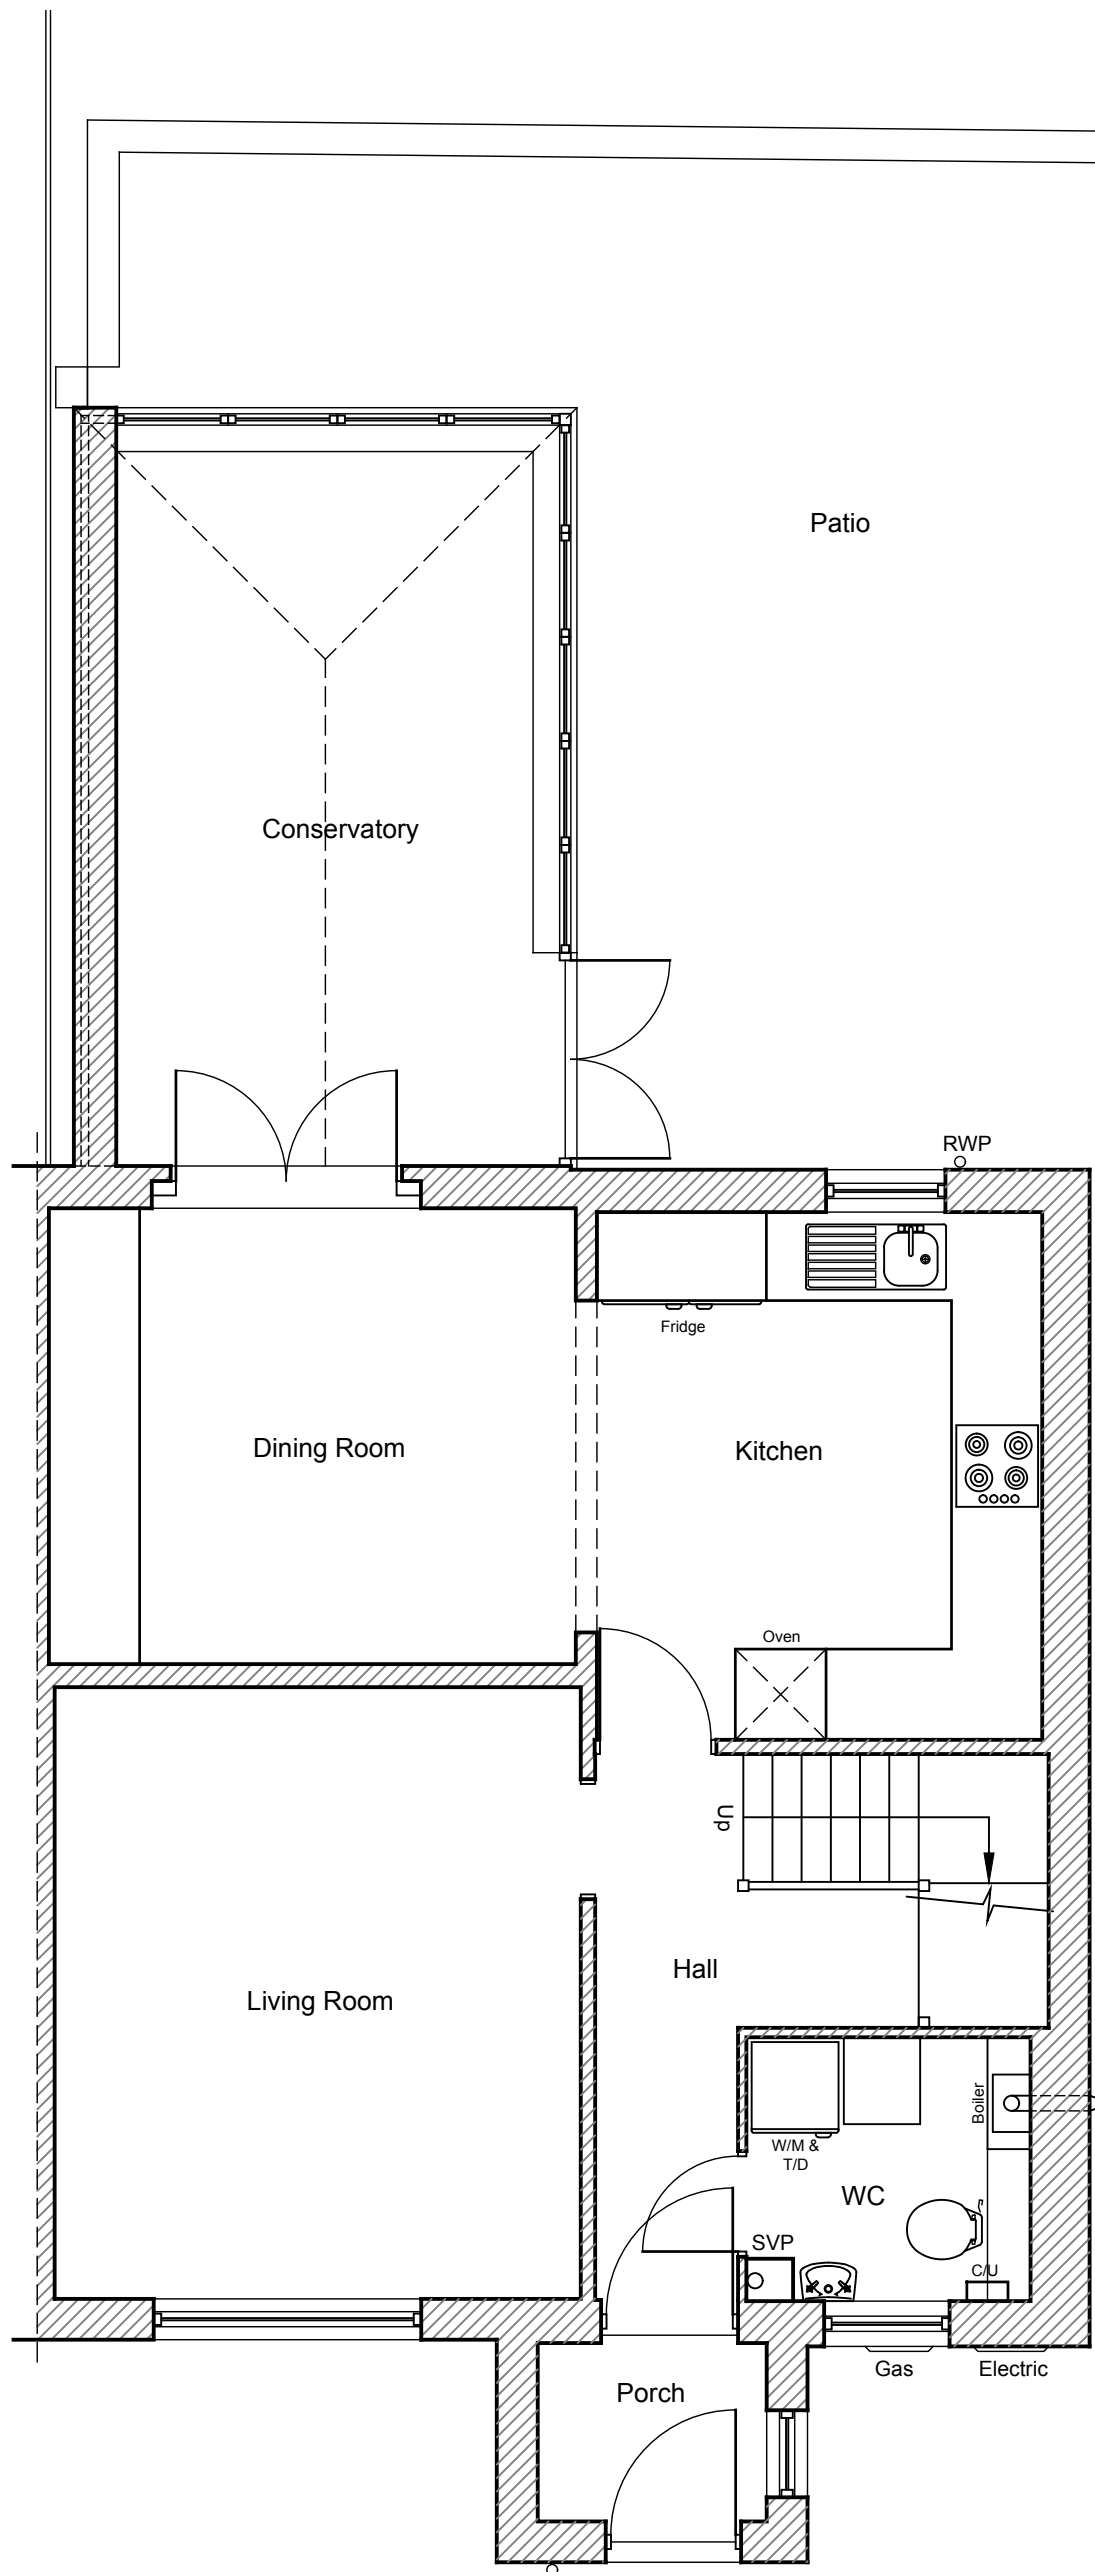

Existing Ground Floor Plan
(Scale 1:50)

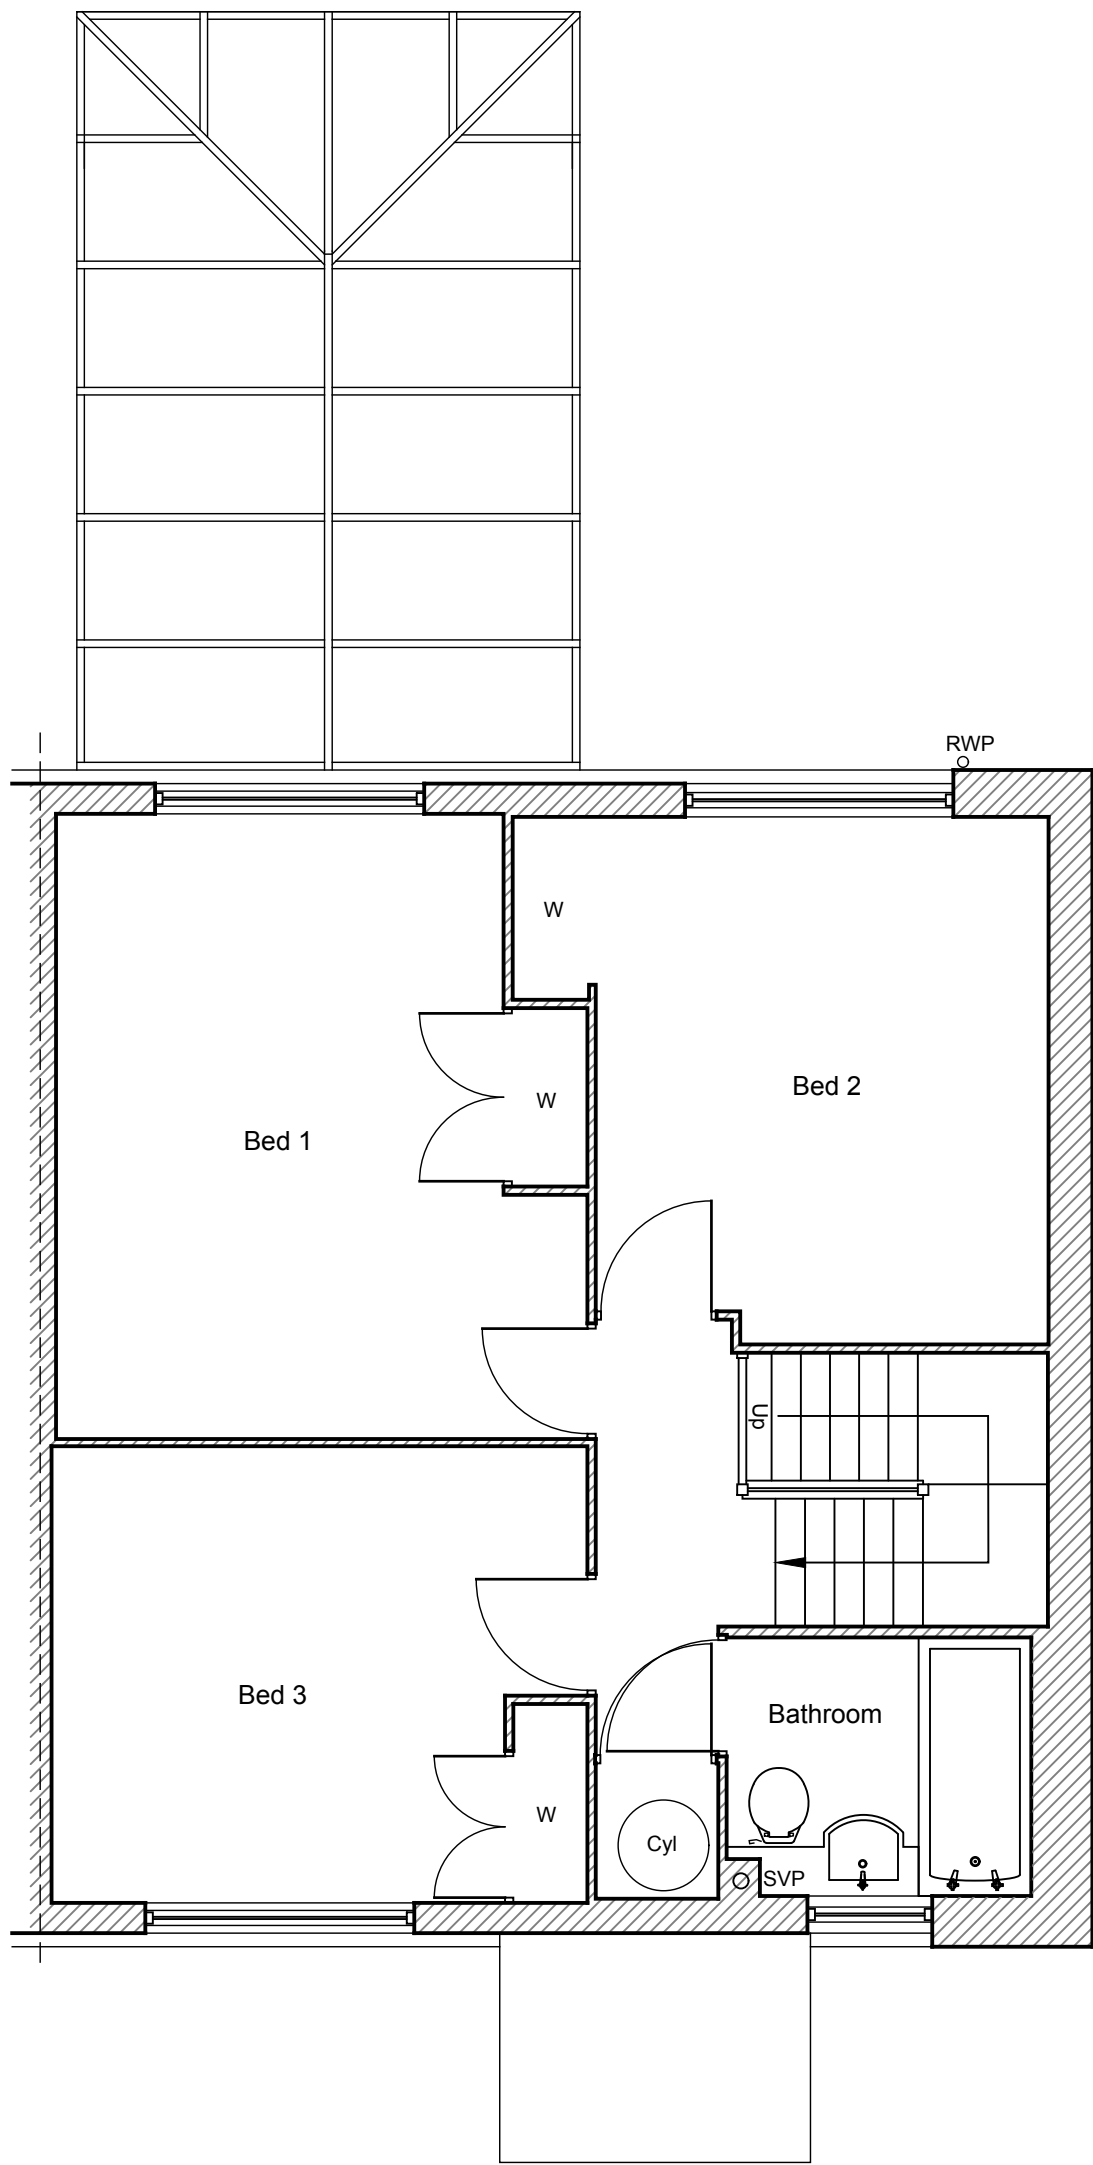

Existing First Floor Plan
(Scale 1:50)



No.	Revisions	Date
-----	-----------	------

Client
SAUL & SONS BUILDING
CONTRACTORS LTD

Project
PRO CONSERVATORY REPLACEMENT
10 ORCHARD WAY
AMESBURY
SP4 7QD

Drawing Title
EXISTING FLOOR PLANS & ELEVATIONS

	DALE ROBERTS DESIGN ARCHITECTURAL SERVICES	
	The Studio 22 Brickley Lane Devizes Wiltshire SN10 3BQ	Scale A1@1:50, 1:100 Date JUNE 26
	T 01380 819900 E info@drdesigns.co.uk W www.drdesigns.co.uk	Drawn LAR Checked
	Drawing No. 26010 / P050	