




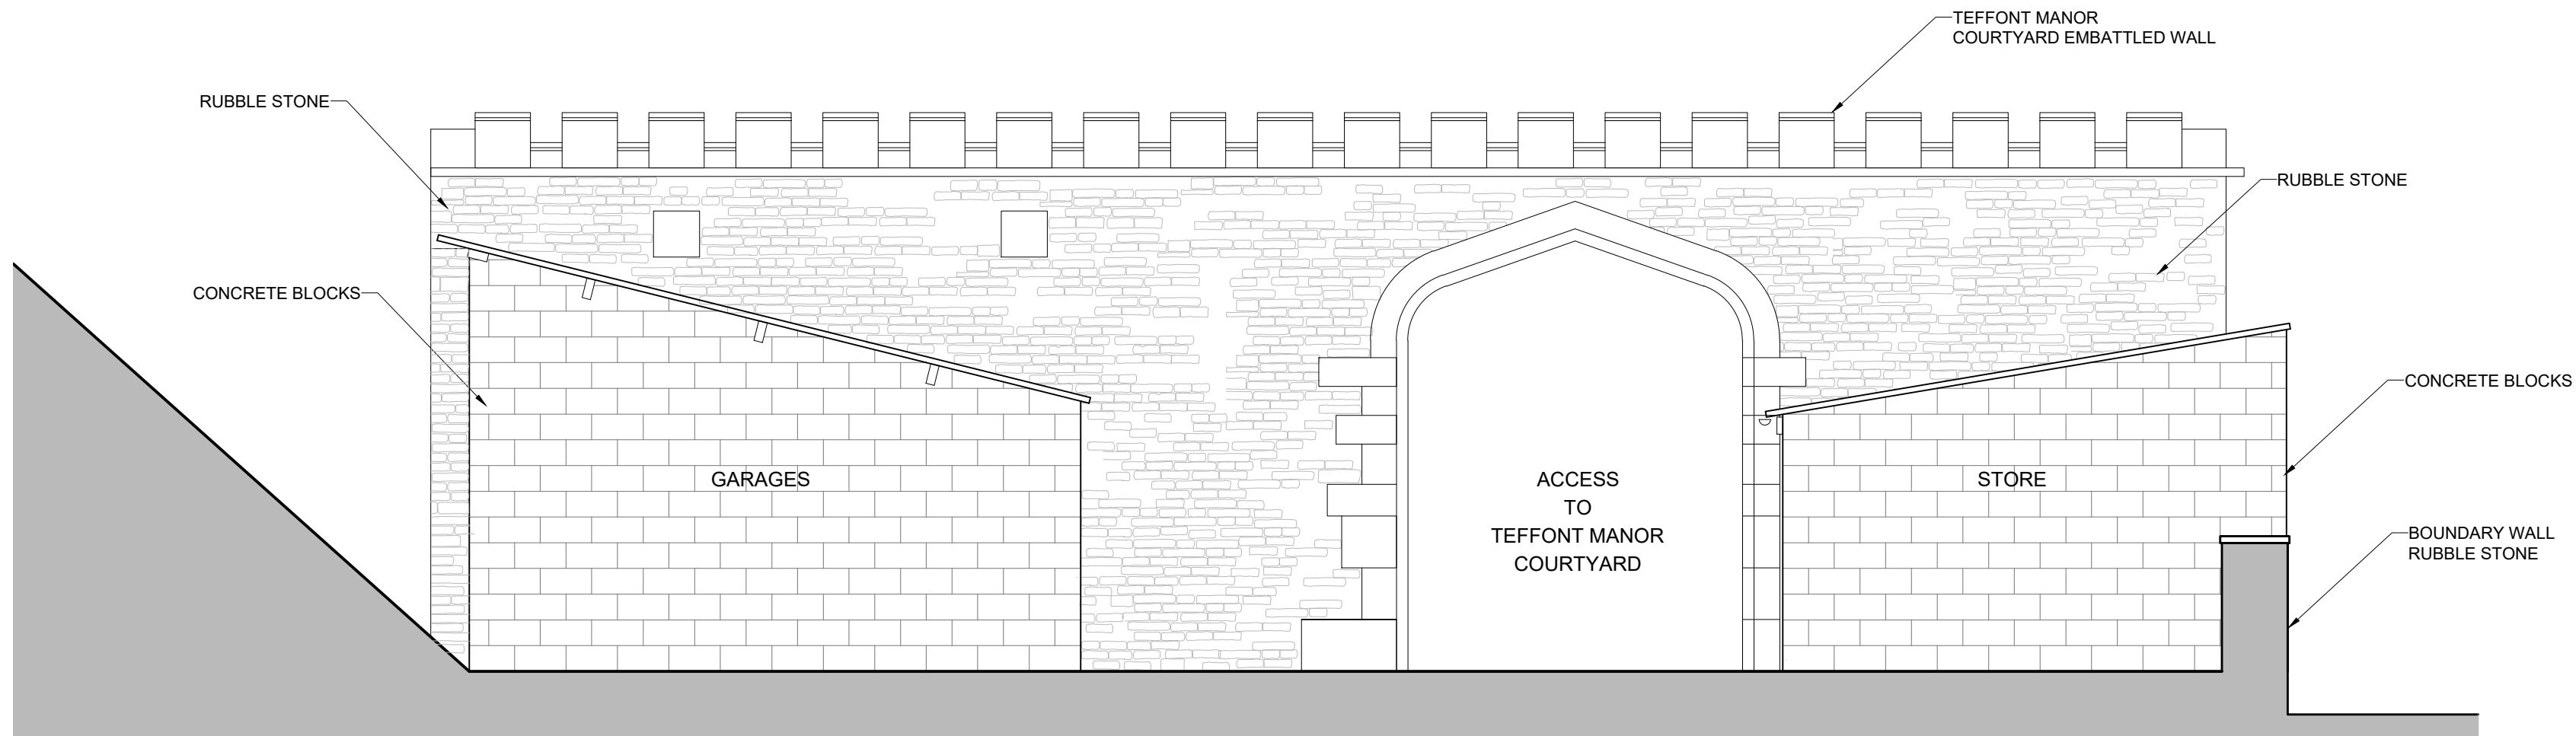


EXISTING
NORTH WEST ELEVATION
SCALE 1:50

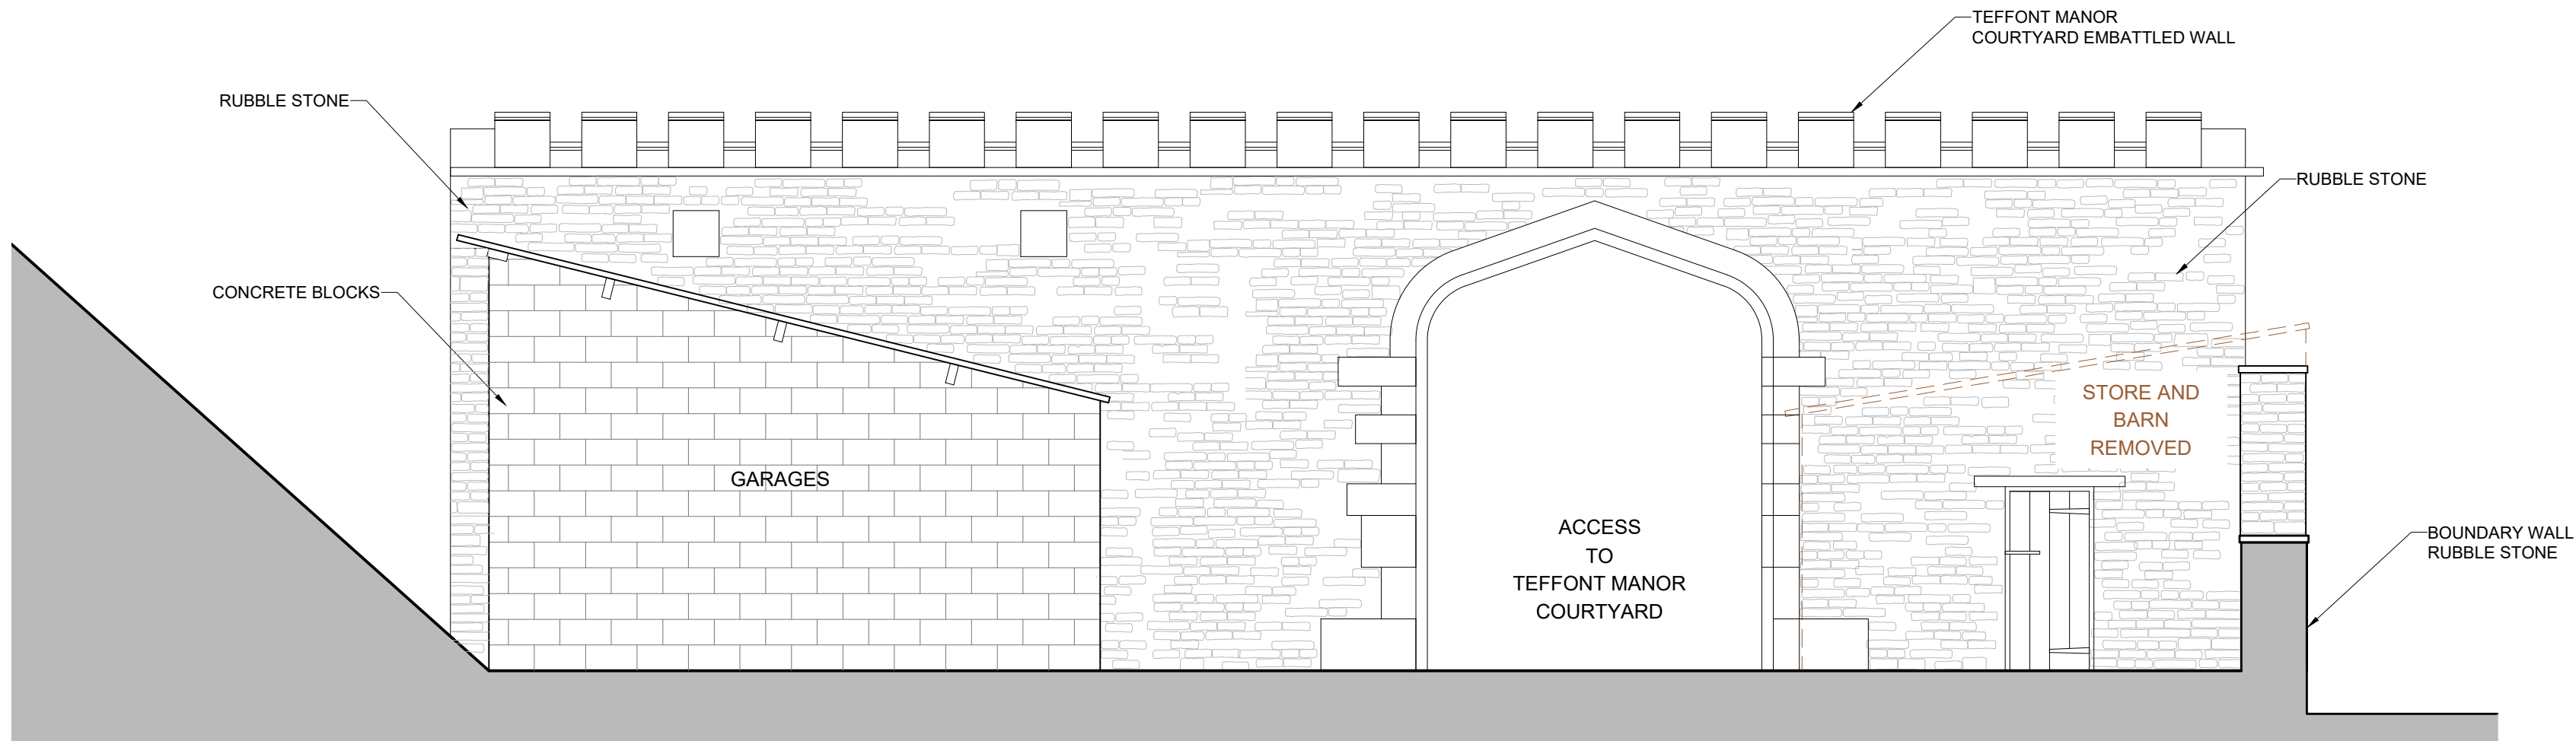


PROPOSED
NORTH WEST ELEVATION
SCALE 1:50

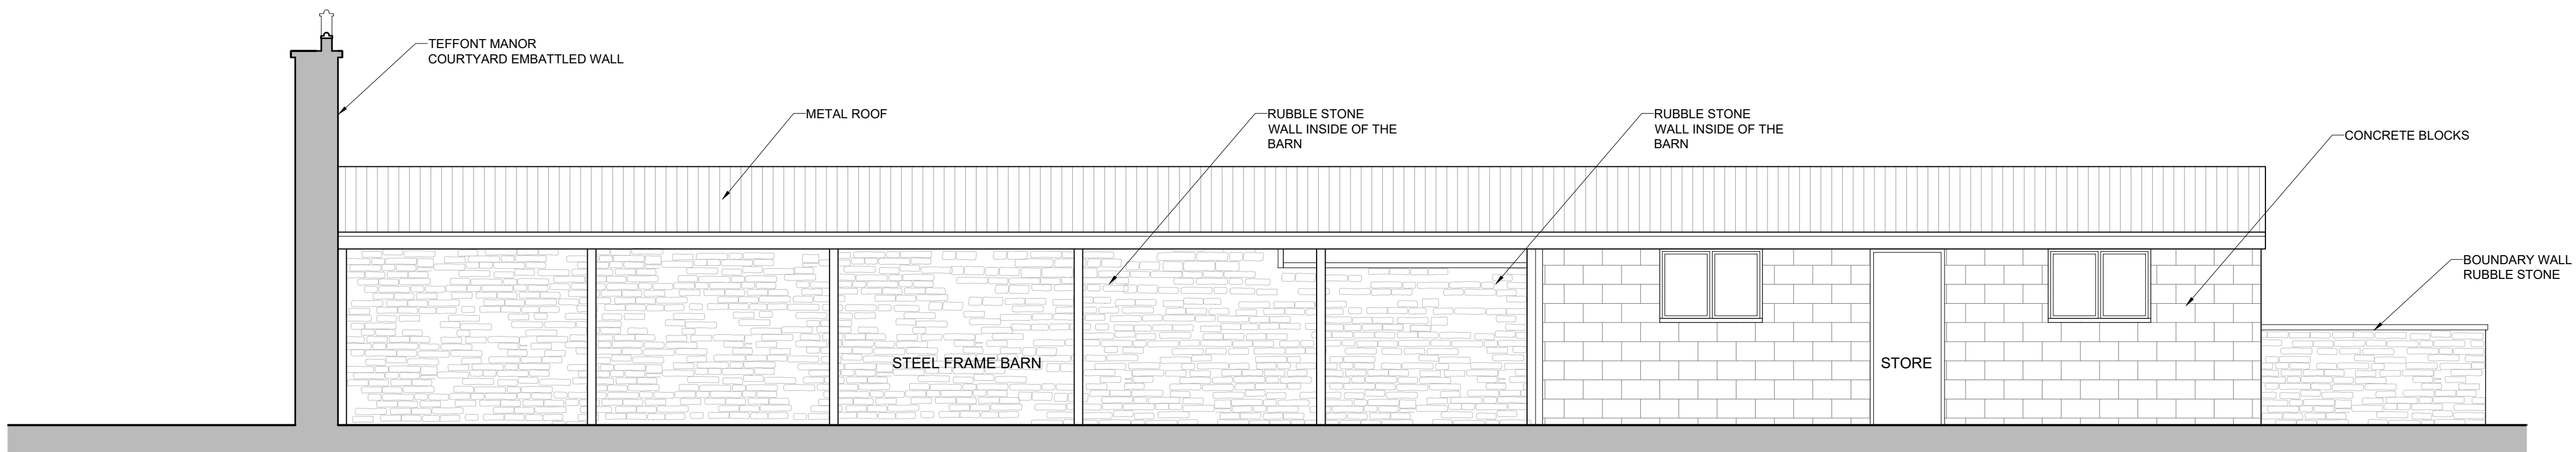

EXISTING (BARN AND STORE)
NORTH EAST ELEVATION (BARN AND STORE)
SCALE 1:50

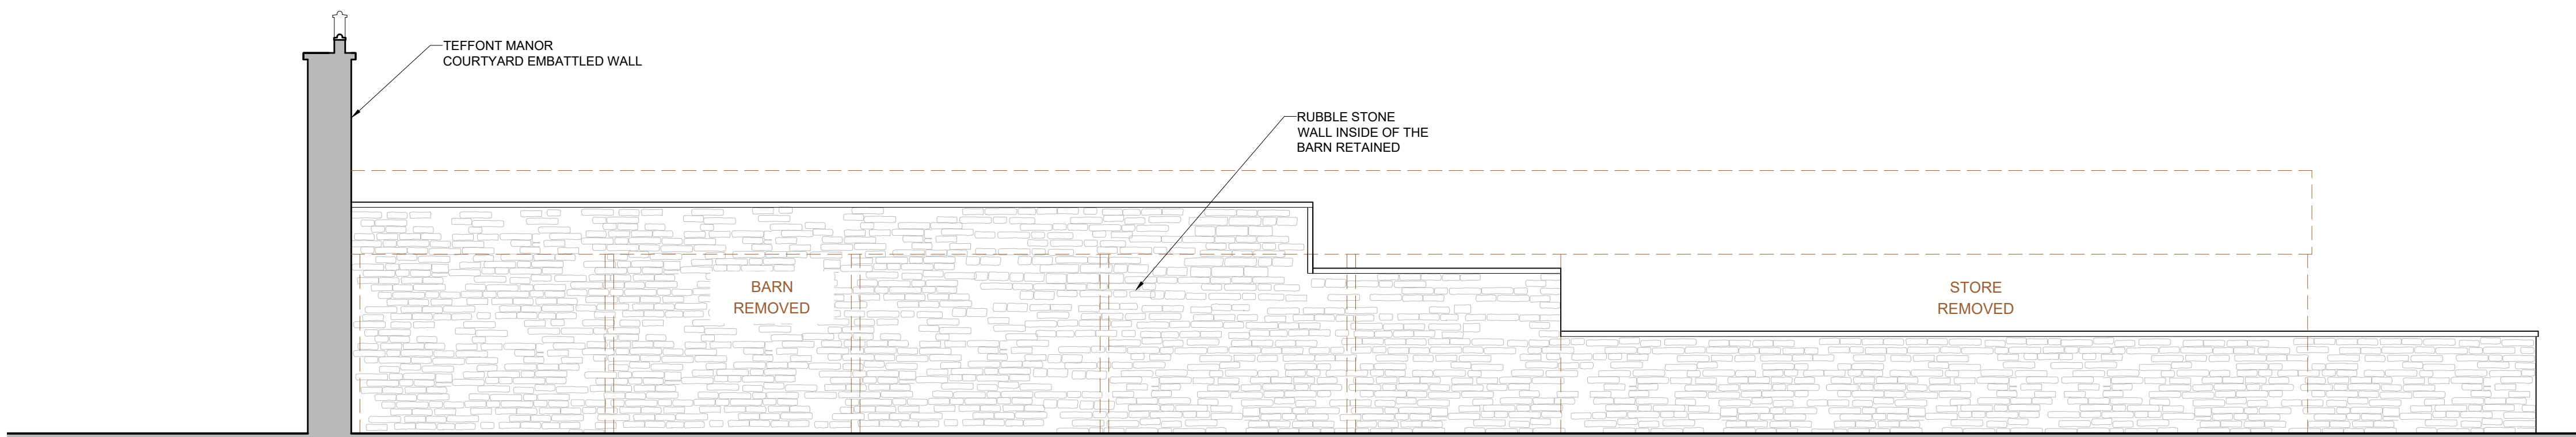

PROPOSED (BARN AND STORE)
NORTH EAST ELEVATION
SCALE 1:50

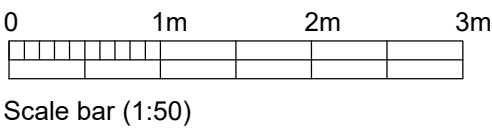

Rev.	Date		Init
CLIENT			
Dr. KEATINGE			
PROJECT			
DEMOLITION OF CONTEMPORARY BUILDINGS,TEFFONT HOUSE, TEFFONT EVIAS SP3 5RJ			
DRAWING			
EXISTING AND PROPOSED ELEVATIONS NORTH WEST AND NORTH EAST			
DRAWN:	Date:	Scale:	
EK	19/06/2025	AS STATED @ A1	
Drawing number:		3875 - 403	
		Rev.	
DOLMAN			
ARCHITECTURAL DESIGNERS		BUILDING SURVEYORS	
COST CONSULTANTS		CDM PRINCIPAL DESIGNERS	
Sussex House		Tel: 01380 729456	
Bath Road		Web: www.dolmansurveyors.co.uk	
Devizes		Email: info@dolmansurveyors.co.uk	
Wiltshire SN10 2AF			